


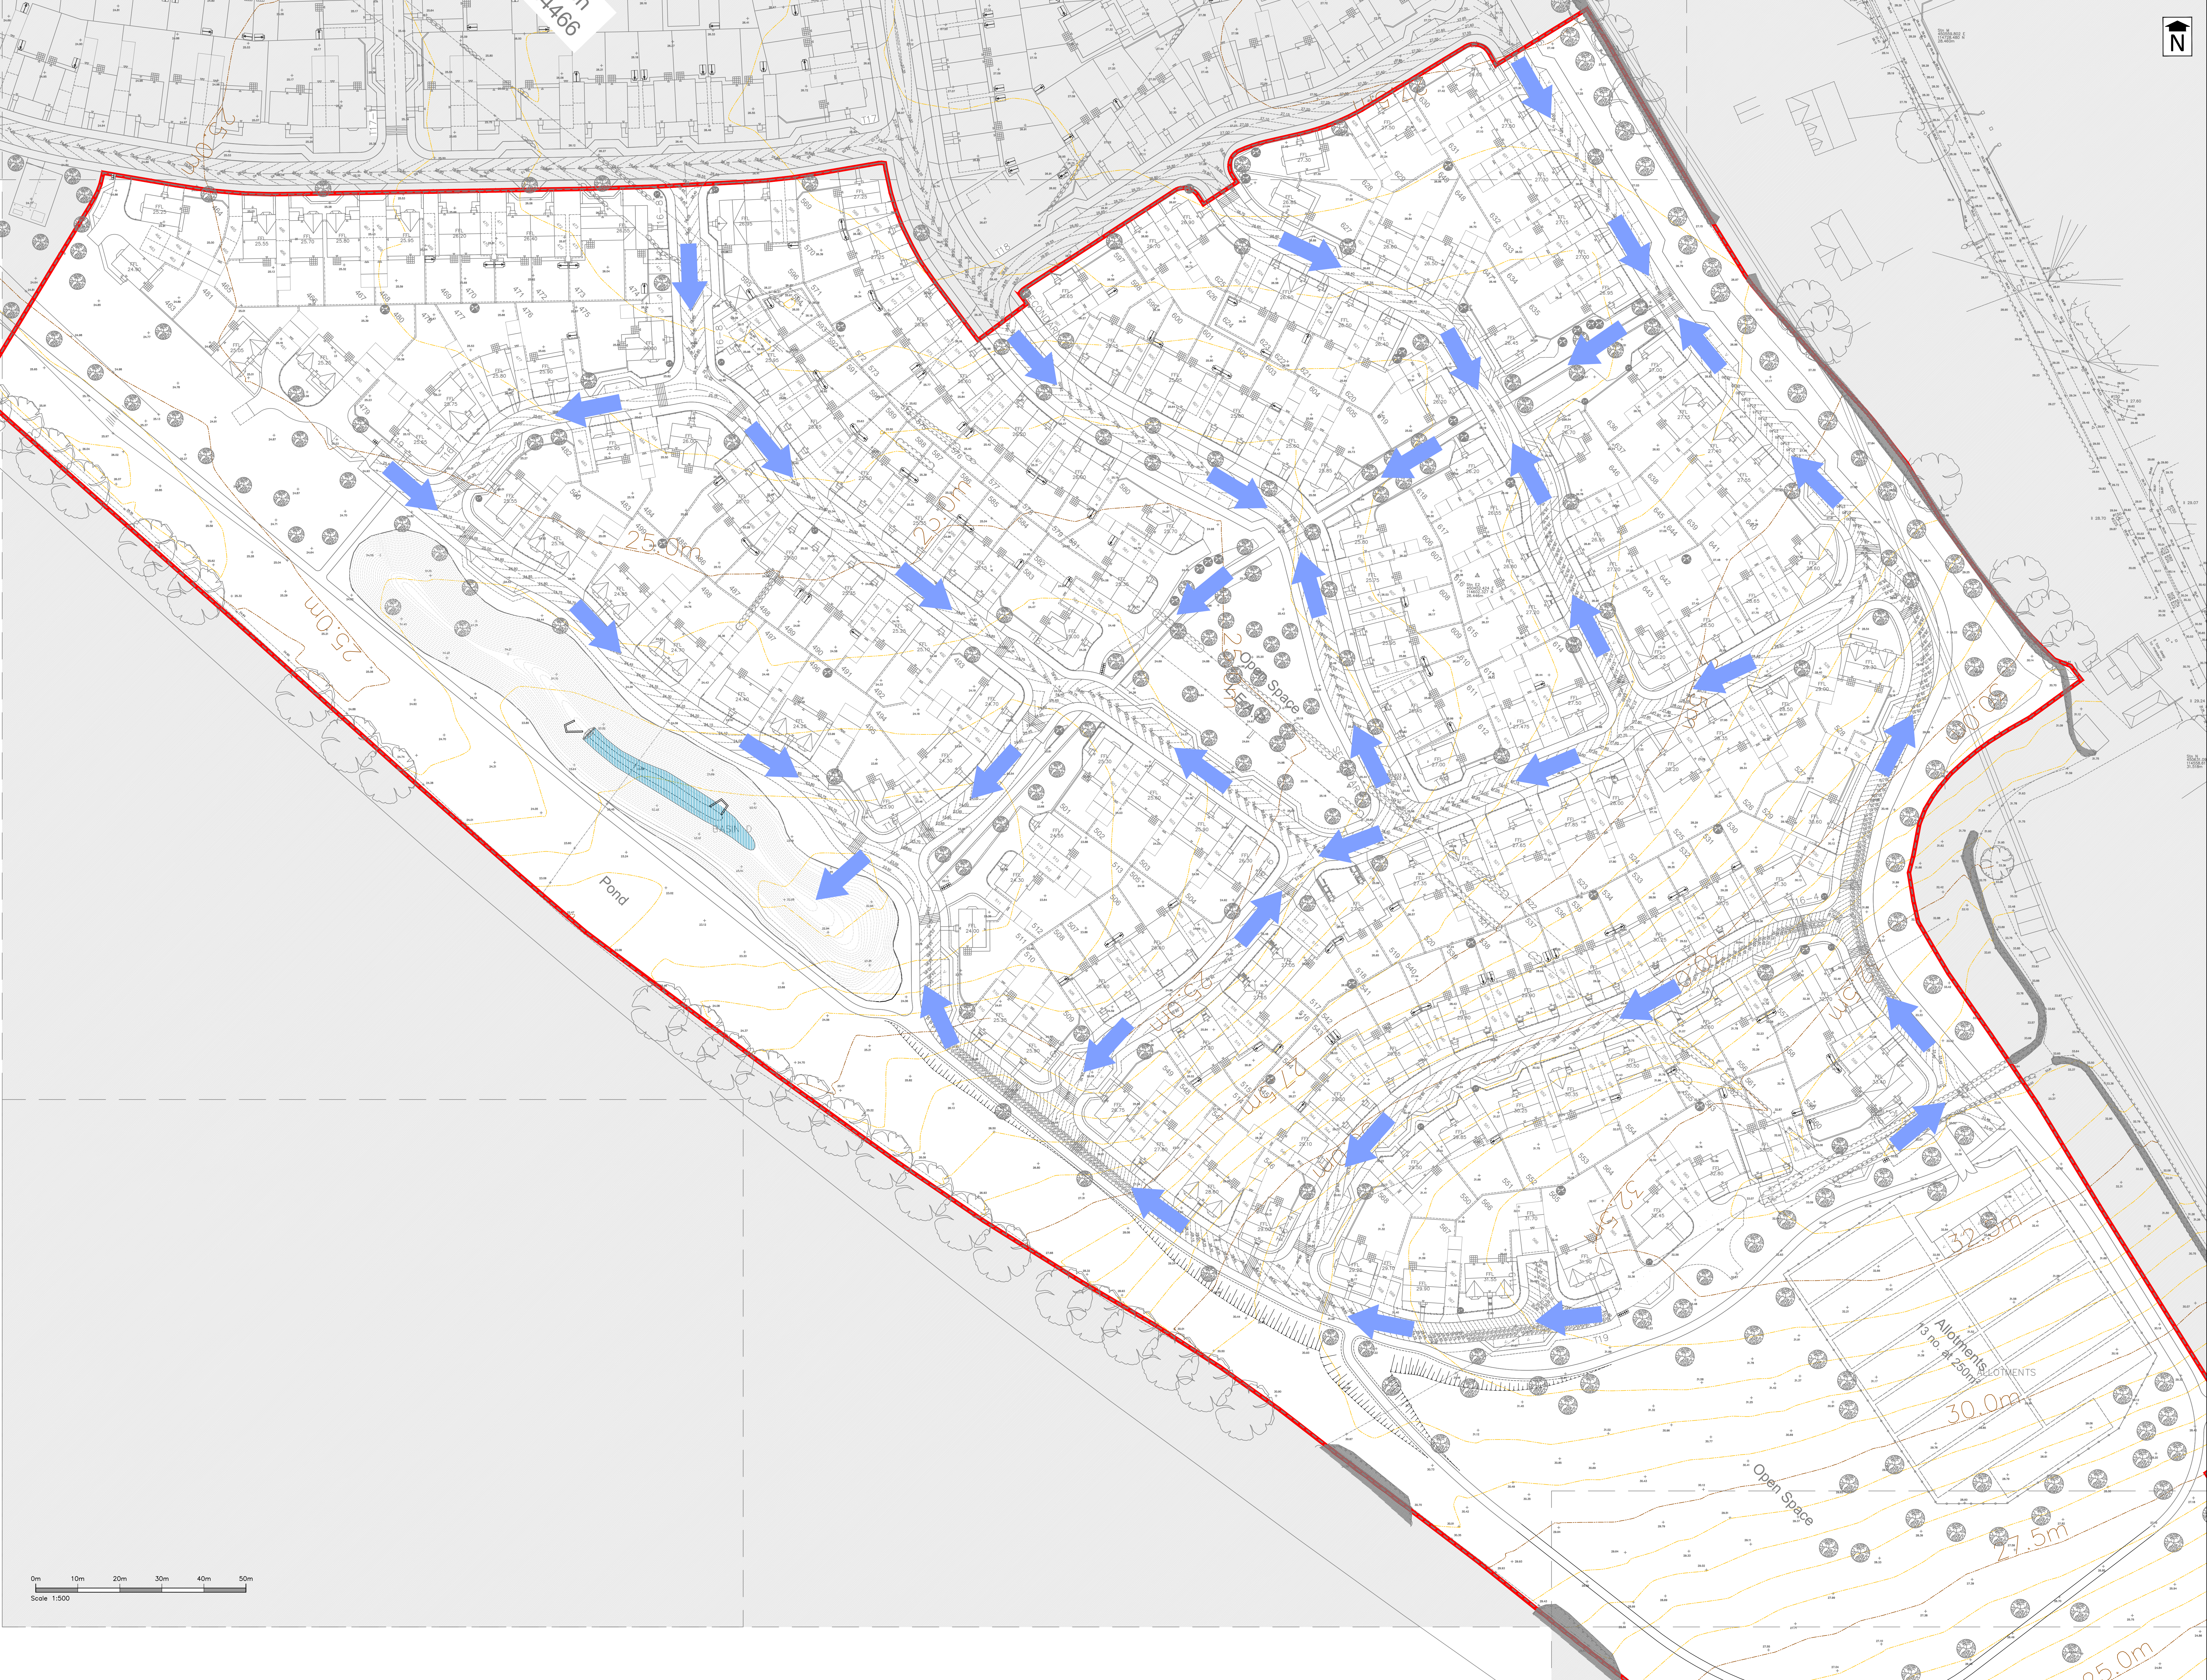

Stratton Park House, Wanborough Road
Swindon, SN3 4HG
Telephone
01793 828000
Website
www.pfapl.com

For Planning
This drawing is produced for the purposes of supporting a planning application and should not be relied upon for tender, pricing, or construction purposes.

NOTES

1. Drawing based on Topographical Survey by Anthony Brookes Surveys Ltd, drawing number A258/7834/1 dated June 2014.
2. On-site road layout based on APJ Architecture's Drawing Numbers P1188-2000 Revision C dated 4 October 2019.
3. Subject to detailed design.

KEY

- Existing Major Contours
- Existing Minor Contours
- Proposed Major Contours
- Proposed Minor Contours
- Indicative Exceedance Flow Route
- Watercourse/Ditch
- Site Boundary (Indicative Only)

Rev	Date	Description	Drawn	Check
#	10/03/20	First Issue	SC	BF



Status
FOR PLANNING

Client
**millerhomes
gleeson**

Project
**Boorley Gardens
Winchester Road
Hedge End
Phase 3**

Drawing Title
**Phase 3
Exceedance Flow Routes
Sheet 1 of 2**

Drawing No. **M380/128**
Date: March 2020 Scale: 1:500@A0
E-Mail: bfox@pfapl.com

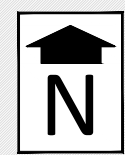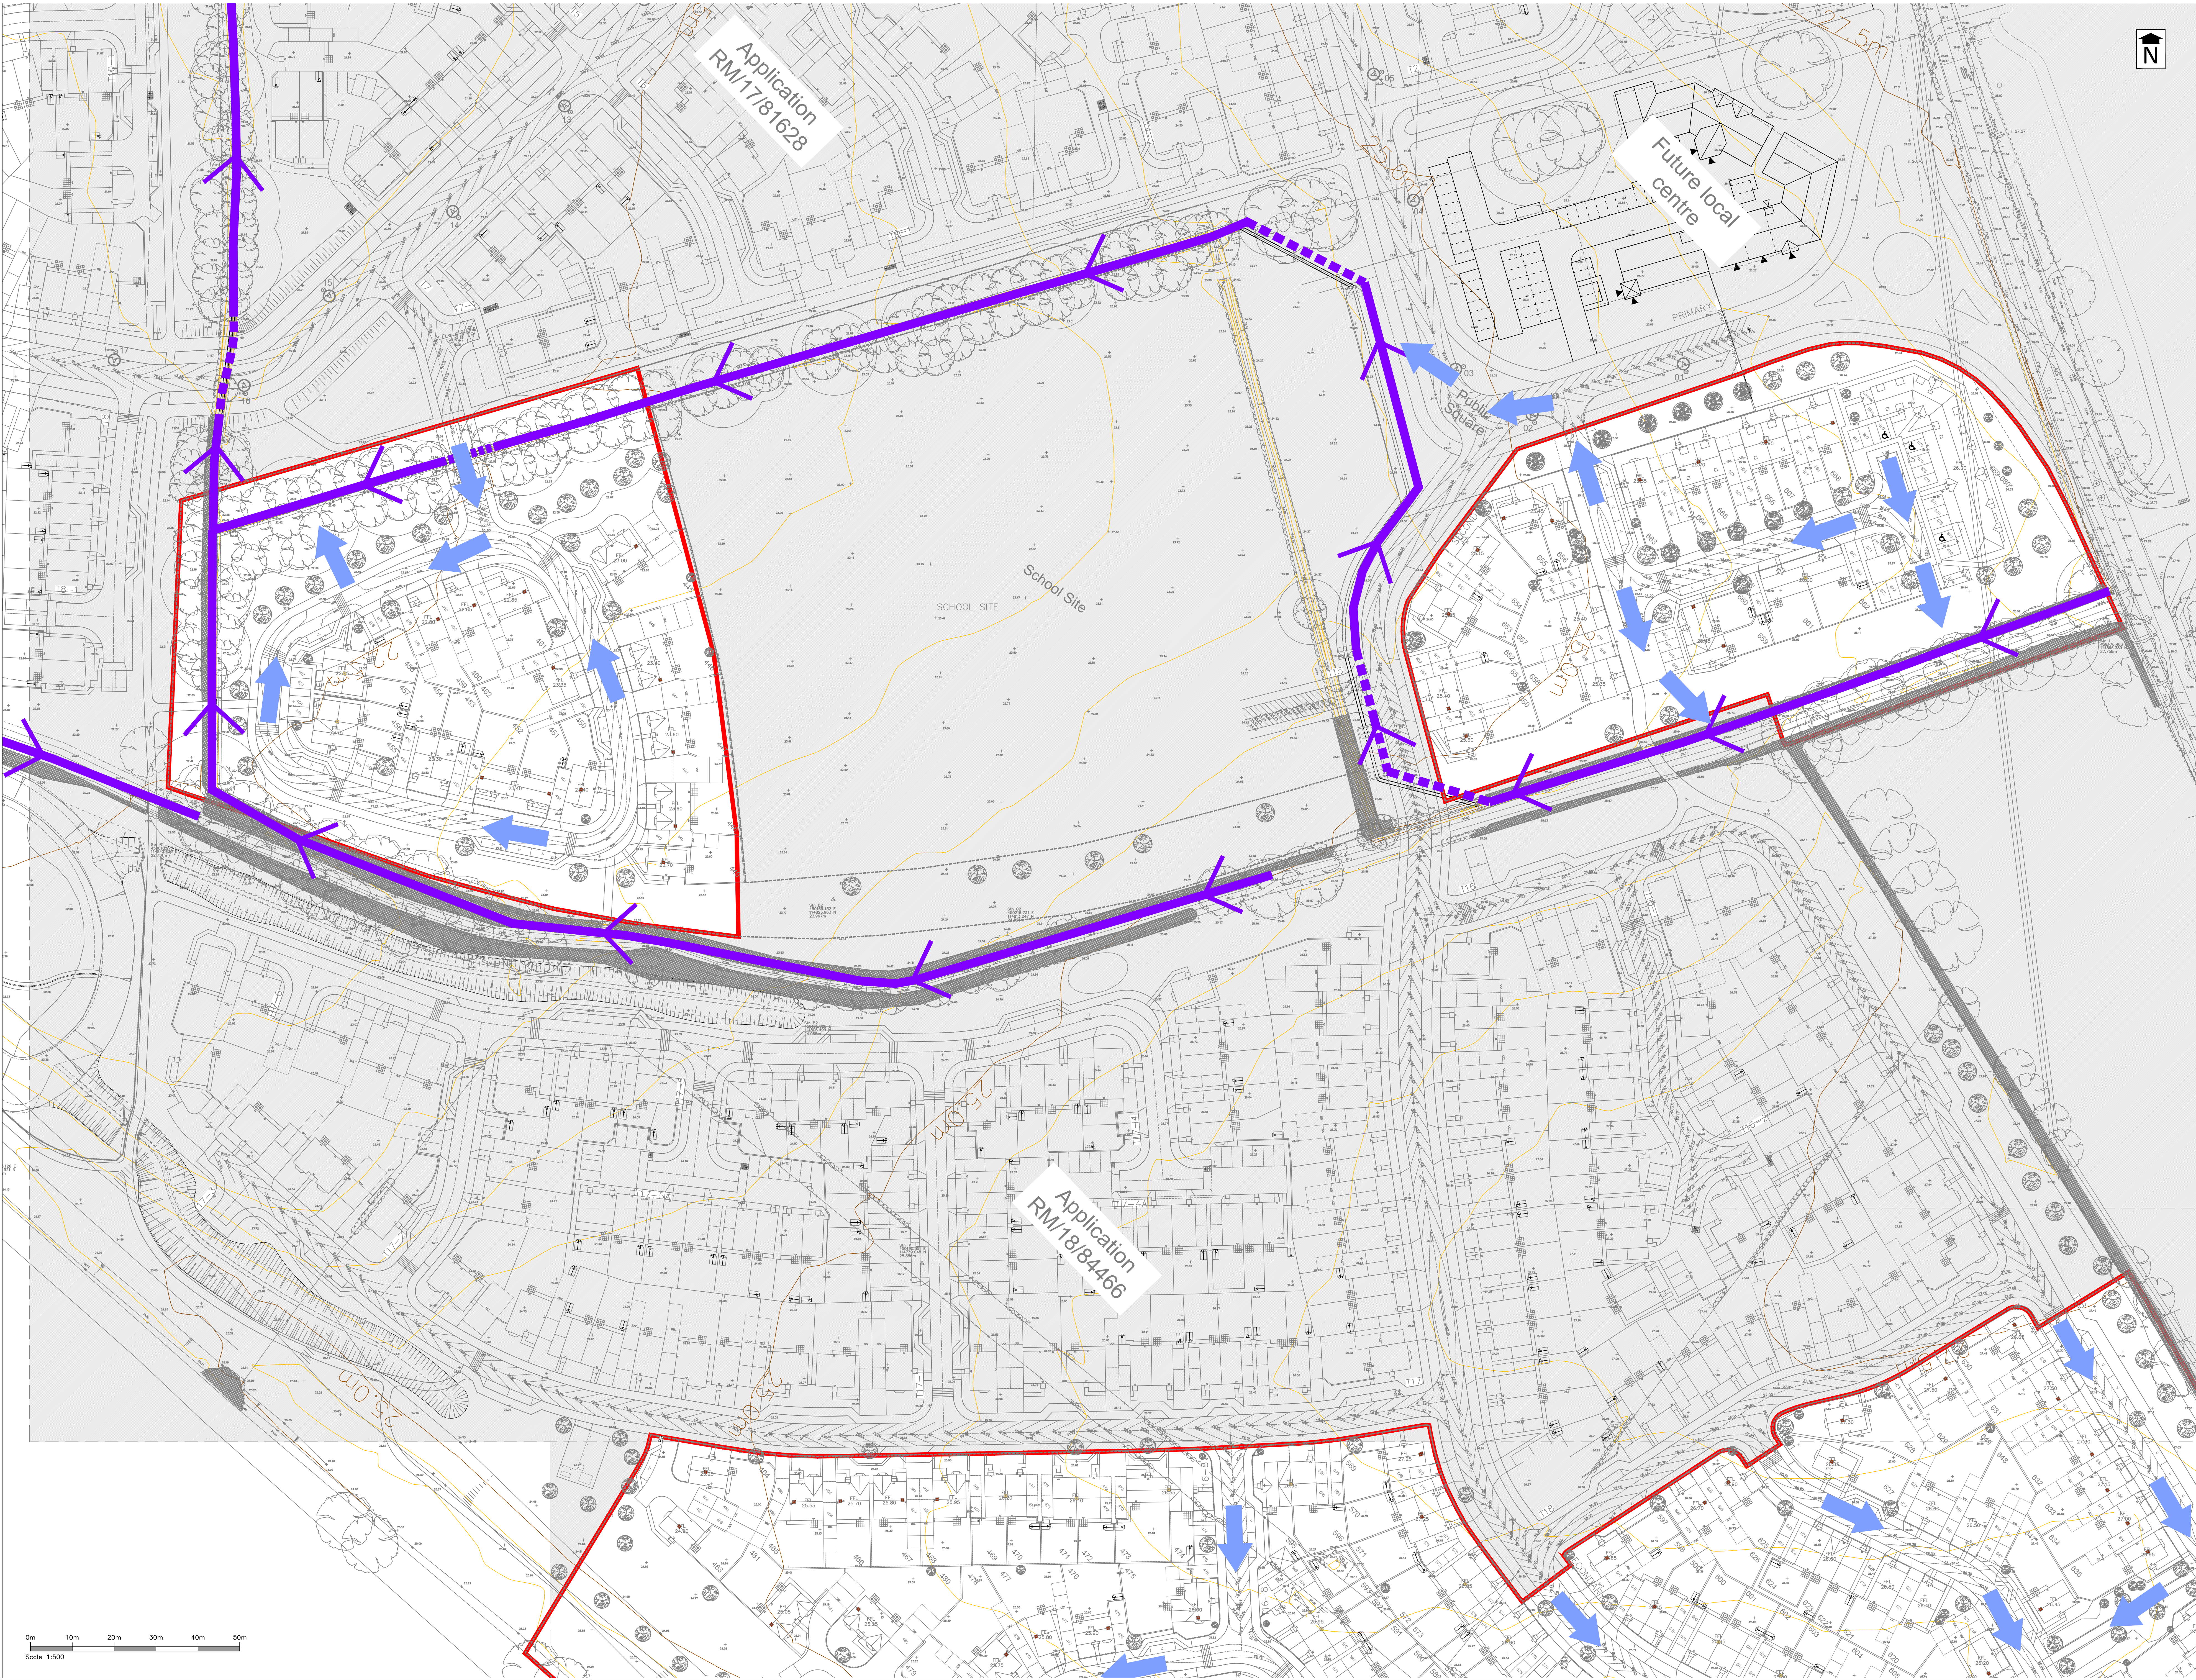

Stratton Park House, Wanborough Road
Swindon, SN3 4HG
Telephone
01793 828000
Website
www.pfaplc.com

For Planning
This drawing is produced for the purposes of supporting a planning application and should not be relied upon for tender, pricing, or construction purposes.

NOTES

1. Drawing based on Topographical Survey by Anthony Brookes Surveys Ltd, drawing number A256/7834/1 dated June 2014.
2. On-site road layout based on AAP Architecture's Drawing Numbers P1388-3000 Revision C dated 4 October 2019.
3. Subject to detailed design.

KEY

- Existing Major Contours
- Existing Minor Contours
- Proposed Major Contours
- Proposed Minor Contours
- Indicative Exceedance Flow Route
- Watercourse/Ditch
- Site Boundary (Indicative Only)

Rev	Date	Description	Drawn	Check
#	10/03/20	First Issue	SC	BF

Status

FOR PLANNING

Client

millerhomes
gleeson

Project

Boorley Gardens
Winchester Road
Hedge End
Phase 3

Drawing Title

Phase 3
Exceedance Flow Routes
Sheet 2 of 2

Drawing No.

M380/129

Date: March 2020 Scale: 1:500@A0
E-Mail: bfox@pfaplc.com