




Rev:	Date:	Amendment:

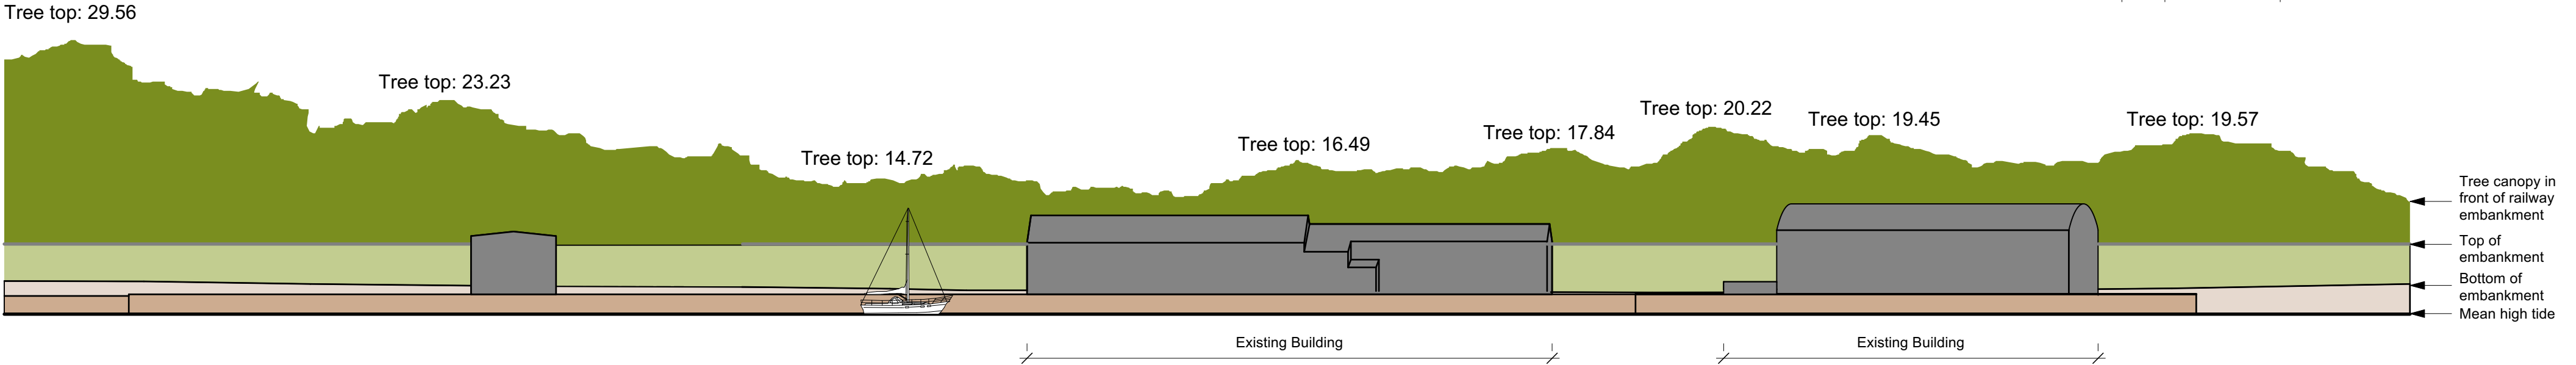

SITE SECTION/ELEVATION: as existing
1:500

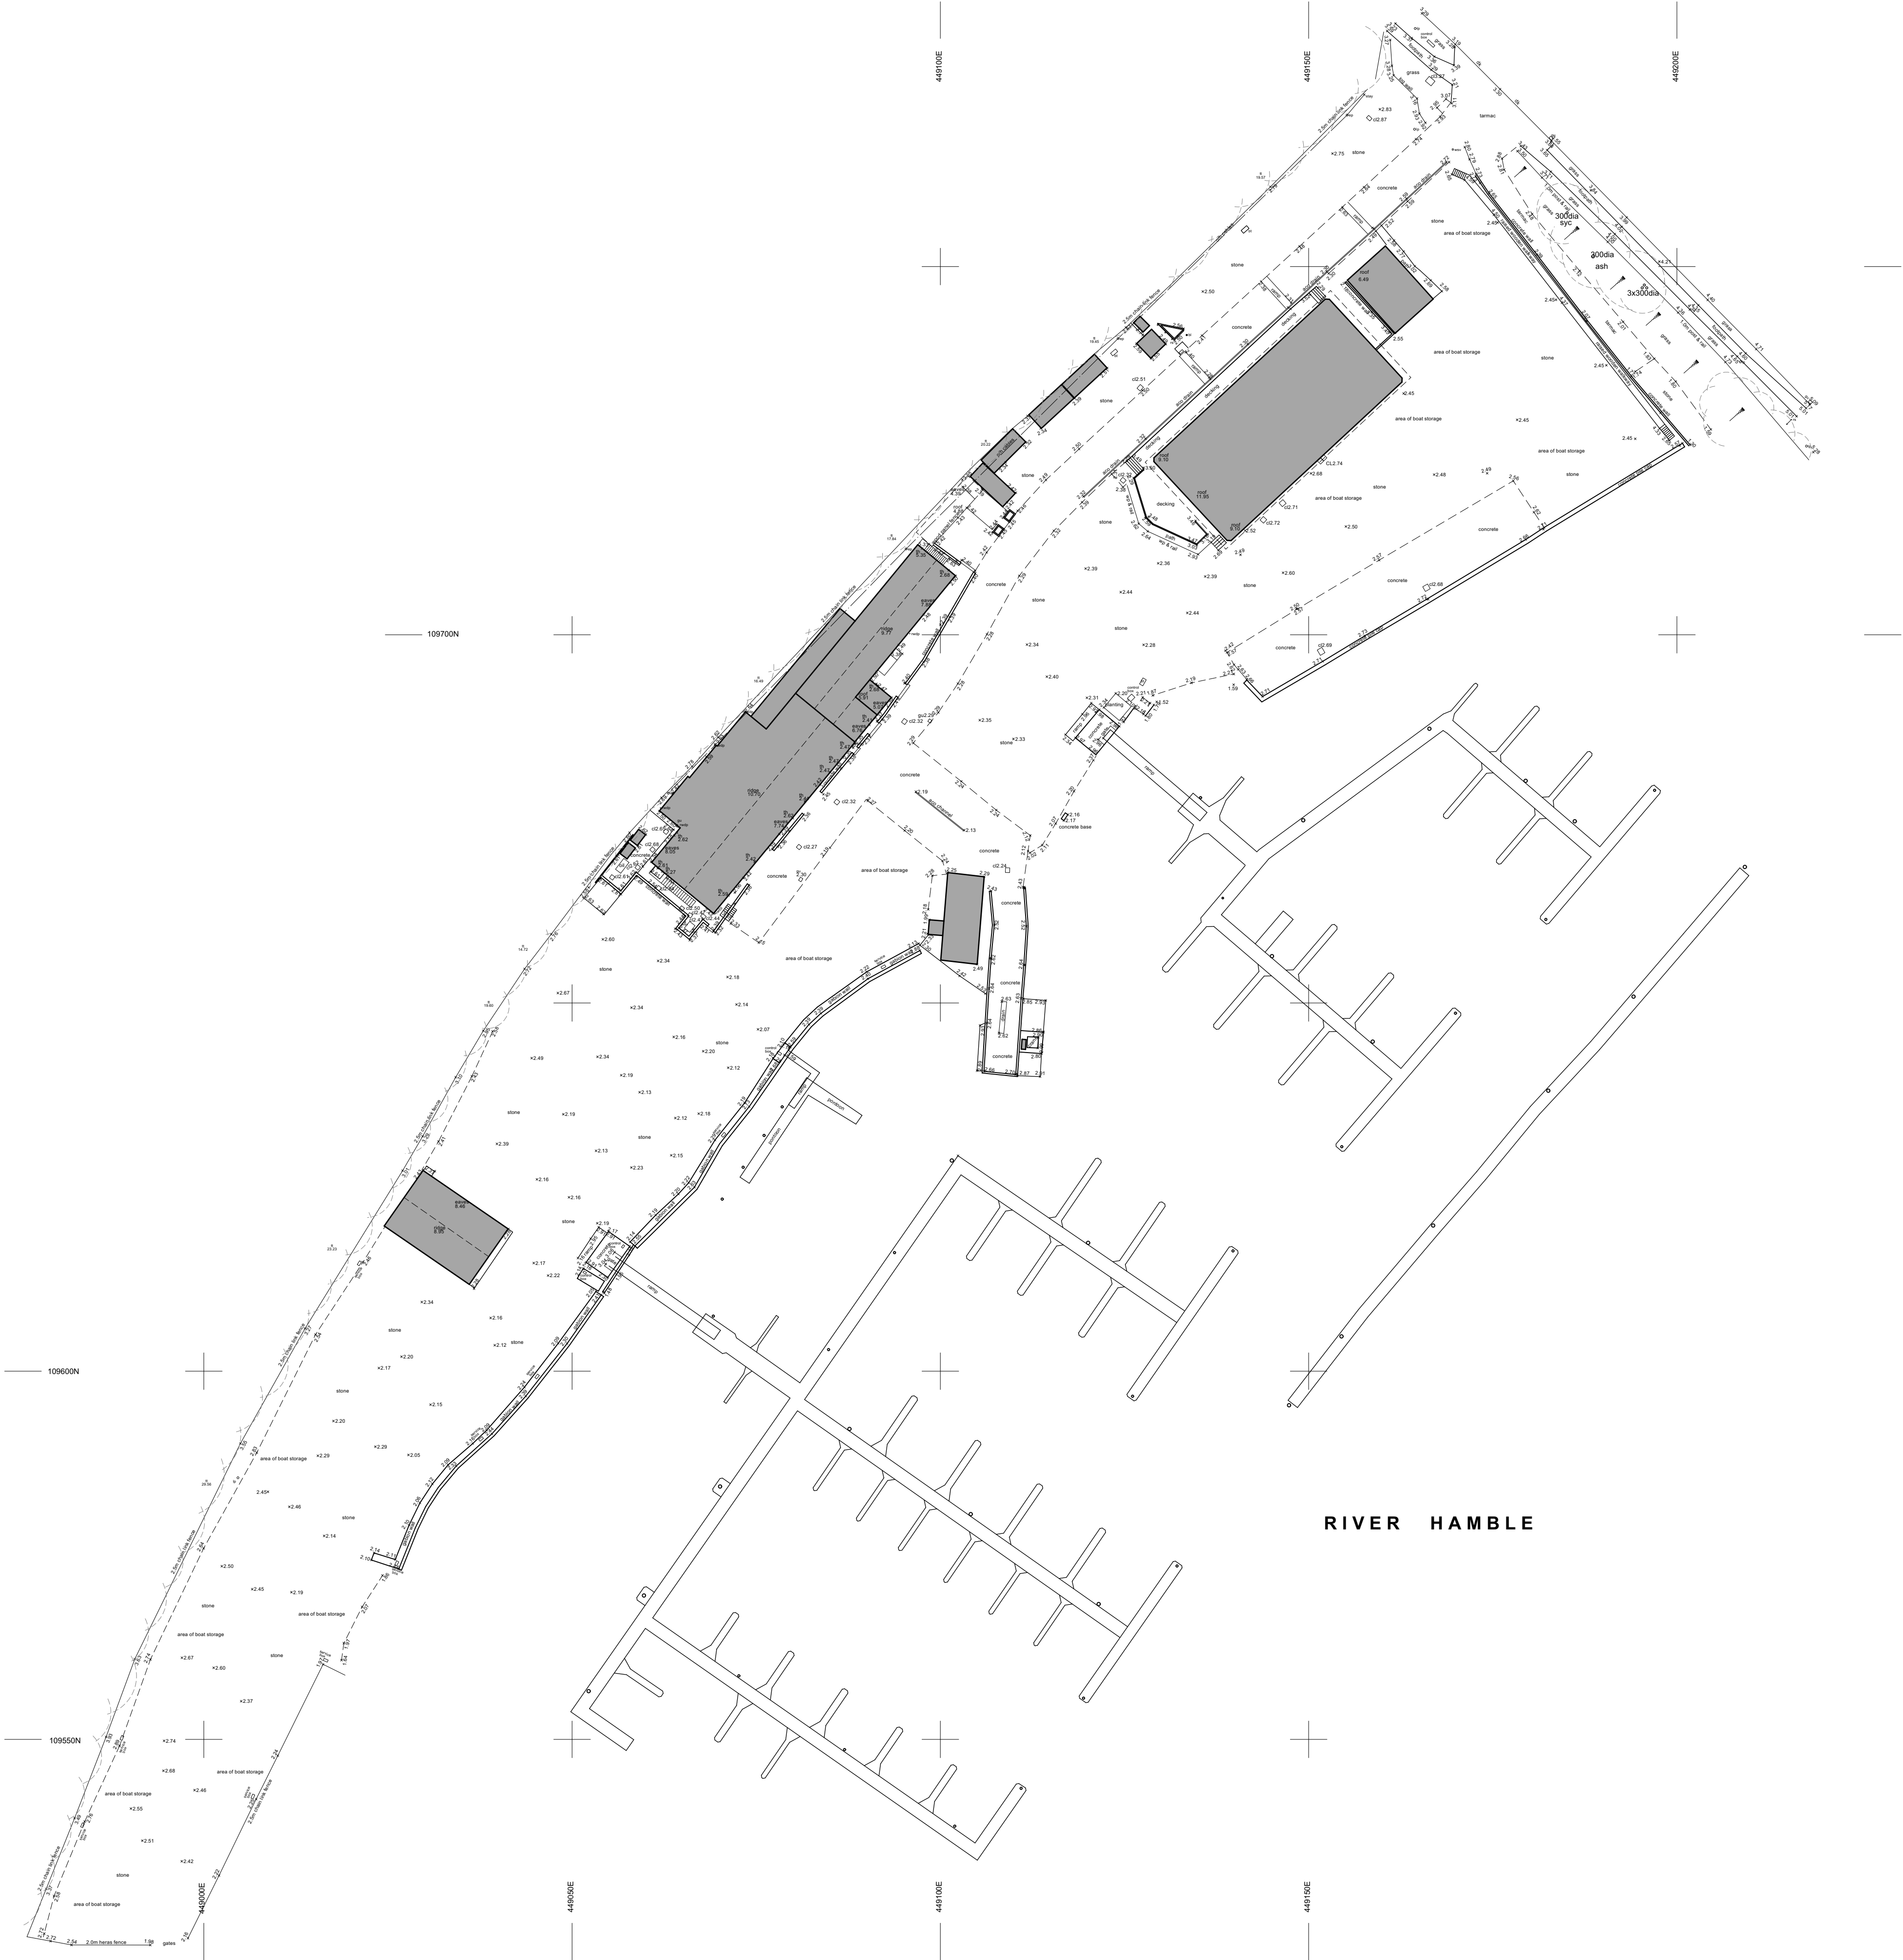

SITE LAYOUT PLAN: as existing
1:500

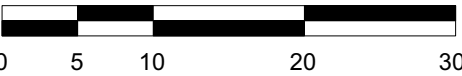

Project
Proposed Commercial Units
Deacons Marina and Boatyard,
Southampton, Hants., SO31 8AZ

Client
Boatfolk

Drawing:
Site Layout/Section: as existing

boatfolk

Scale:	Date:	Drawn:
1:500 @ A1 1:1000 @ A3	July 2022	
Drawing no:	Rev:	
PA22-145:01	-	

A: 8 Westcliff Lee-on-the-Solent Hants PO13 9JS
T: 02392 55 66 40
E: studio@plumarchitects.co.uk

plum
architects