
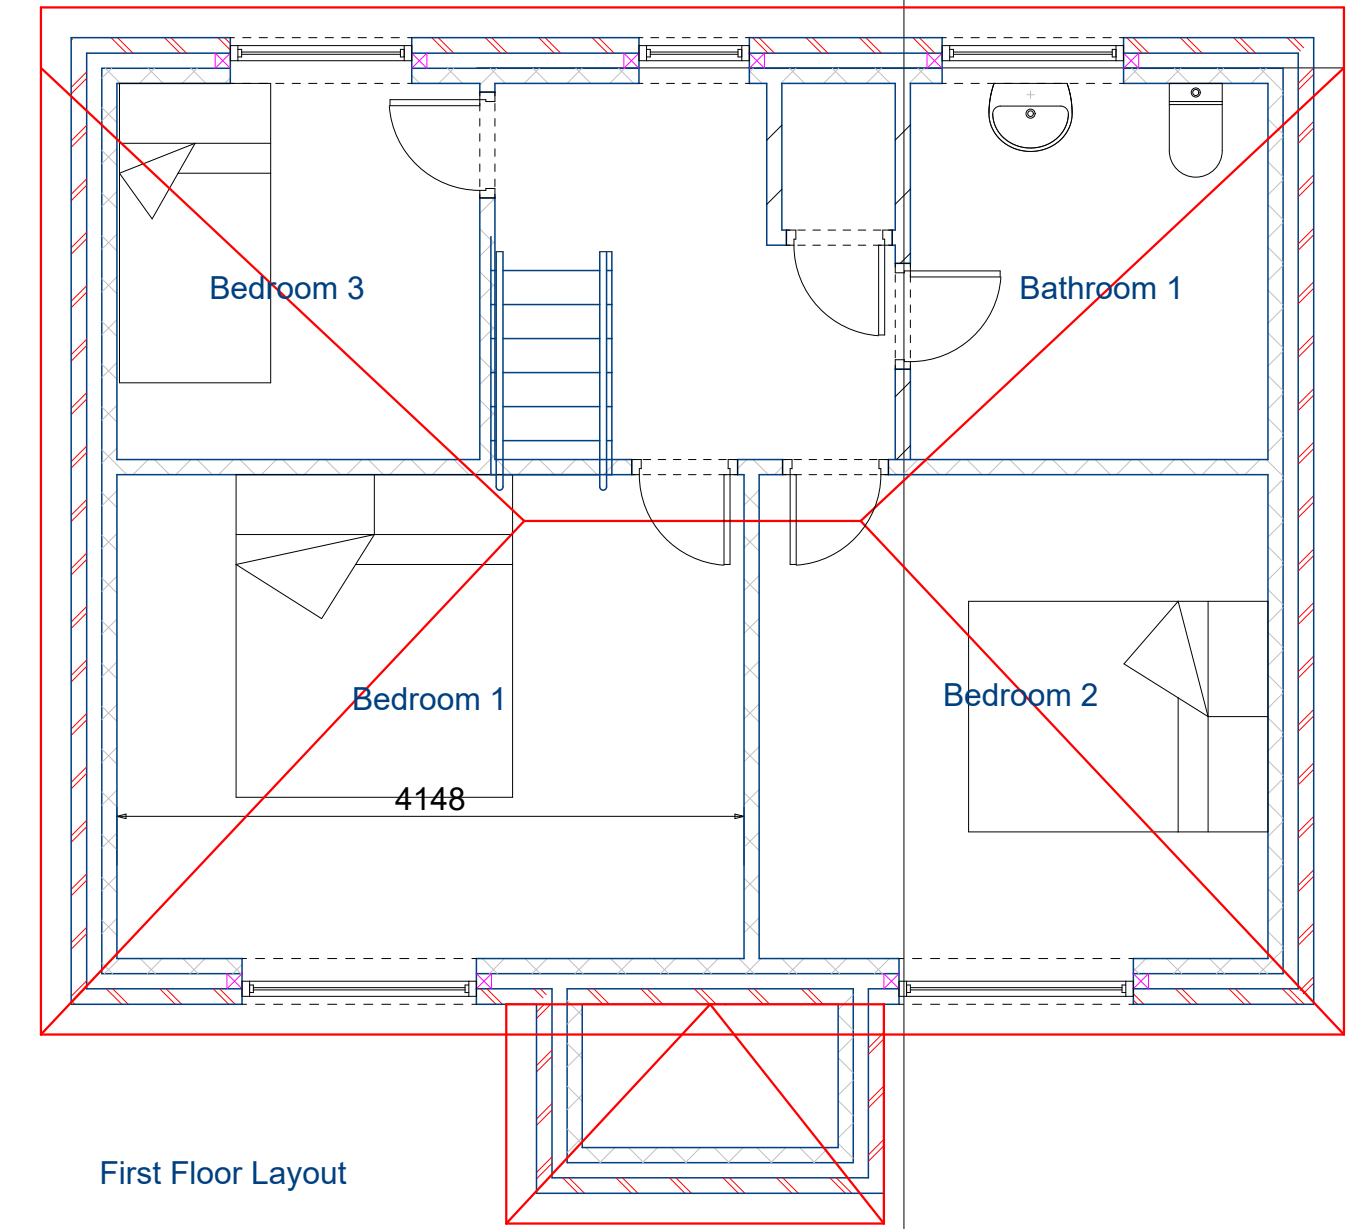
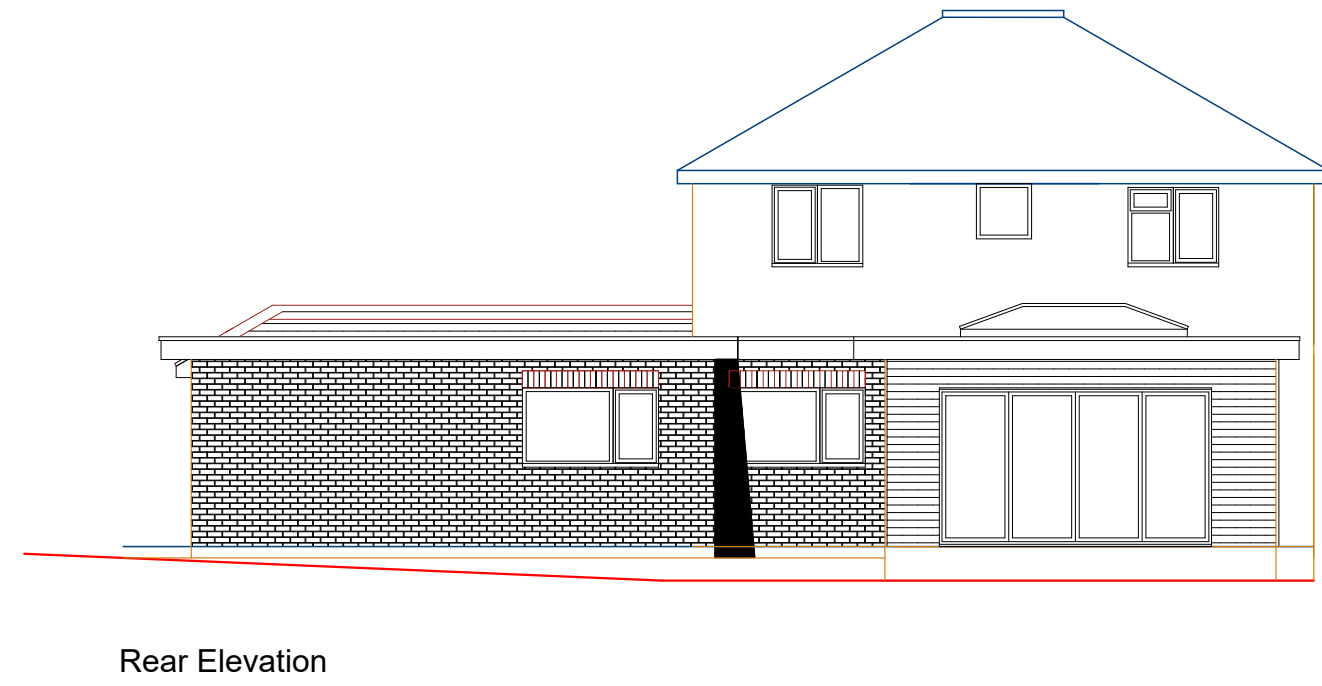
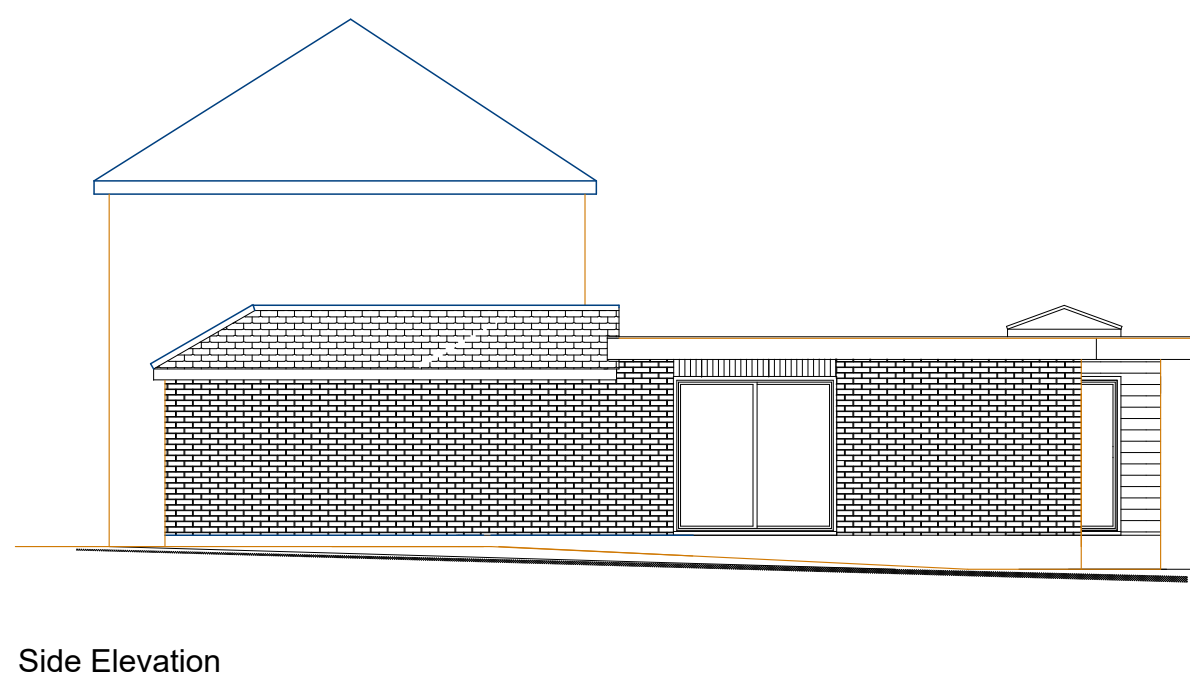
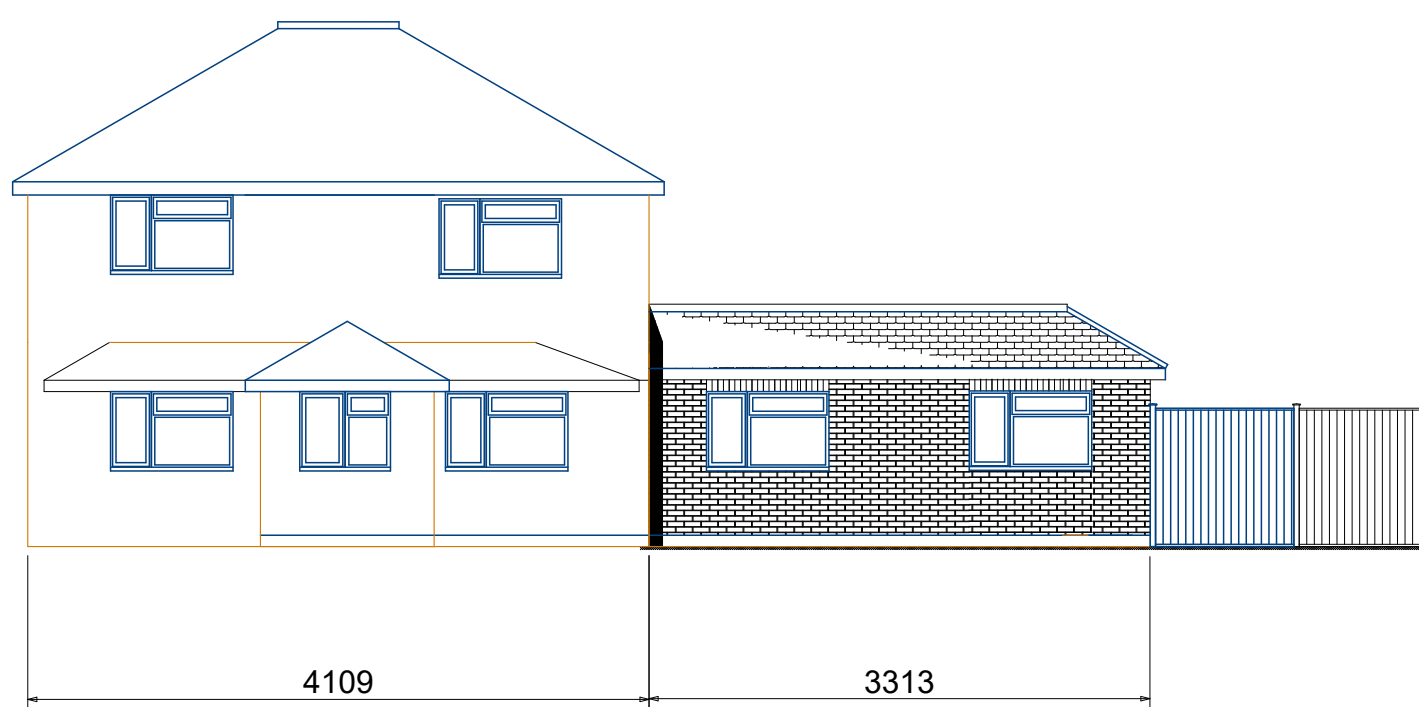


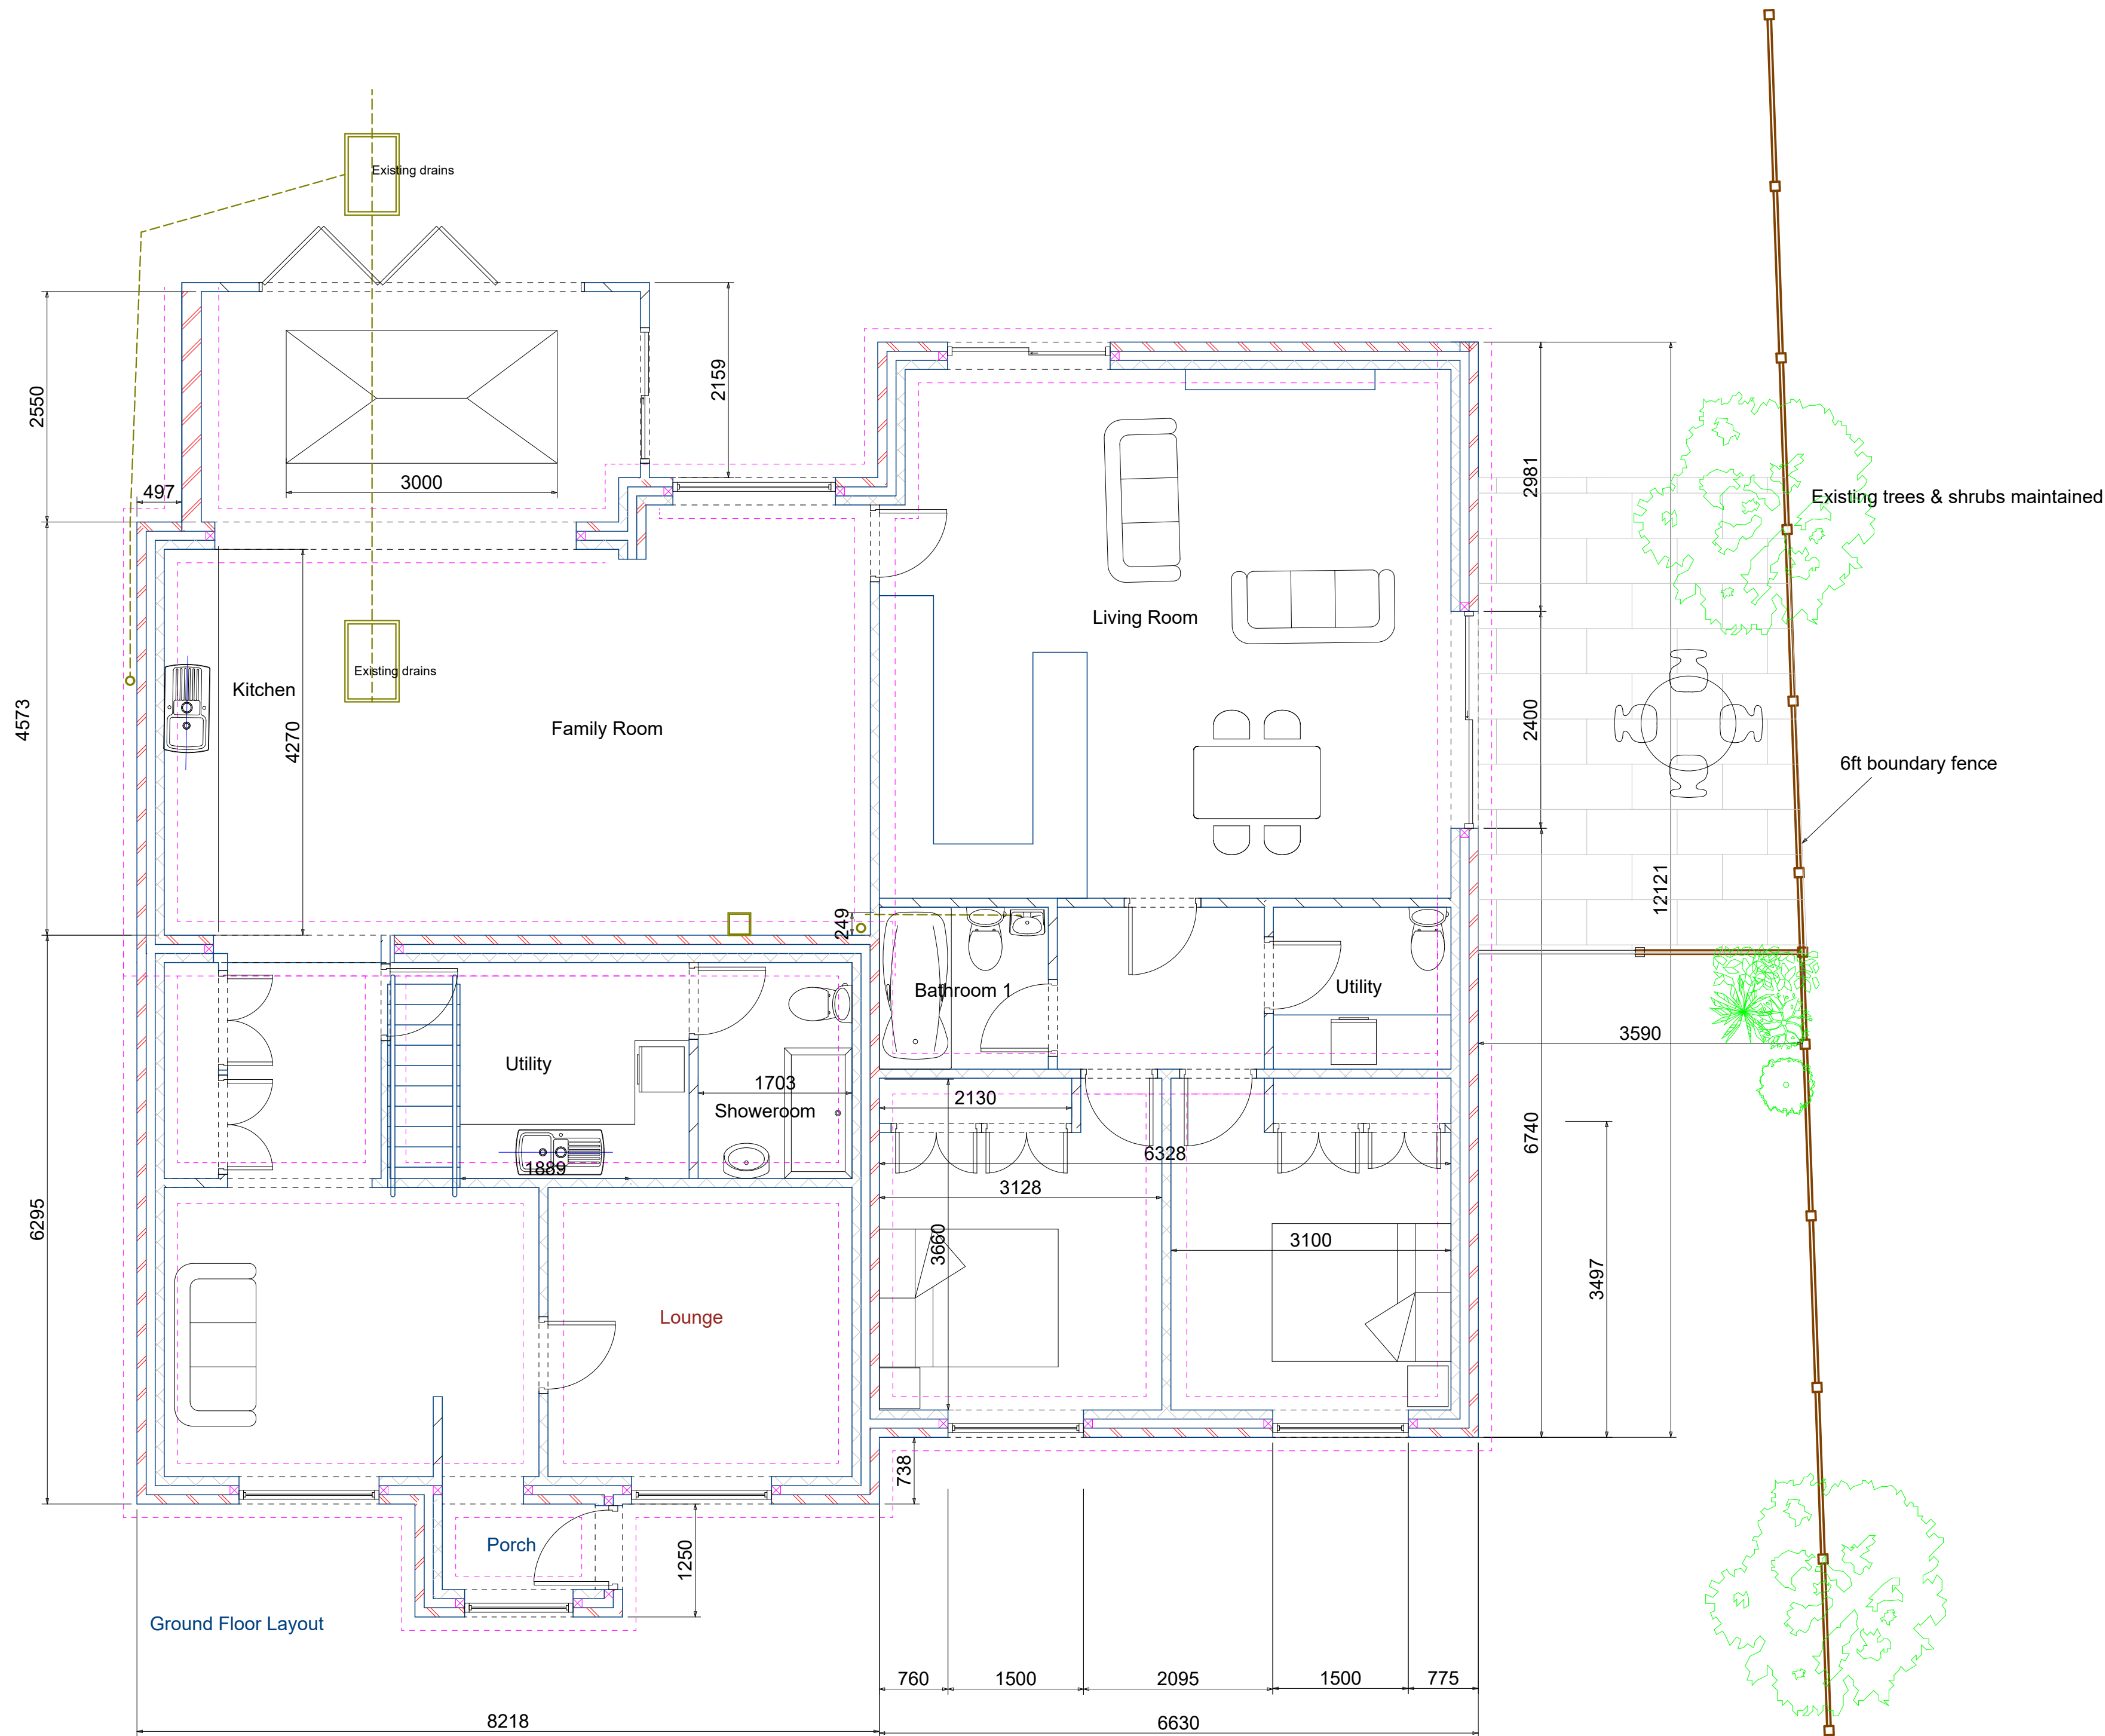

Notes

Project
Granny Annexe Plus single Storey Rear Extension
Pyle Hill Cottage
Winchester Road
Fair Oak
SO

Drawing Title
Proposed Floor Layout & Elevations Revised

Client
Mr & Mrs Pilgrim

Drawing No.
Number Pil/03 /22

Date
Aug 22

Scale
1:50 & 1:100

Drawn by
Name

Checked by
Name

Page Size - A1

3000 mm