



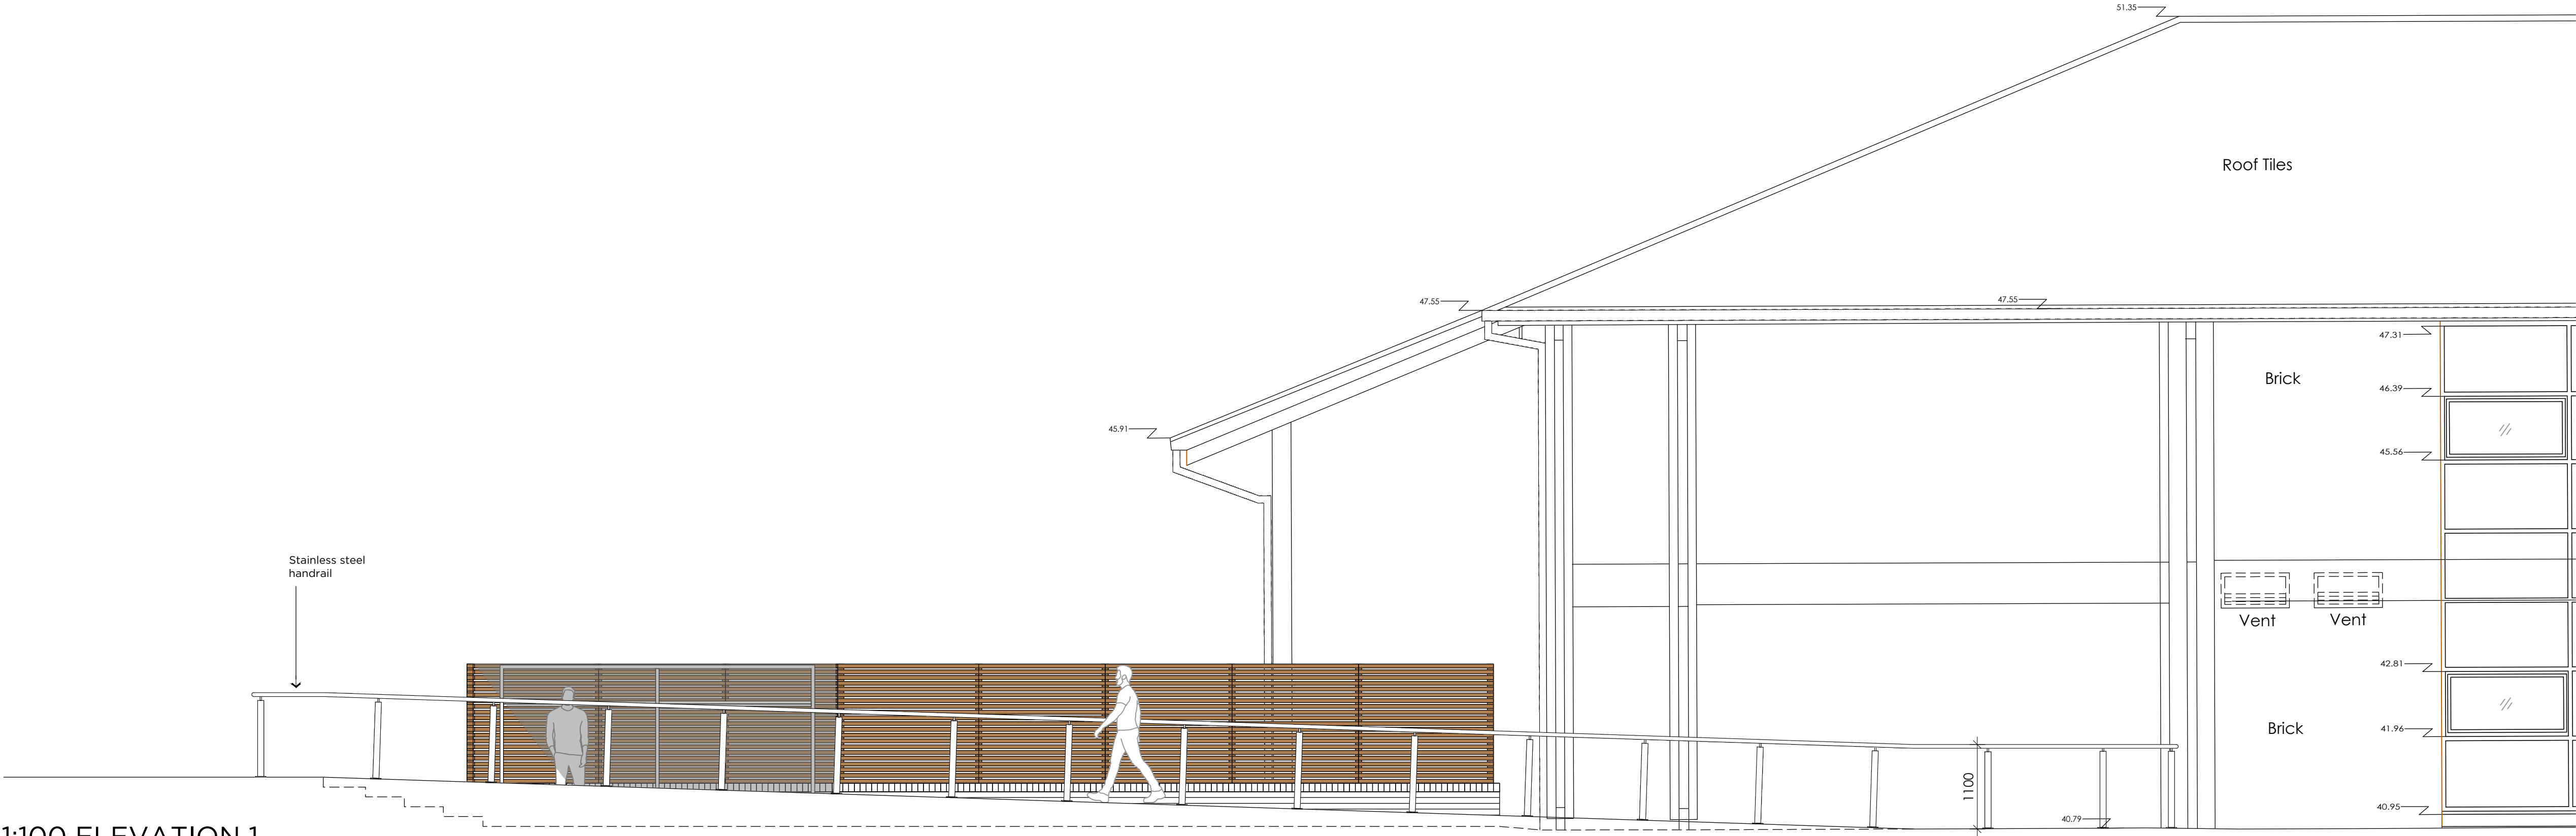

1:100 ELEVATION 1

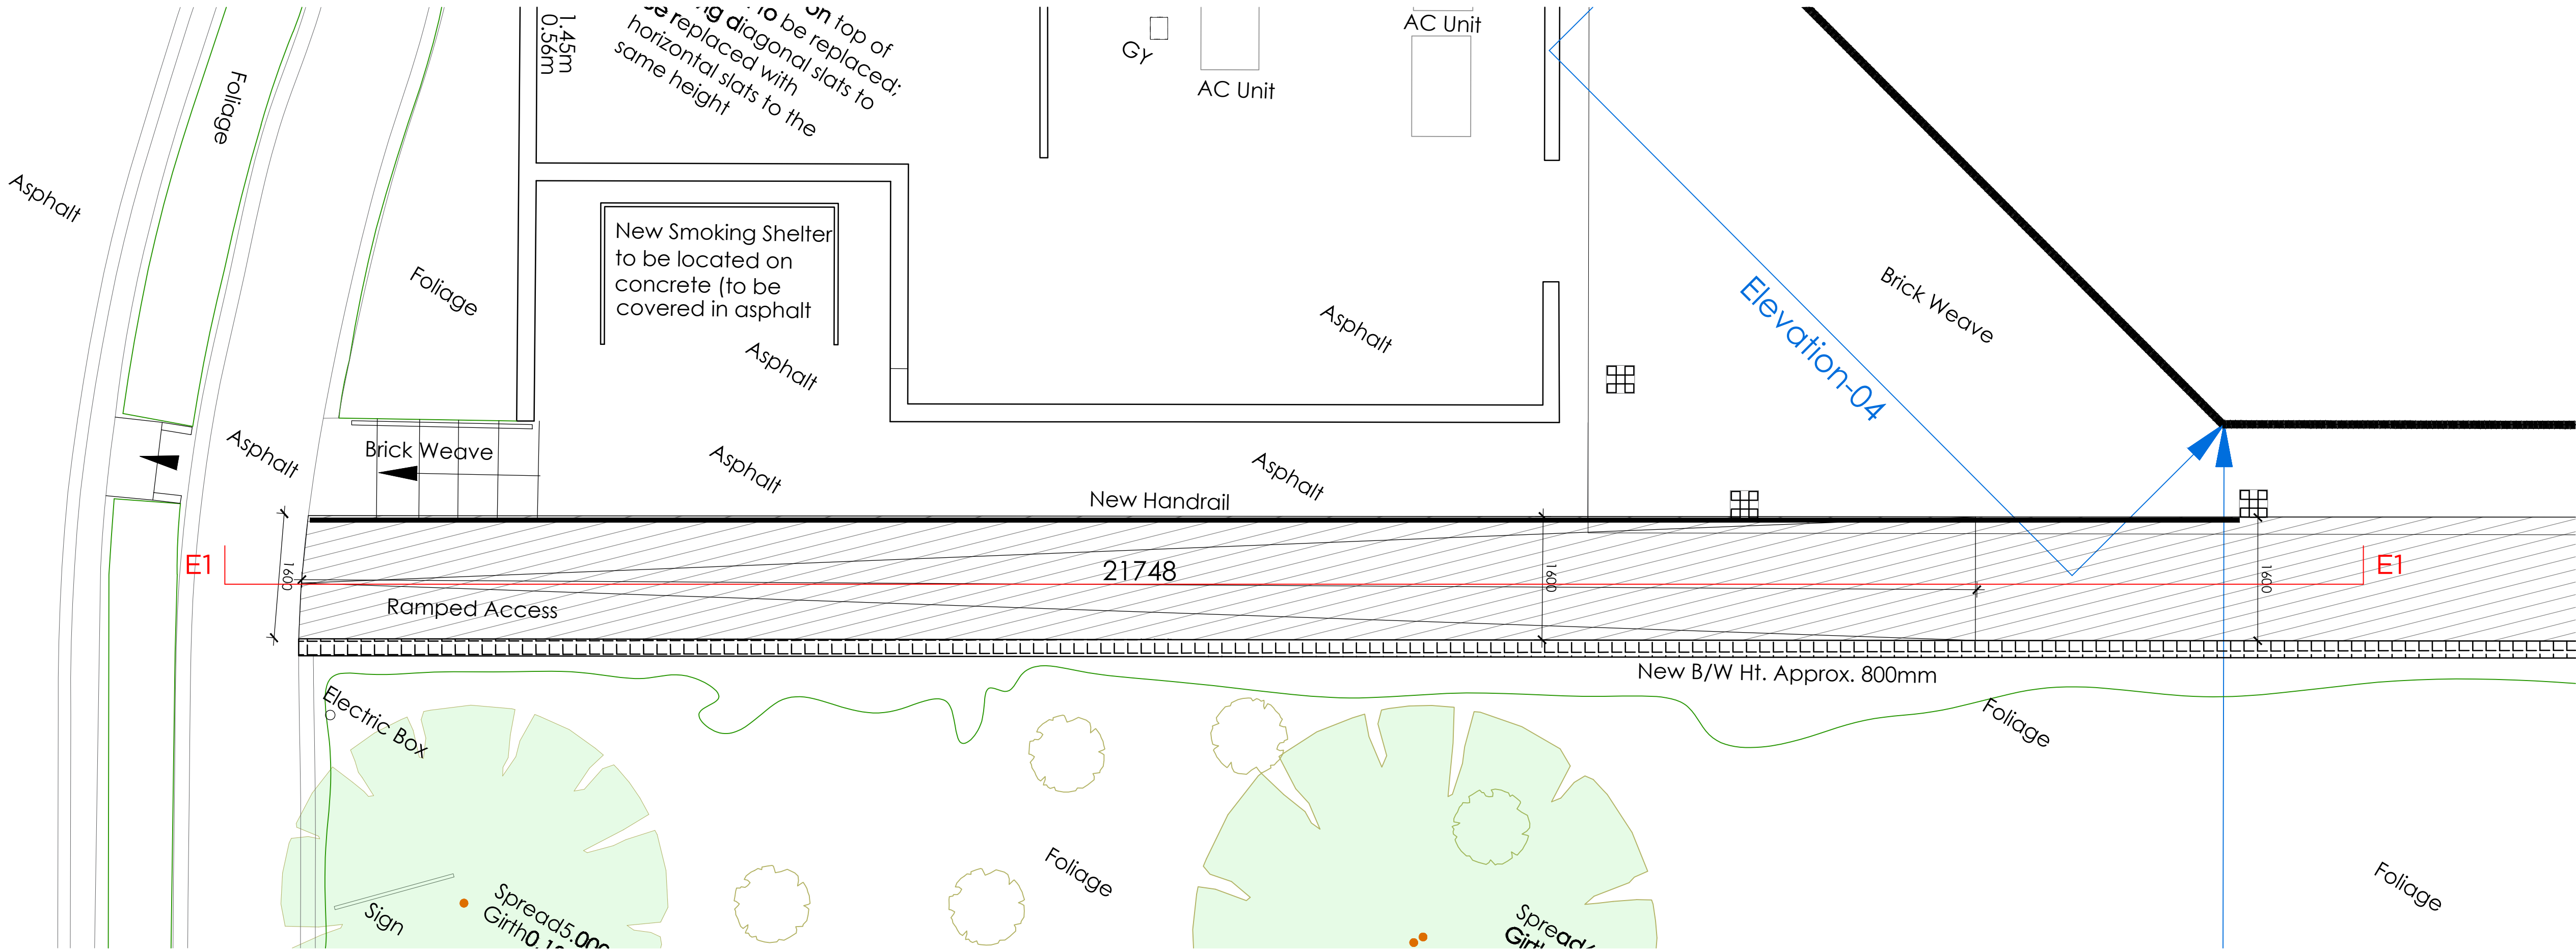

1:100 PLAN

P1 PLANNING ISSUE 26.09.22 LWT

Rev	Revision	Date	By
-----	----------	------	----

NOTES

All setting out dimensions and points will be found on the construction issue drawings

All dimensions to be checked on site prior to commencement of works. Do not scale this drawing

PLANNING

PROJECT
HAMPSHIRE
HOUSE

TITLE
PROPOSED FENCE/HANDRAIL
FULL ELEVATION

SCALE 1:50 @ A1

DATE 26.09.22

DRAWING NO 587/D/420

REVISION P1