



Plot 2.

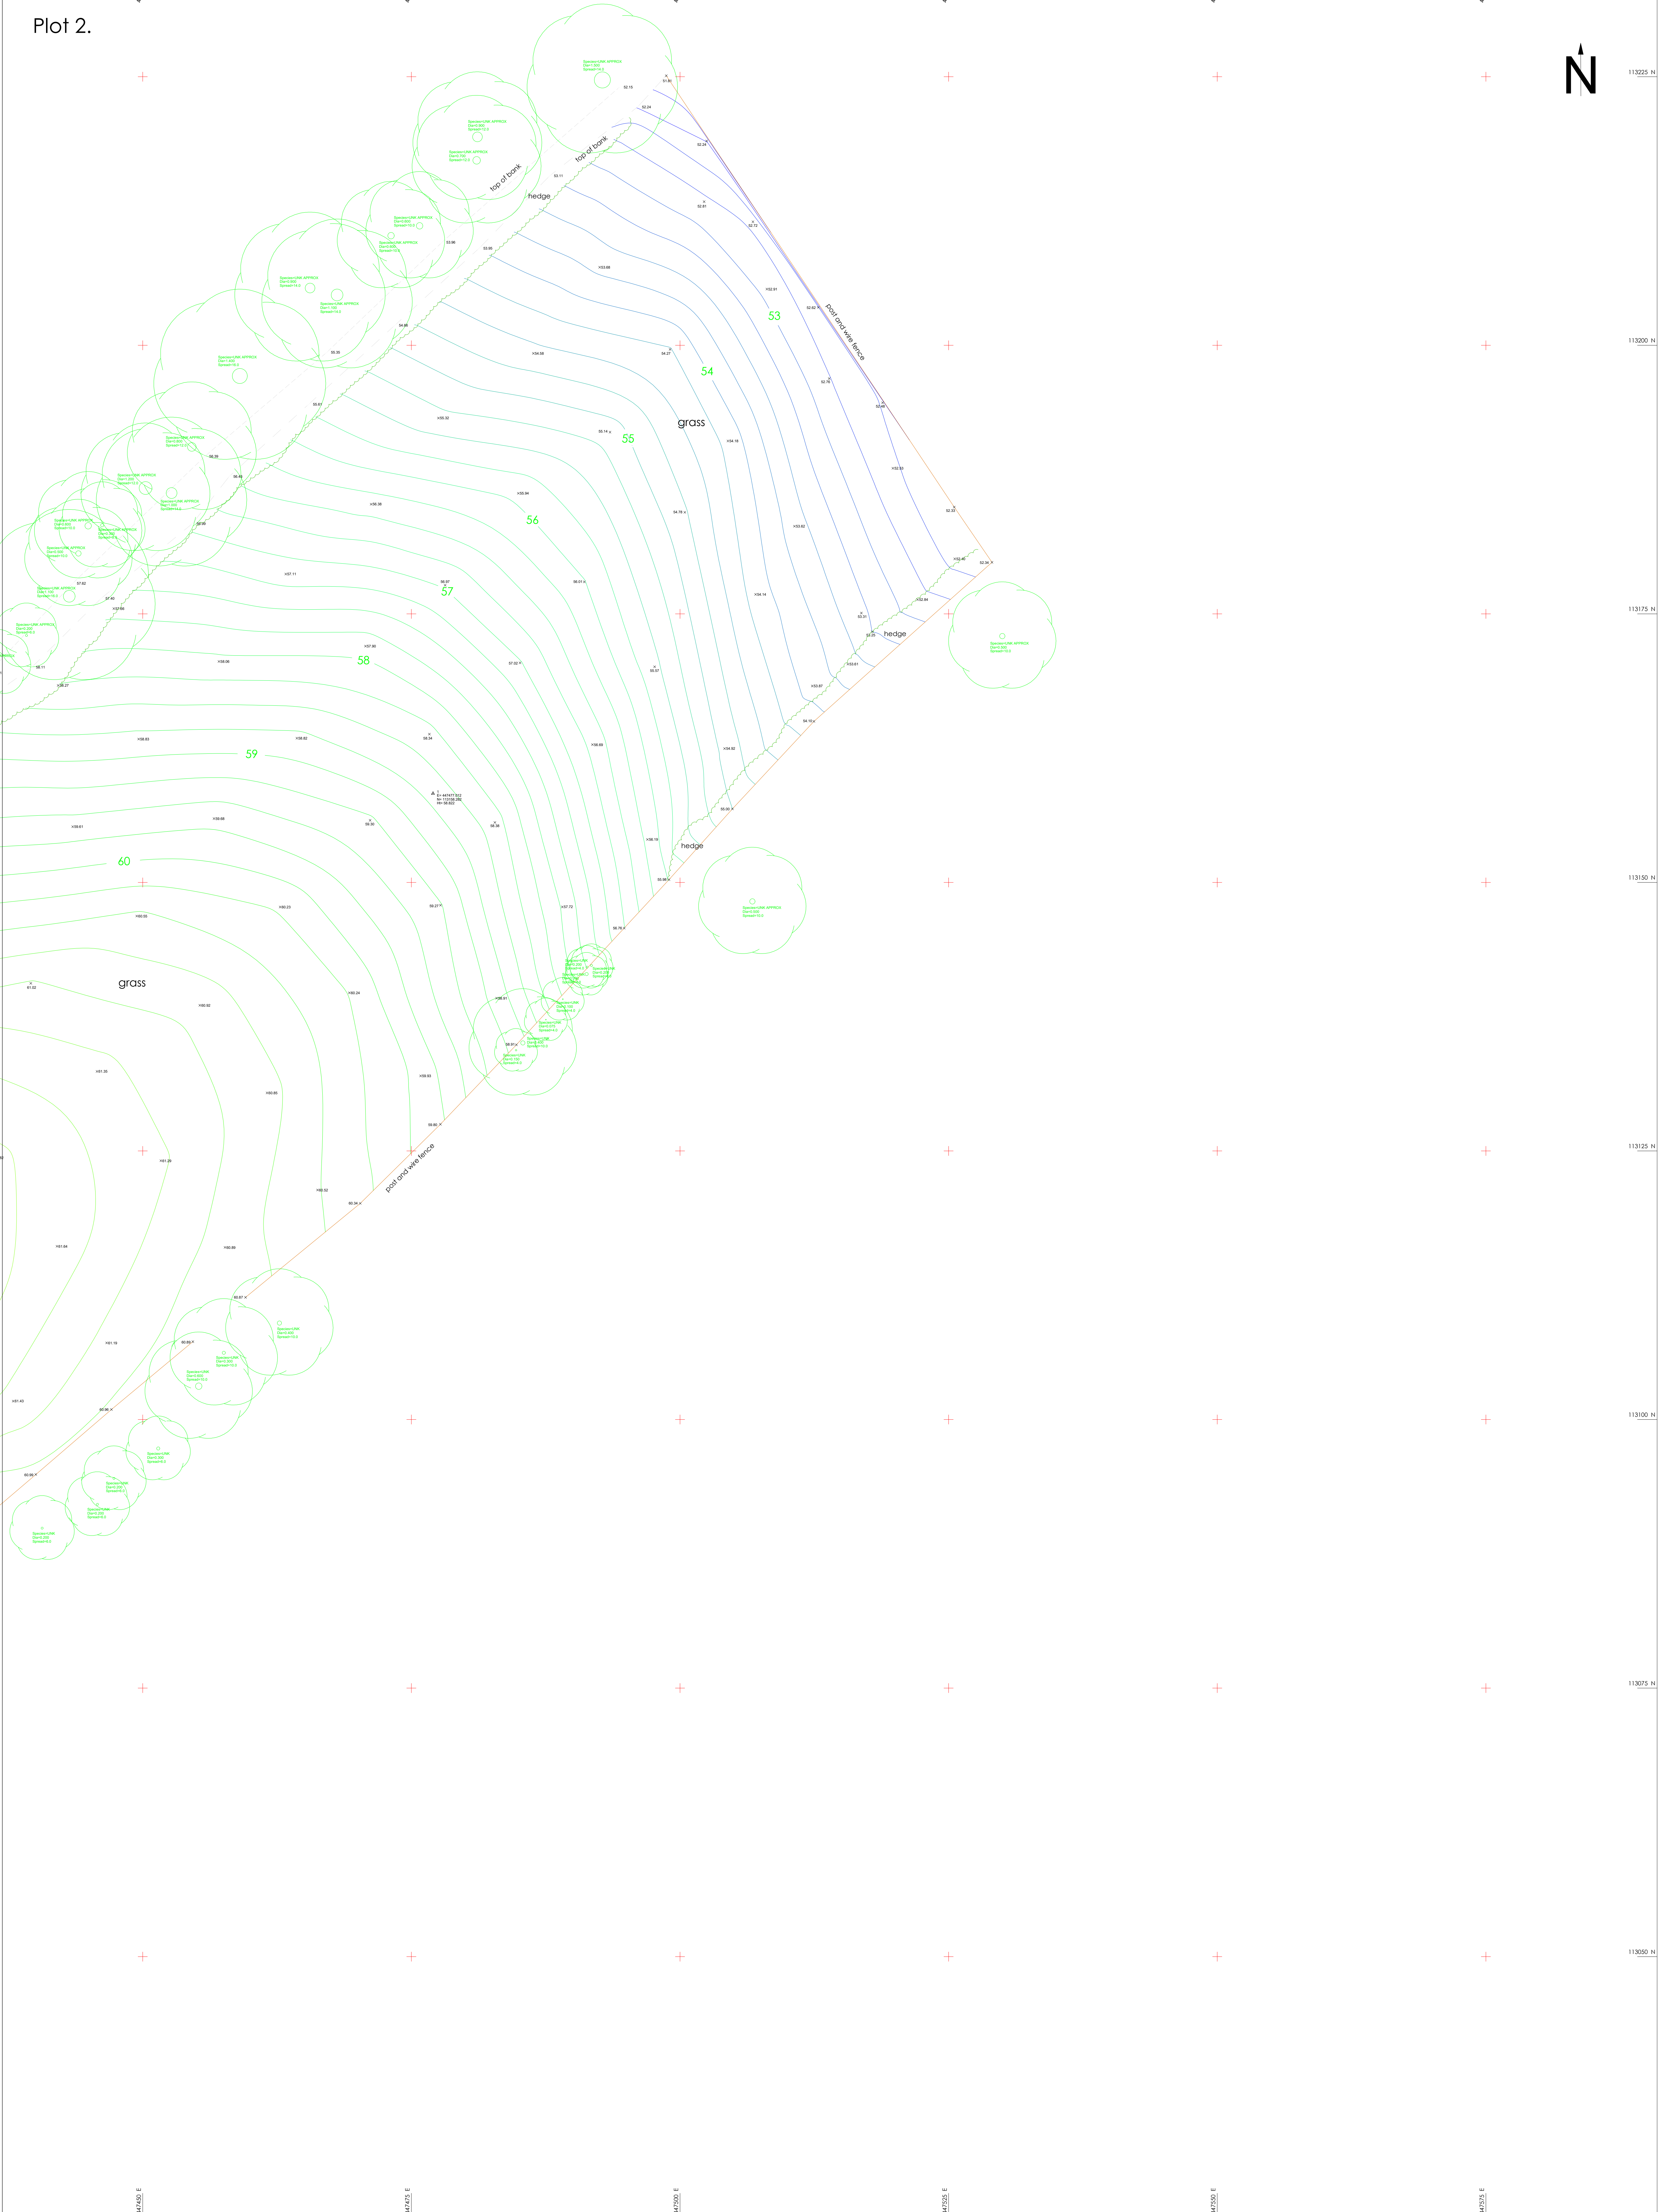

010203040

Scale bar (meters)

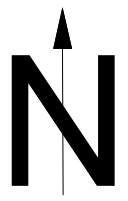

Redline
Surveys

1a Swanmore Road, Bournemouth, BH7 6PA

mobile [redacted] www.redlinesurveys.co.uk

Client:
John Mobey

Survey at:
Thornedown Farm
Southampton
SO30 3AY

Plot 2. 20- 66

Date: 09/02/2022

Scale 1 : 200 A0

Desc: Topographical
Survey

Comp by: C. Booker

Surveyed by: S. Booker

All data has been recorded
using a Trimble R10 GPS system

All levels relative to OSBM

the contents of this
drawing are copyright

□ ○ △

Manhole types

□

Gully

○

Lamp post

○

Telegraph Pole

○

Electric Pole

○

Gas Cover

○

Water Cover

○

Electric Cover

○


British Telecom

△

Total Station

○

Sign

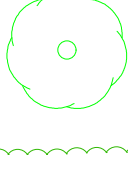

Tree



Hedge



Overhead Cable

—

Building

—

Wall

—

Kerb

—

Drop Kerb

—

Footpath

—

Yellow Line

—

Ridge

—

Step

—

Fence

—

Building

—

Wall

—

Kerb

—

Drop Kerb

—

Footpath

—

Yellow Line

—

Ridge

—

Step

—

Fence