


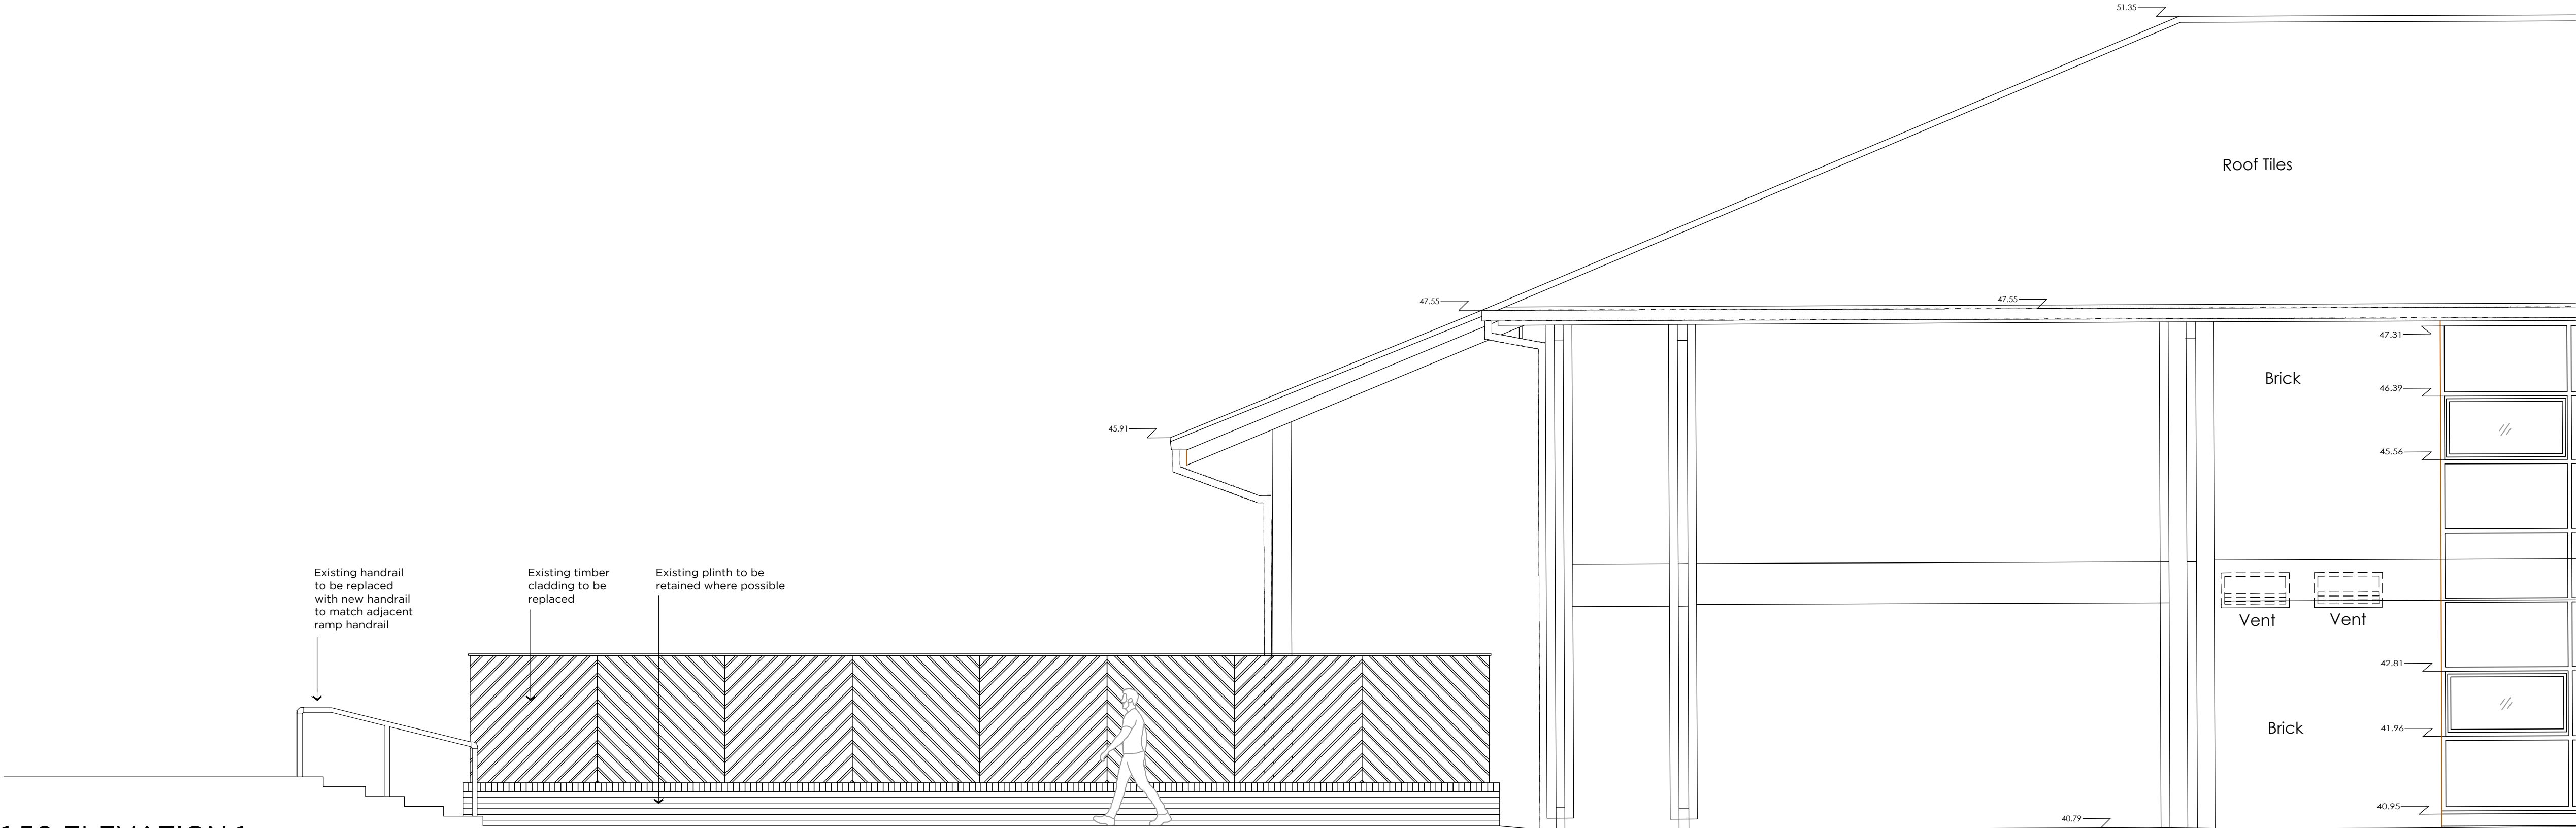

1:50 ELEVATION 1



1:50 PLAN

P1 PLANNING ISSUE 11.10.22 LWT

Rev	Revision	Date	By
-----	----------	------	----

NOTES

All setting out dimensions and points will be found on the construction issue drawings

All dimensions to be checked on site prior to commencement of works. Do not scale this drawing

PLANNING

PROJECT

HAMPSHIRE HOUSE

TITLE

EXISTING EXTERNAL FENCE ELEVATION

SCALE 1:50 @ A1

DATE 11.10.22

DRAWING NO 587/D/409

REVISION P1

GRAVITY DESIGN

Old Bank Court, Morocco Street, London SE1 3HB
+44(0)20 7089 9134 studio@gravitydesign.uk.com