


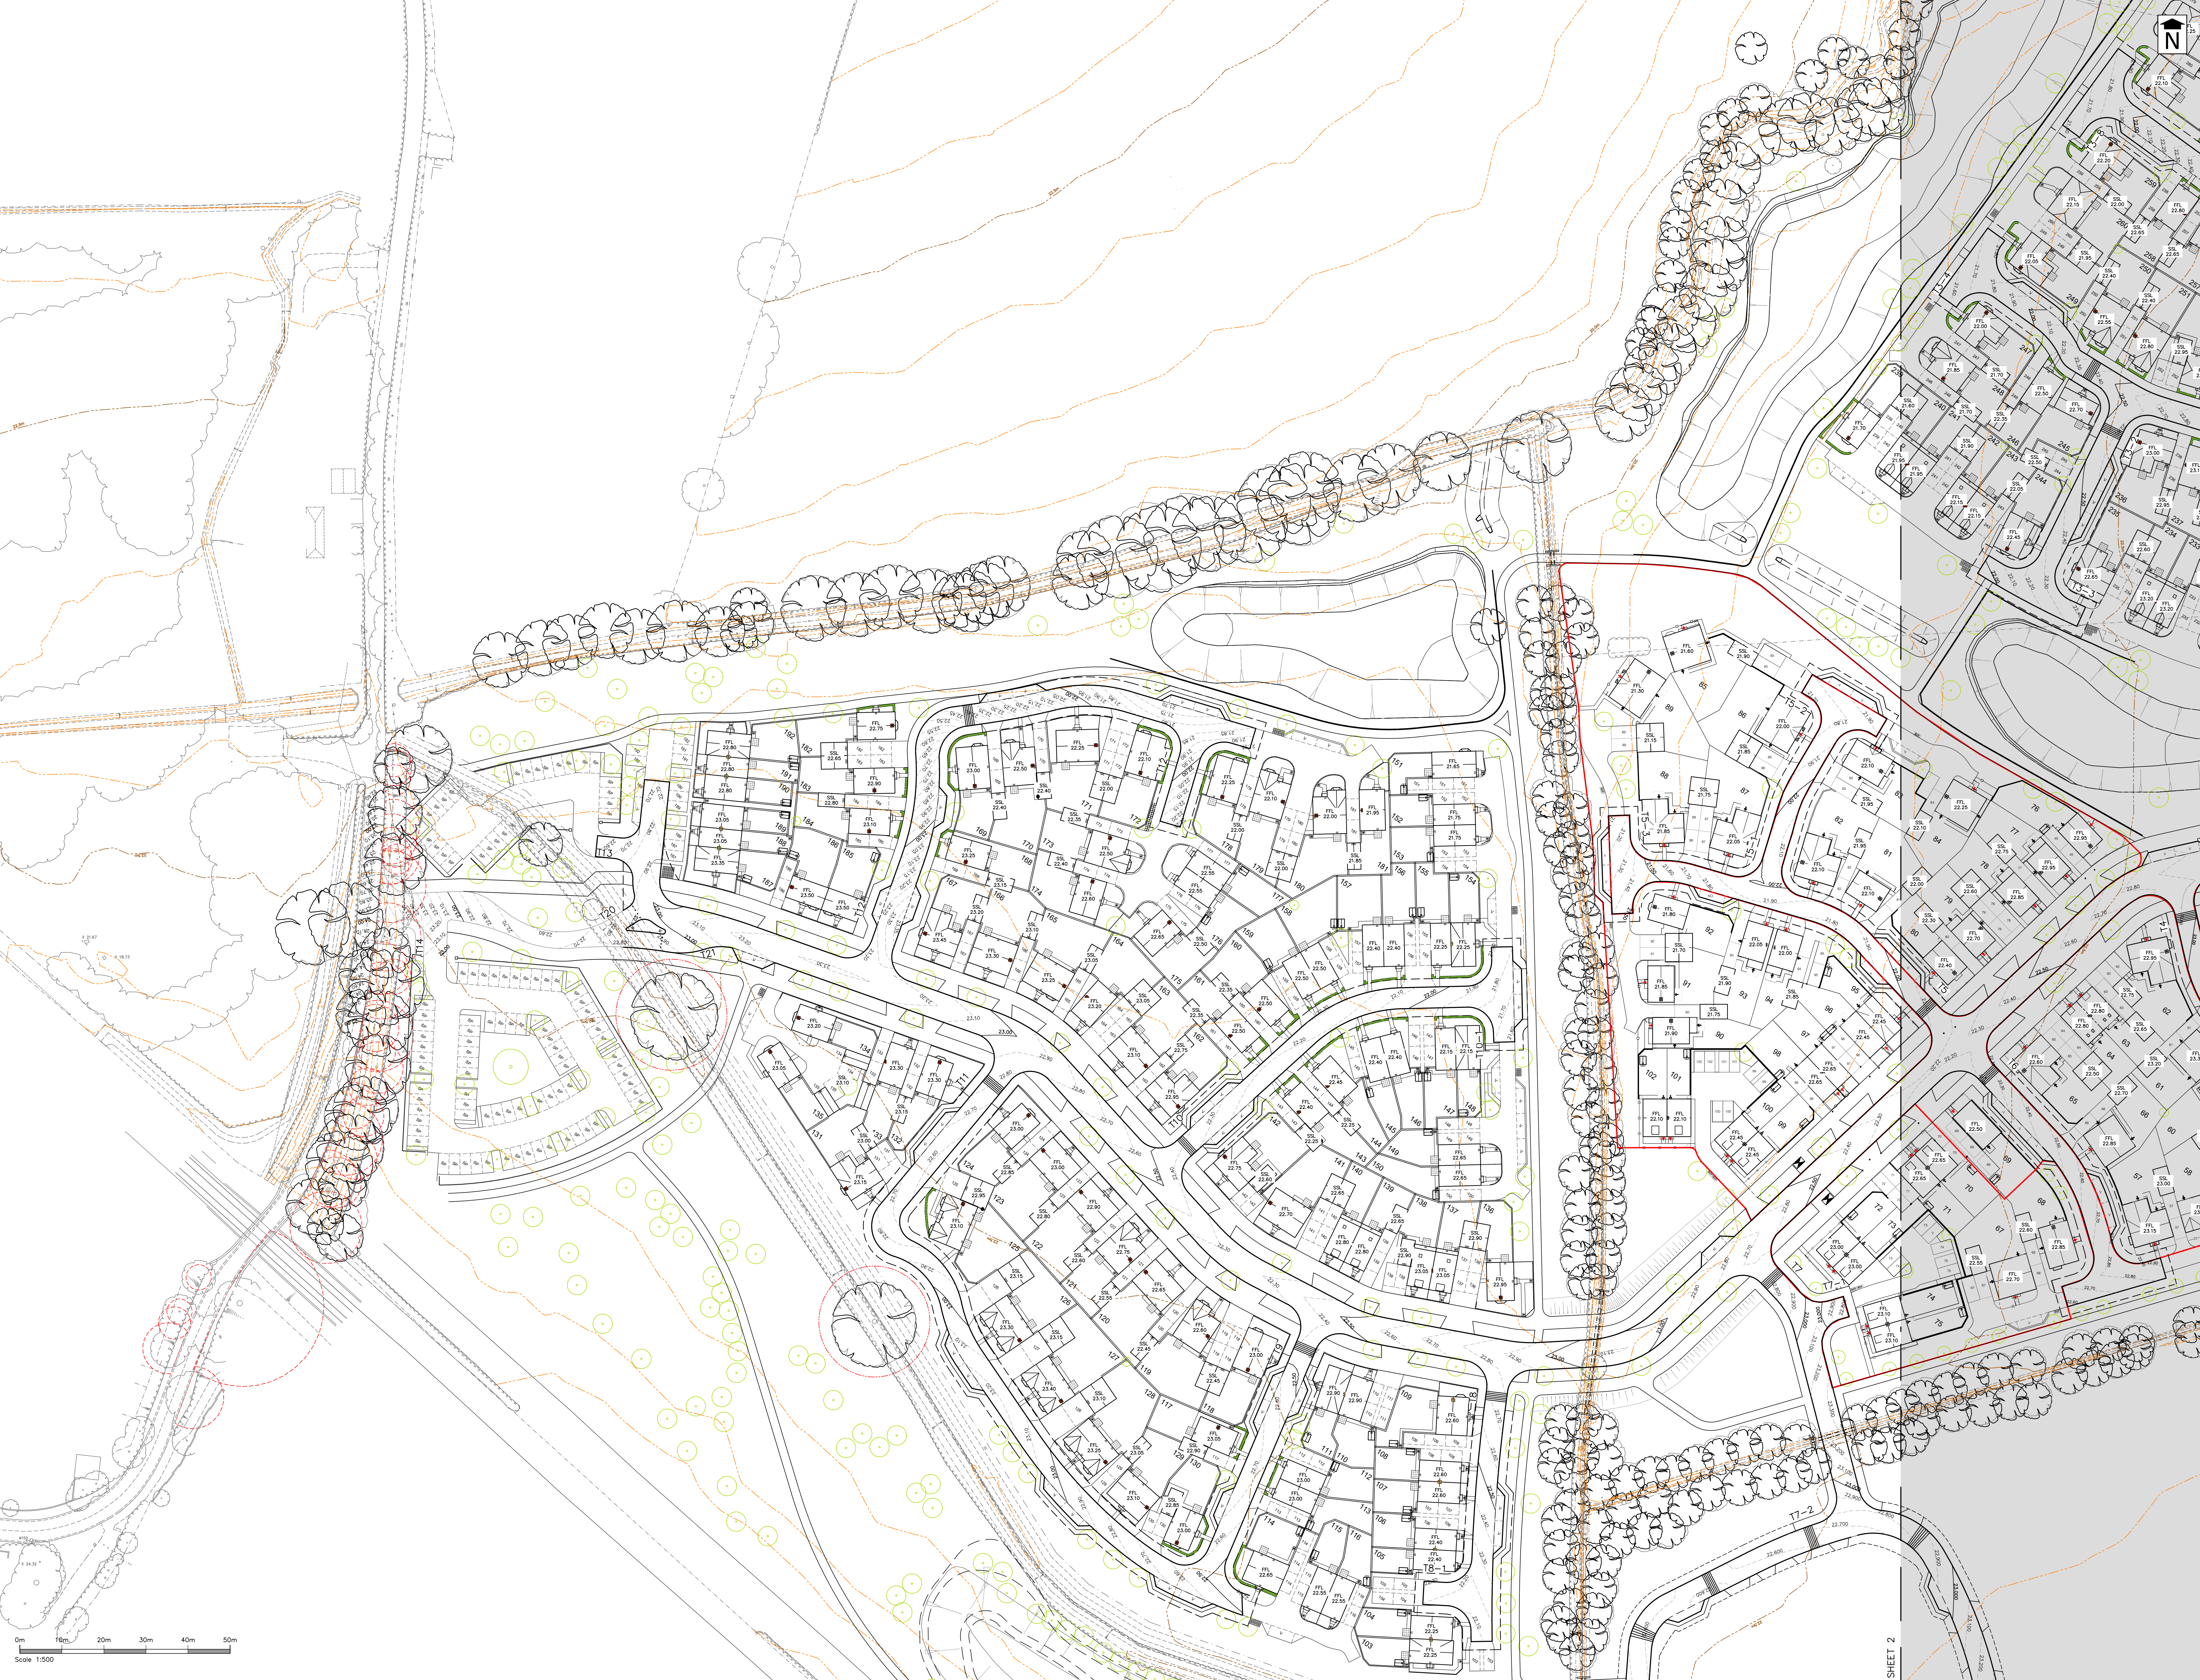

Stratton Park House, Wanborough Road
Swindon, SN3 4HG

Telephone
01793 828000

Website
www.pfapl.com

For Planning
These drawings are produced for the purposes of supporting a planning application and should not be relied upon for tender, pricing, or construction purposes.

- NOTES
- Drawing based on Topographical Survey by Anthony Brookes Surveys Ltd, drawing number A258/7834/1 dated June 2014.
 - On-site road layout based on AAP Architecture's Drawing Numbers P1388.01 Revision R, P1388.04 Revision Q dated 01 June 2018 & Thrive layout BEL201131/SL-01 Rev N.
 - The works shown on this drawing could affect Statutory Undertaker's apparatus and the Contractor is required to verify the location and depth of all such apparatus prior to commencement of the works and to take any precautions necessary when working in the vicinity of any such apparatus.
 - All adoptable highway works to be in accordance with the Hampshire County Council's 'Companion Document to Manual for Streets' and the Specification for Highway Works (SHW) November 2009 as amended published by The Stationary Office.
 - Subject to detailed design.
 - All plots to have access to Part M (The Building Regulations 2010 as amended).
- KEY
- 23.00 Existing Major Contours
 - Existing Minor Contours
 - 23.00 - Proposed Major Contours
 - 23.90 - Proposed Minor Contours
 - Application boundary for 573 amendments (Ref: v/21/91994)

Rev	Date	Description	Drawn	Check
#	28/09/17	First Issue	CHN	DDB
A	24/11/17	Drawing amended to accord with revised planning layout Rev C1	DDB	CI
B	10/01/18	Drawing amended to accord with revised planning layouts P1388.01K and P1388.04K	JW	DDB
C	16/01/18	Drawing amended to accord with revised planning layouts P1388.01K and P1388.04K	DDB	CI
D	01/03/18	Drawing amended to accord with revised planning layouts P1388.01K and P1388.04K	DDB	CI
E	13/03/18	Drawing amended to accord with revised planning layouts P1388.01K & P1388.04K	DDB	CI
F	30/04/18	Drawing amended to accord with revised planning layouts P1388.01K & P1388.04K	DDB	CI
G	15/06/18	Drawing amended to accord with revised planning layouts P1388.01K & P1388.04K	DDB	CI
H	05/09/22	Drawing amended due to revised house types for Parents 10, 11 and 12, as Thrive's Drawing No. BEL201131/SL-01 Revision J dated 22 July 2022.	DDB	CI
I	18/10/22	Drawing amended to accord with Thrive planning layout BEL201131/SL-01 Revision M.	JW	DDB
J	24/10/22	Drawing amended to accord with Thrive planning layout BEL201131/SL-01 Revision N, dated 21 October 2022.	DDB	CI
K	25/10/22	Finished floor levels corrected.	DDB	CI

Status

FOR PLANNING

Client



Project

**Boorley Gardens
Winchester Road
Hedge End
Phase 1**

Drawing Title

**Planning Application
Contours and Finished
Floor Levels
Sheet 1 of 2**

Drawing No. **M380/22** Rev K

Date: September 2017 Scale: 1:500 @ A0

E-Mail: dbrock@pfapl.com