


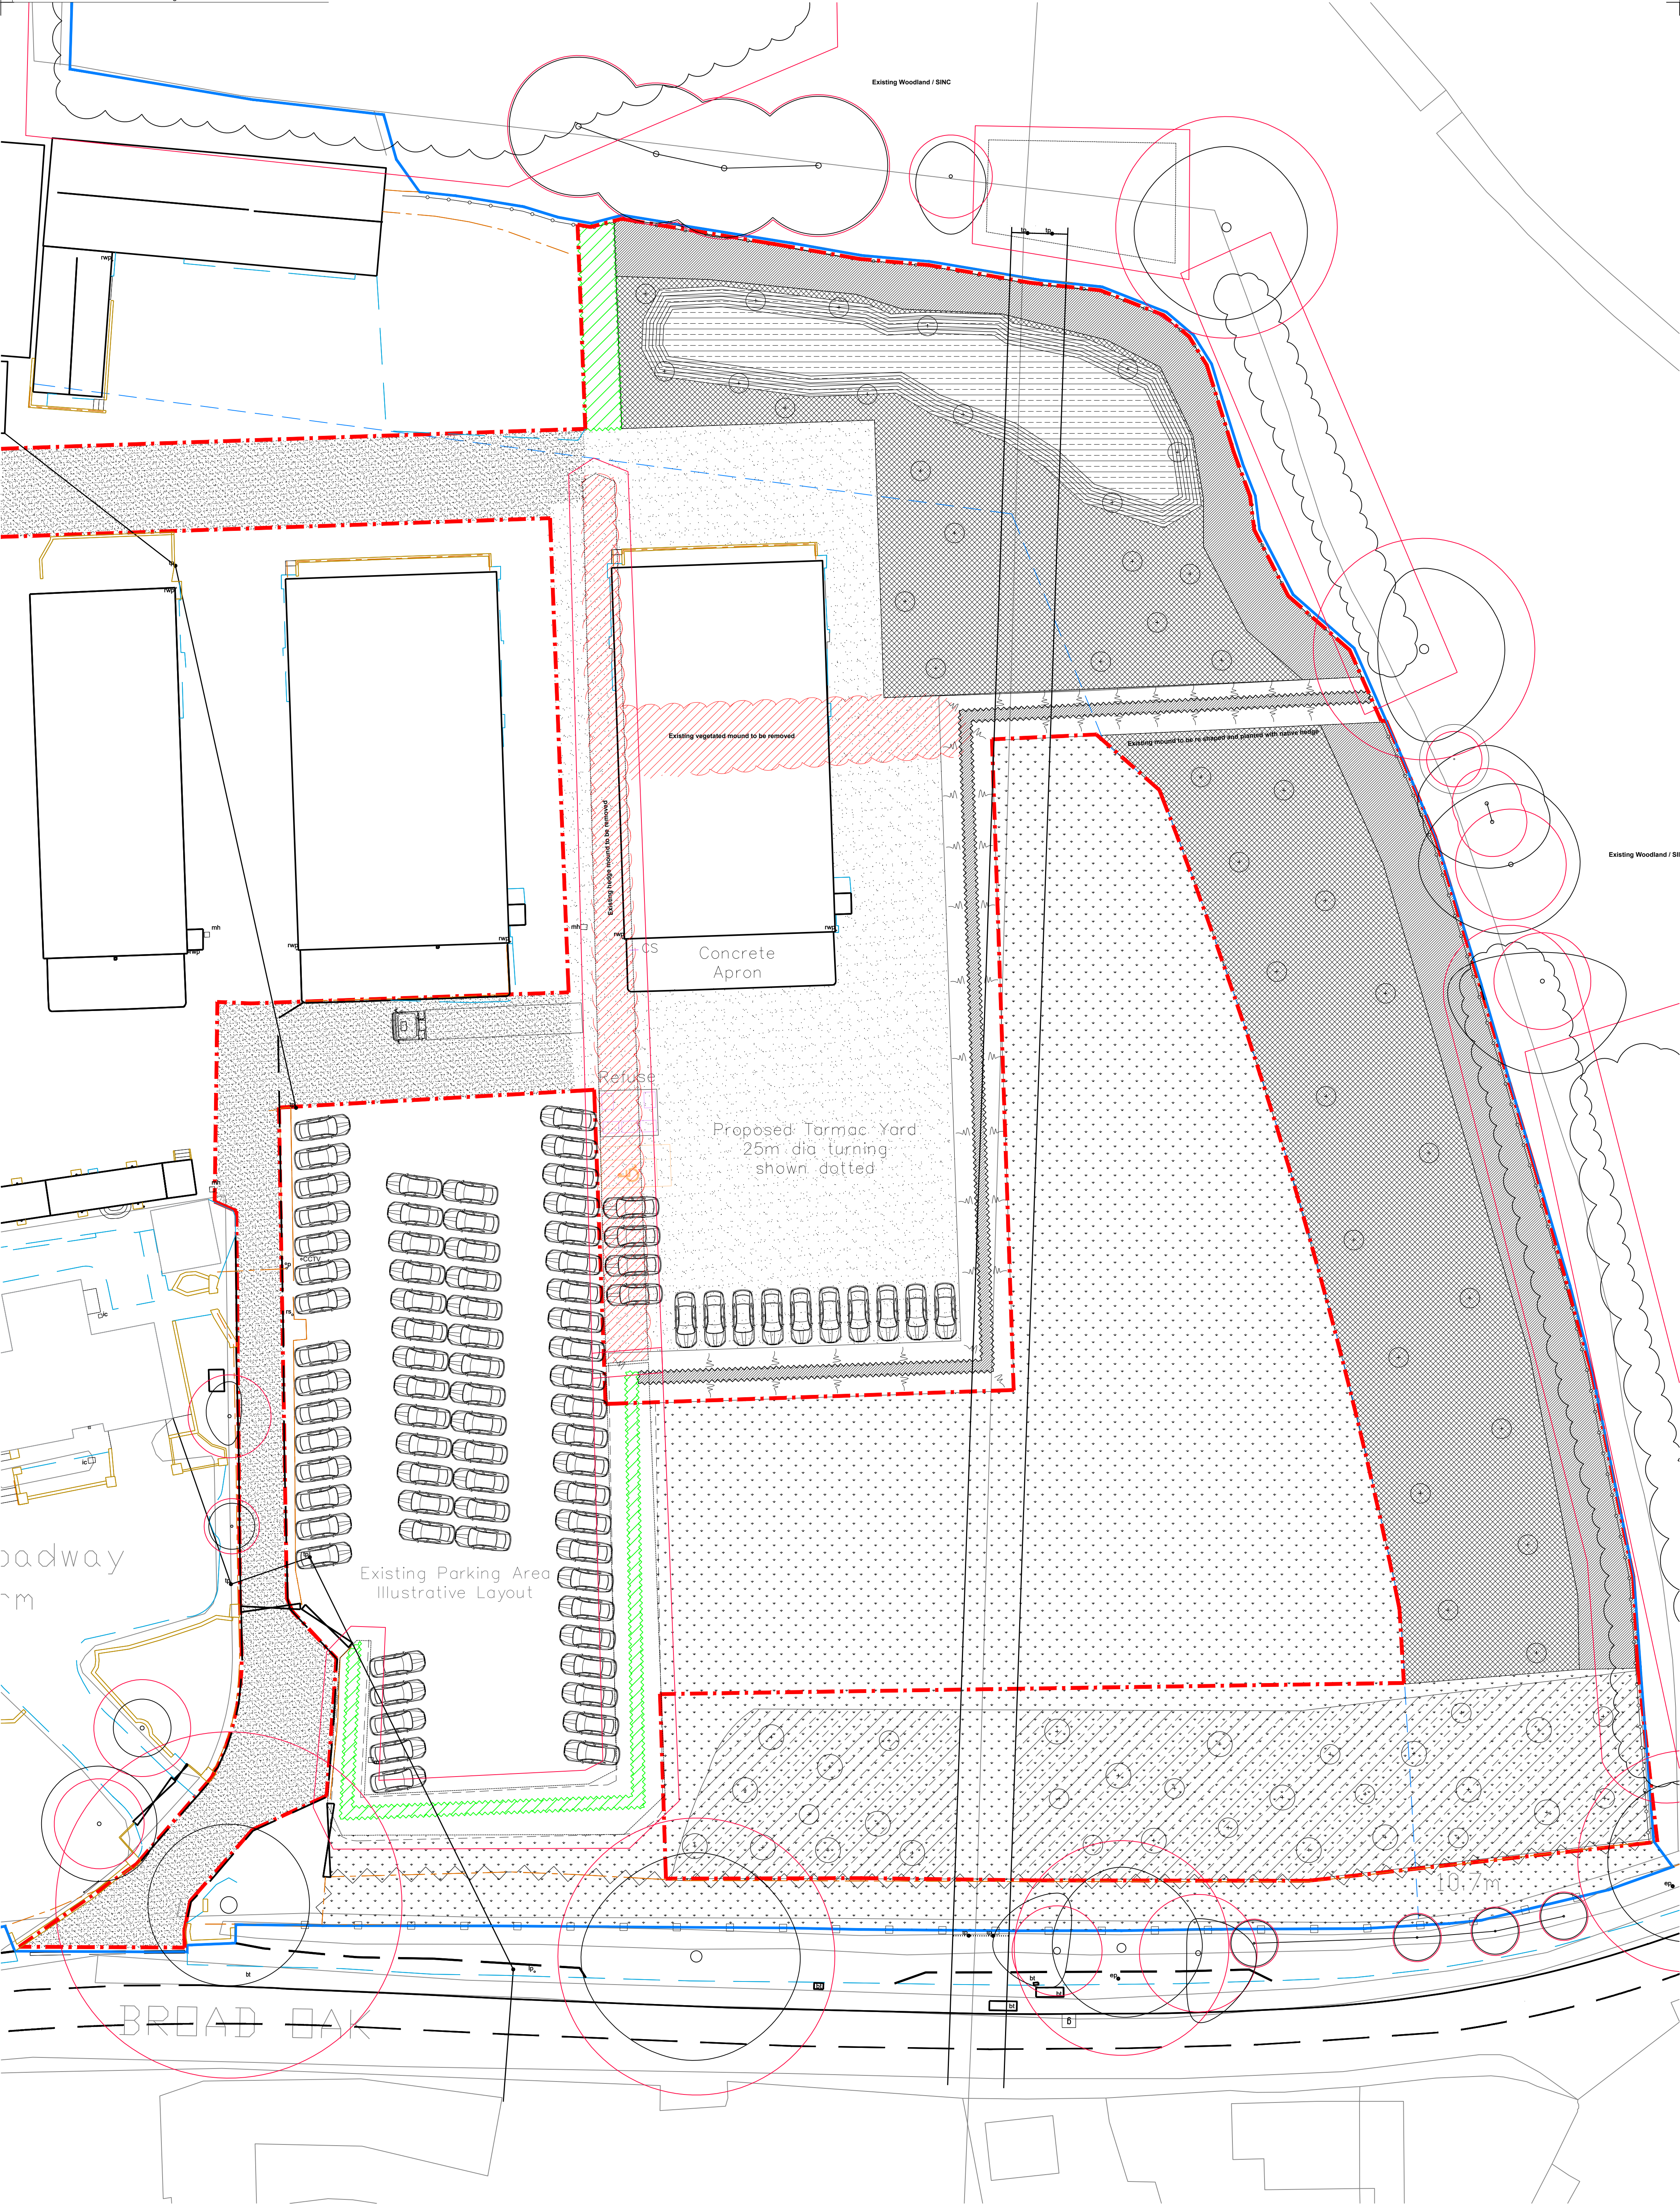

This drawing may contain Ordnance Survey material by permission of Ordnance Survey on behalf of the Controller of the Majesty's Stationery Office © Crown Copyright 2017. All rights reserved. Reference number 10002493. OS Open Data © Crown copyright and database right 2017.

Note: The legend is set out at Drawing D3150-FAB-00-XX-DR-L-1000.

Revision	Date	Reason	Drawn	Checked
01	14.10.2022	Issue for planning submission	ny	lc
02	03.10.2022	Issue for planning submission	ny	lc
03	03.10.2022	Issue for planning submission	ny	lc

Disclaimer:
1. This drawing is copyright of Fabrik Ltd. It must not be copied or reproduced without written consent from the owner.
2. Do not scale from this drawing. Only figured dimensions are to be taken from this drawing.
3. All contractors must visit site and be responsible for taking and checking all dimensions related to the works shown on the drawing prior to fabrication or setting out.
4. This drawing uses coloured lines. Please do not rely on a monochrome copy.

External References:
• D3150 Broadway Farm, Broad Oak05 CAD01 Autodesk® - ModellingD3150 GA.dwg
• D3150 Broadway Farm, Broad Oak02 TopographyD3150 GA.dwg
• D3150 Broadway Farm, Broad Oak03 TopographyD3150 GA.dwg



fabrik landscape architects
London House | 16 Lenton Street | Abingdon | Hampshire | GU24 1HG
T: 01420 992250 | E: abon@fabrik.com | W: www.fabrik.com

Project:
D3150 Broadway Farm, Broad Oak, Botley CCW Services

Drawing Title:
Landscape Hard and Soft General Arrangement Plan 2 of 2

Proposed of Issue:
ISSUED FOR PLANNING APPROVAL

Drawn By:
ny

Checked By:
lc

Drawn Scale:
1:250 @ A1

Date of First Issue:
Oct | 2022

Project Number	Origin	Zone	Level	File Type	Role	Number	Revision
D3150	FAB	00	XX	DR	L	1002	P03