
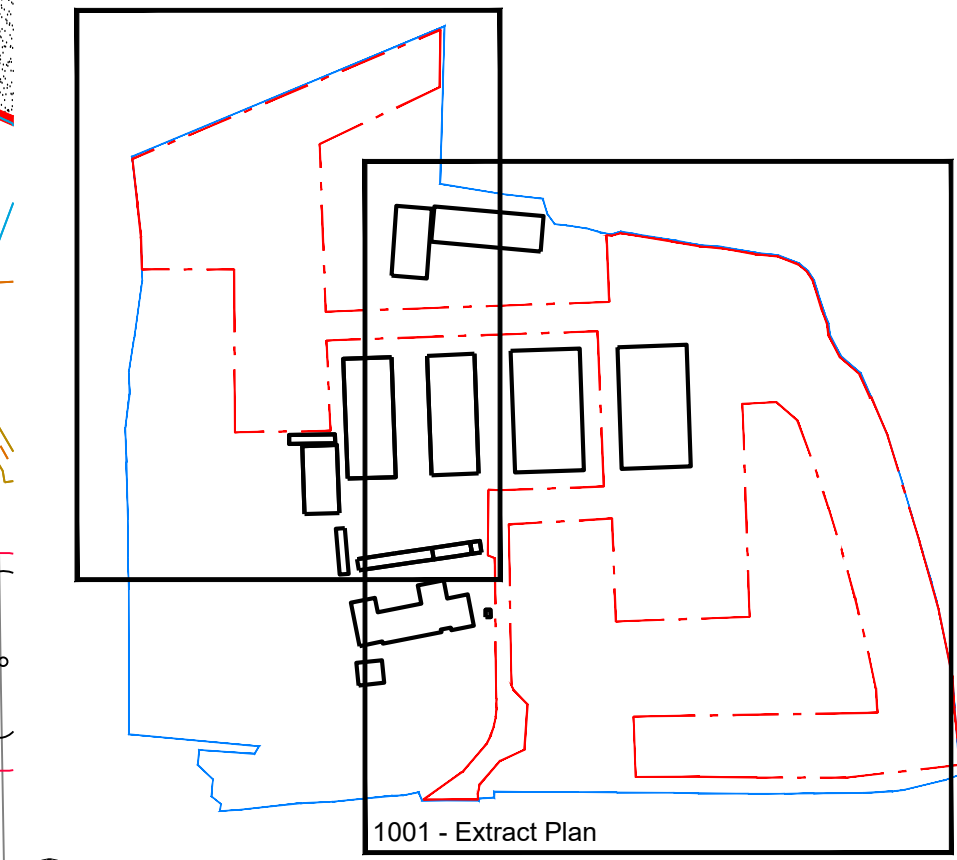


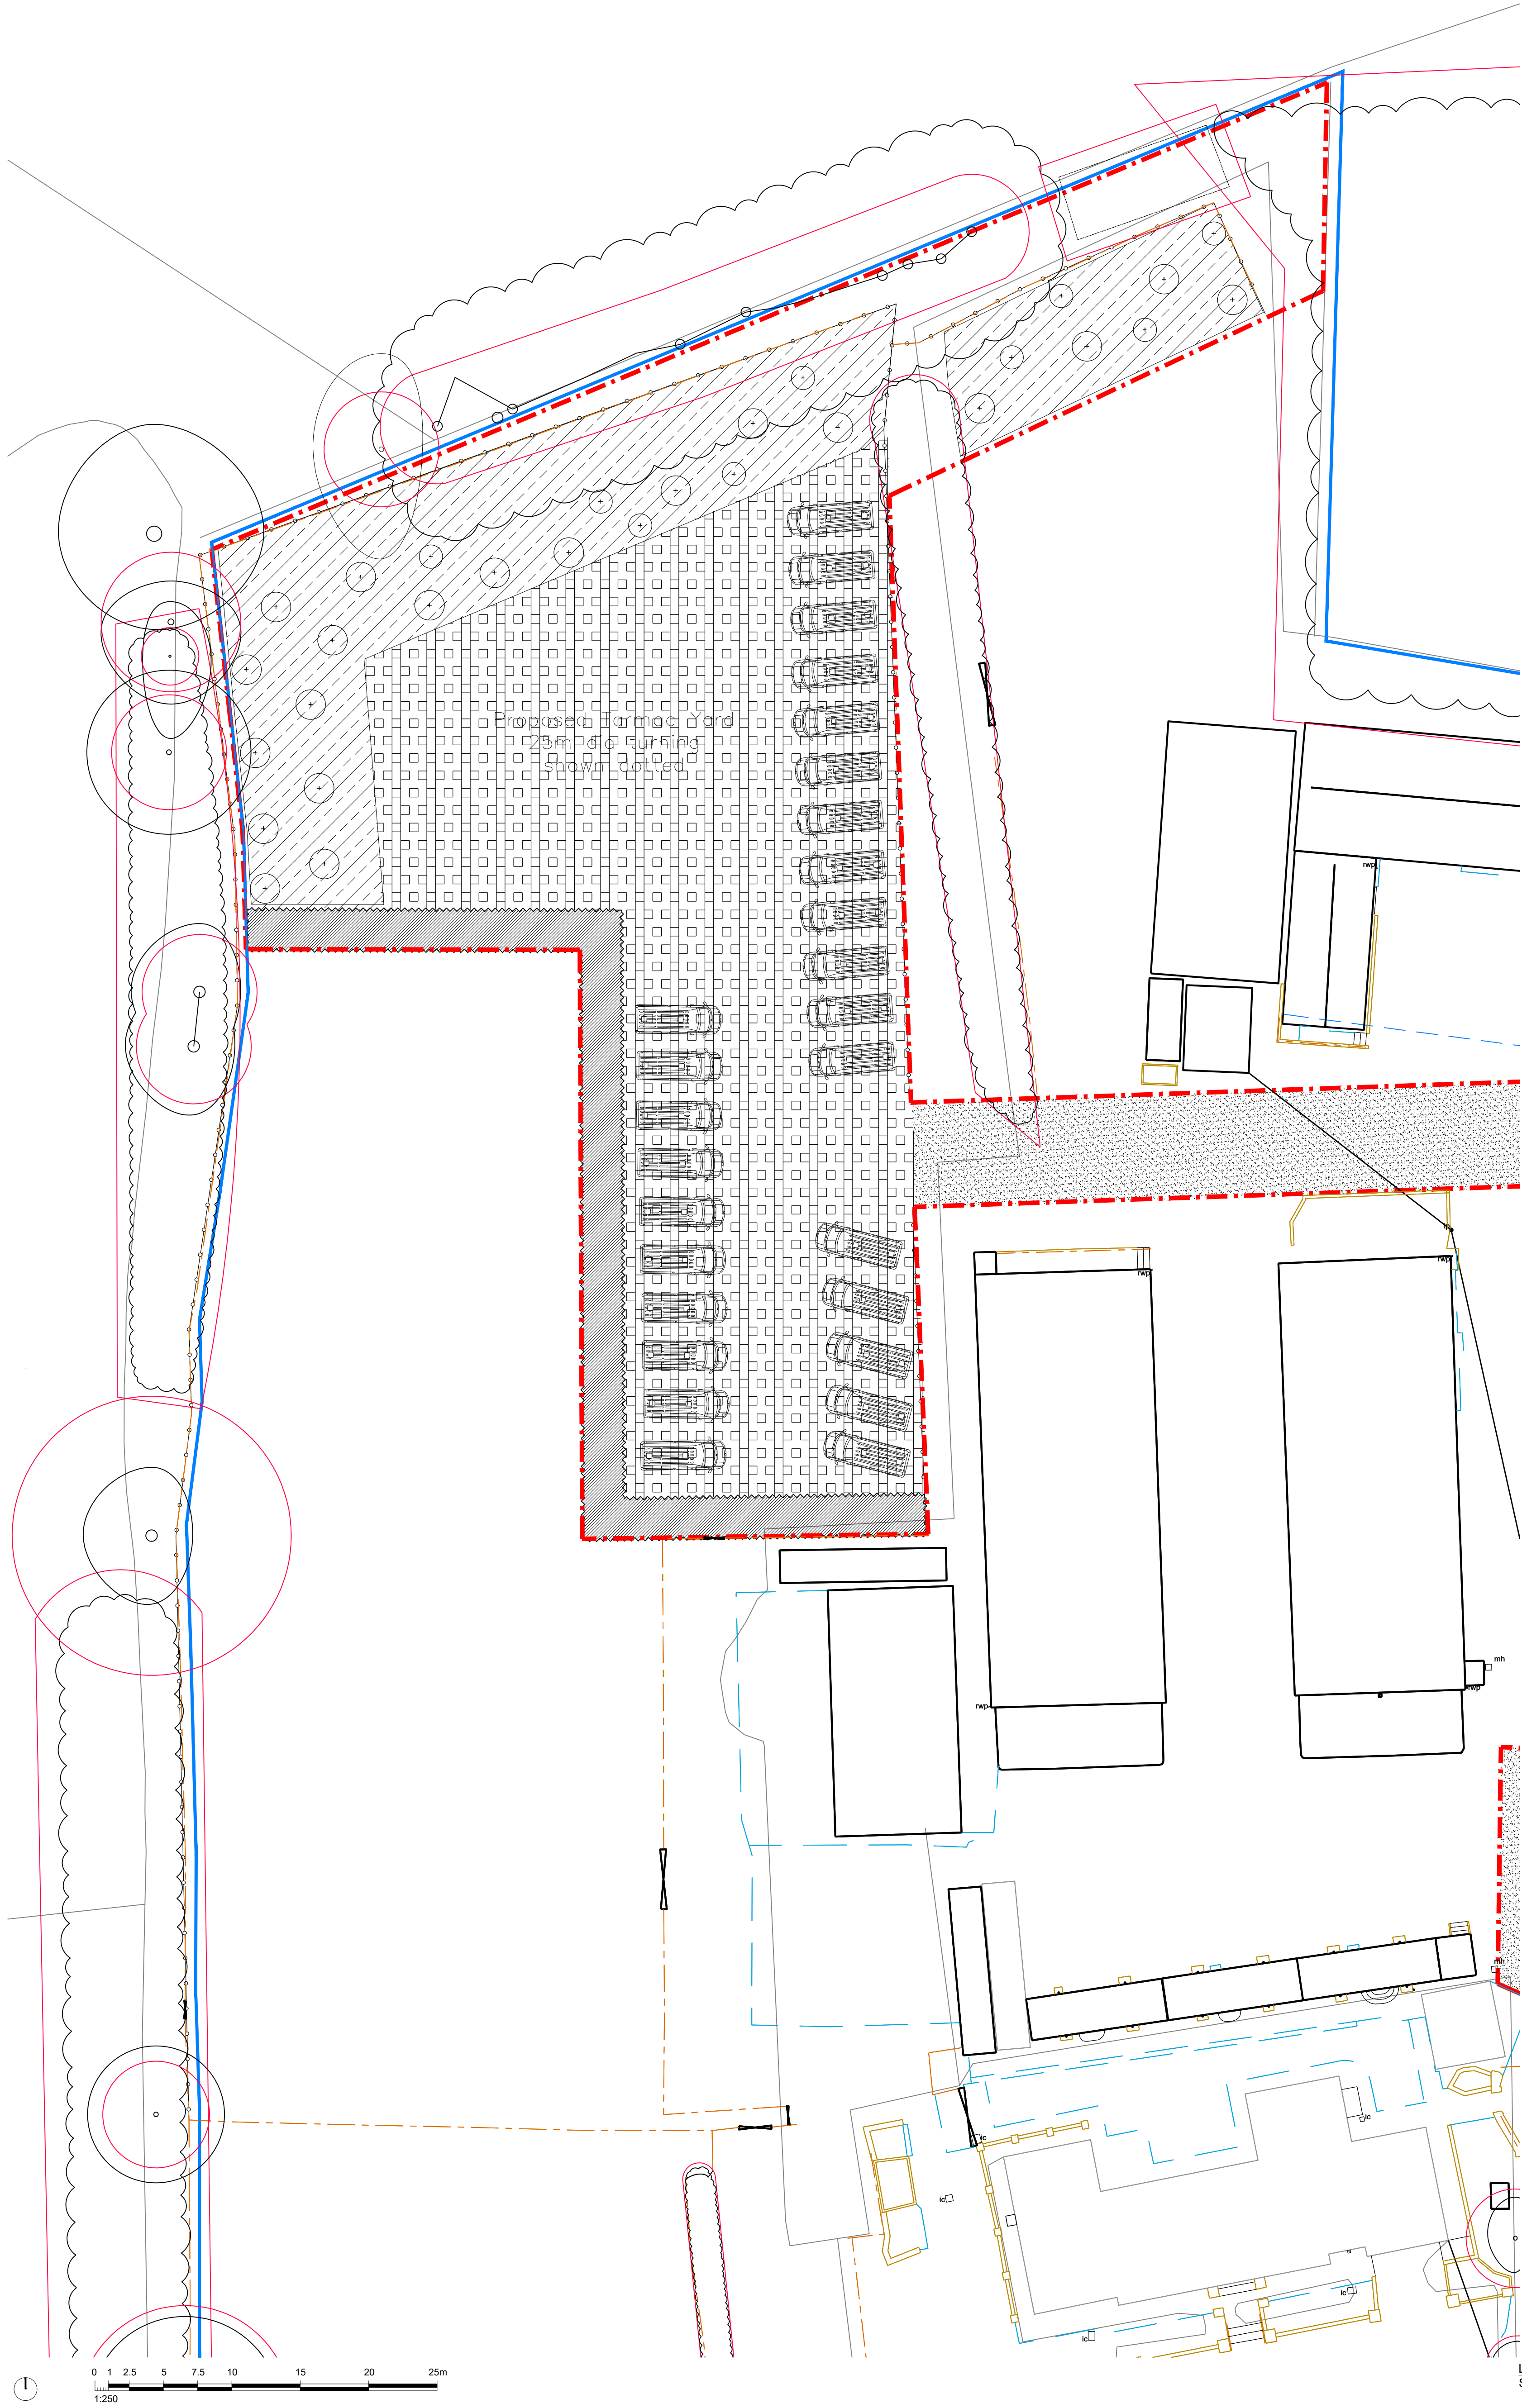

Location Plan
Scale 1:2000

This drawing has been created by the author of this drawing and is not to be used for any other purpose without the written consent of the author. The author is not responsible for any errors or omissions in this drawing.

Copyright 2017. All rights reserved. Reference number: 10002410. All other data is the property of the author and is not to be used for any other purpose without the written consent of the author.

Disclaimer: This drawing is the property of the author and is not to be used for any other purpose without the written consent of the author. The author is not responsible for any errors or omissions in this drawing.

1. This drawing is the property of the author and is not to be used for any other purpose without the written consent of the author. The author is not responsible for any errors or omissions in this drawing.

2. Do not scale from this drawing. Only figured dimensions are to be taken from this drawing.

3. All contractors must visit site and be responsible for taking and checking all dimensions related to the works shown on the drawing prior to fabrication or setting out.

4. This drawing uses coloured lines. Please do not rely on a monochrome copy.

External References:
• D3150 Broadway Farm, Broad Oak05 CAD01 Autodesk® - Models/D3150 OA.dwg
• D3150 Broadway Farm, Broad Oak02 Incomming - Survey02 Topography2022-04-0921397 - a & os.dwg



landscape architects

Landon House | 16 Landon Street | Abingdon | Hampshire | GU24 1HG
T: 01420 892050 | E: alon@fabrik.com | W: www.fabrik.com

Project: D3150 Broadway Farm, Broad Oak, Botley CCW Services

Drawing Title: Landscape Hard and Soft General Arrangement Plan 1 of 2

Proposed for: ISSUED FOR PLANNING APPROVAL

Drawn By: ck Checked By: lc

Drawn Scale: Varies Date of First Issue: Oct | 2022

Project Number: D3150 Origin: FAB Zone: 00 Level: XX File Type: DR Role: L Number: 1000 Previous: P03