


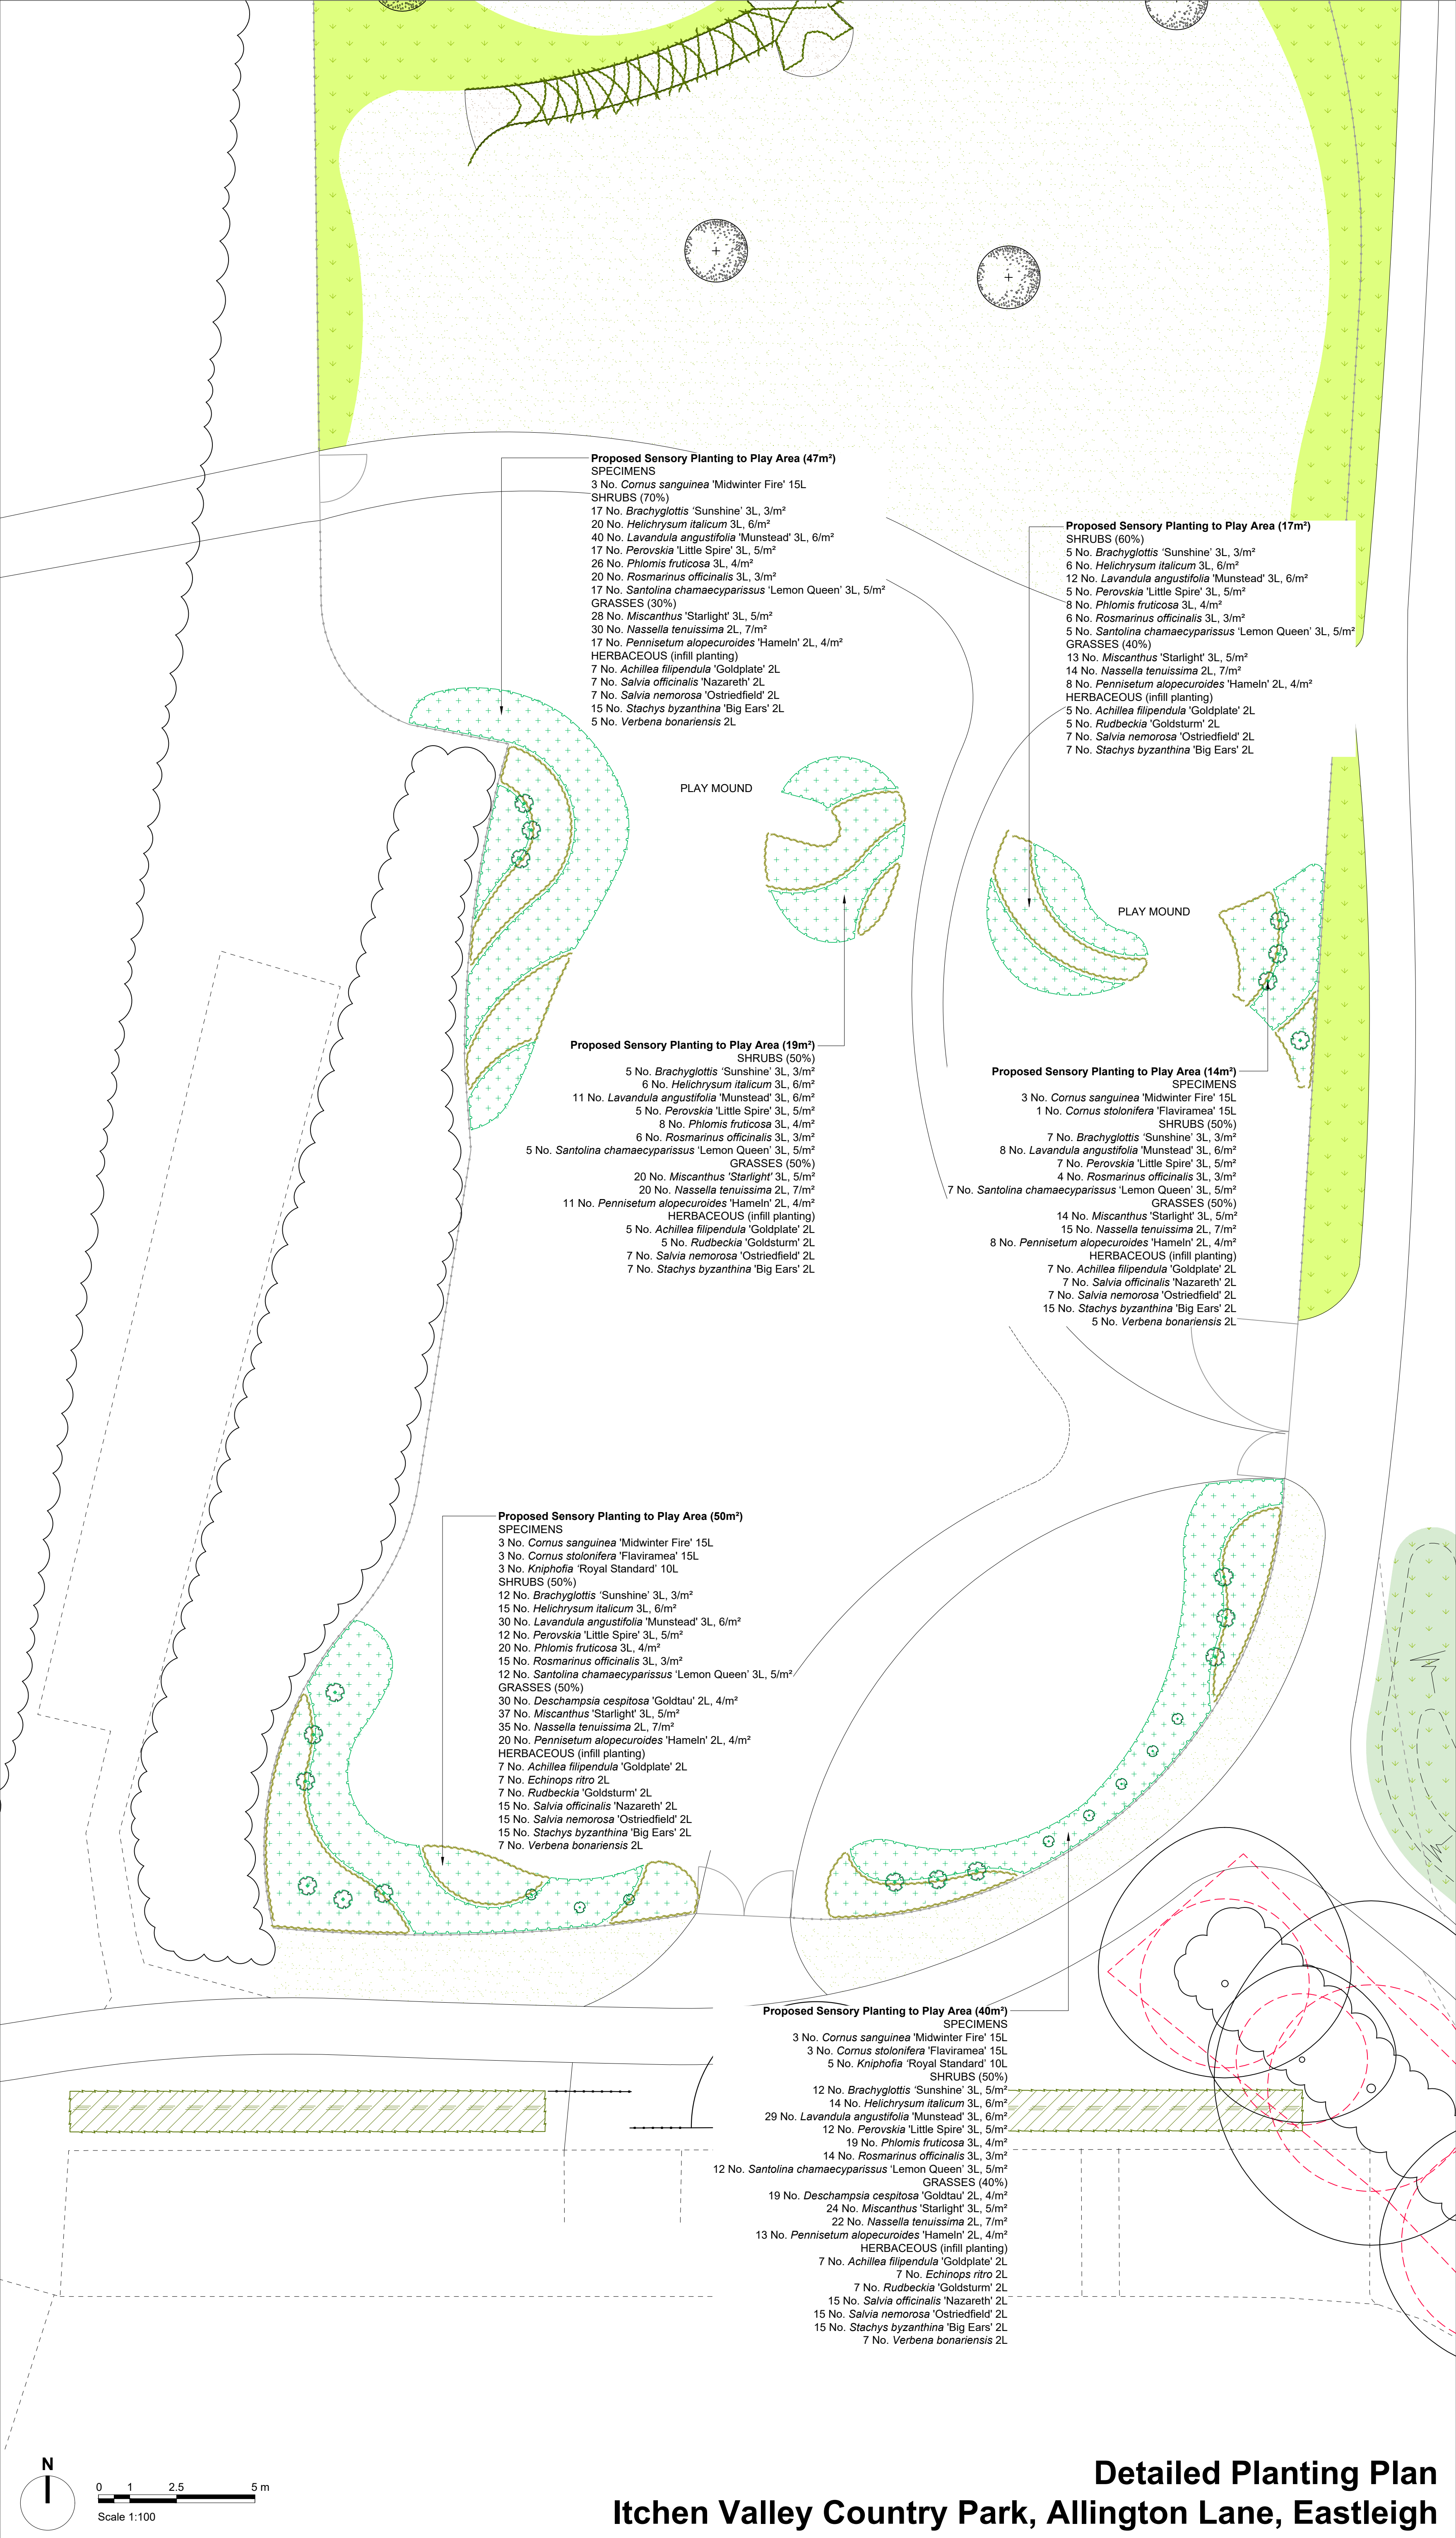

Legend

Existing - Trees with Root Protection Areas
Existing mature trees to be retained and protected on site in accordance with BS 5837:2012 - 'Trees in Relation to Design, Demolition and Construction - Recommendations'. (Refer to LLD2475-ARB-DWG-002 - Tree Protection and Retention Plan)

Existing - Vegetation
Existing vegetation to be retained and enhanced.

Proposed - Native and Ornamental Tree

Proposed - Native Mixed Species Hedgerow
(Refer to LLD2475-LAN-DWG-200-203 for more details)

Proposed - Sensory Planting Areas
Areas of shrubs and perennials

Proposed - Sensory Planting Areas
Areas of ornamental grasses

Proposed - Specimen Planting
10L or 5L

Proposed - Flowering Grassland Areas
(Refer to LLD2475-LAN-DWG-200-203 for more details)

Proposed - Wildflower Areas
(Refer to LLD2475-LAN-DWG-200-203 for more details)


Proposed - Wildflower Areas - SUDS
(Refer to LLD2475-LAN-DWG-200-203 for more details)

Proposed - Amenity Lawn
Species rich lawn turf. (Refer to LLD2475-LAN-DWG-200-203 for more details)

- Notes:
1.

All alternatives to proposed species to be fit for purpose, of equal quality and subject to Landscape Architect's approval.
2.

To be read in conjunction with all other elements of the soft Landscape package:
LLD2475-LAN-DWG-100 series, 200 series, LLD2475-LAN-SCH-001-Detailed Plant Schedule and Specification, LLD2475-LAN-REP-004-Soft Landscape Specification.

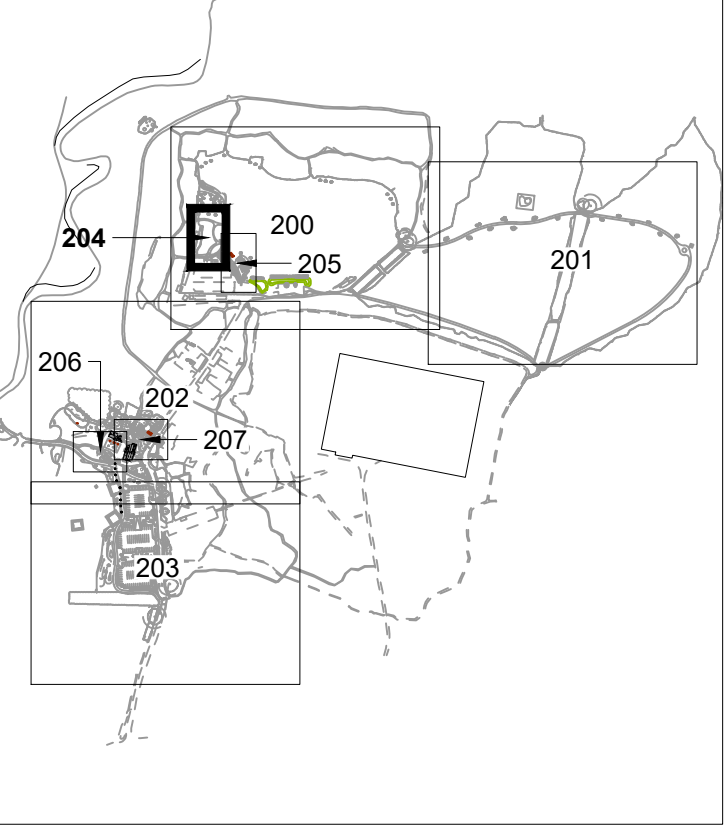

FINAL

Rev	Description	Date	Initials
01	Work Stage 4	04.10.22	SL
00	Draft Work Stage 4	16.09.22	SL

LIZARD
Landscape Design and Ecology

The Old Bank, 34 South Street, Tarring, Worthing, West Sussex, BN14 7LH
T.01903 216039 E.lizardlandscape@btconnect.com W.lizardlandscapeecology.com

Client Eastleigh Borough Council Project Title and Location Itchen Valley Country Park Allington Lane, Eastleigh			
Drawing Title Detailed Planting Plans High Hill Field Play Area			
Scale 1:100@A1	Drawn SL	Approved KM	Date 16.09.22
Drawing No LLD2475-LAN-DWG-204			Revision 01

Detailed Planting Plan

Itchen Valley Country Park, Allington Lane, Eastleigh