


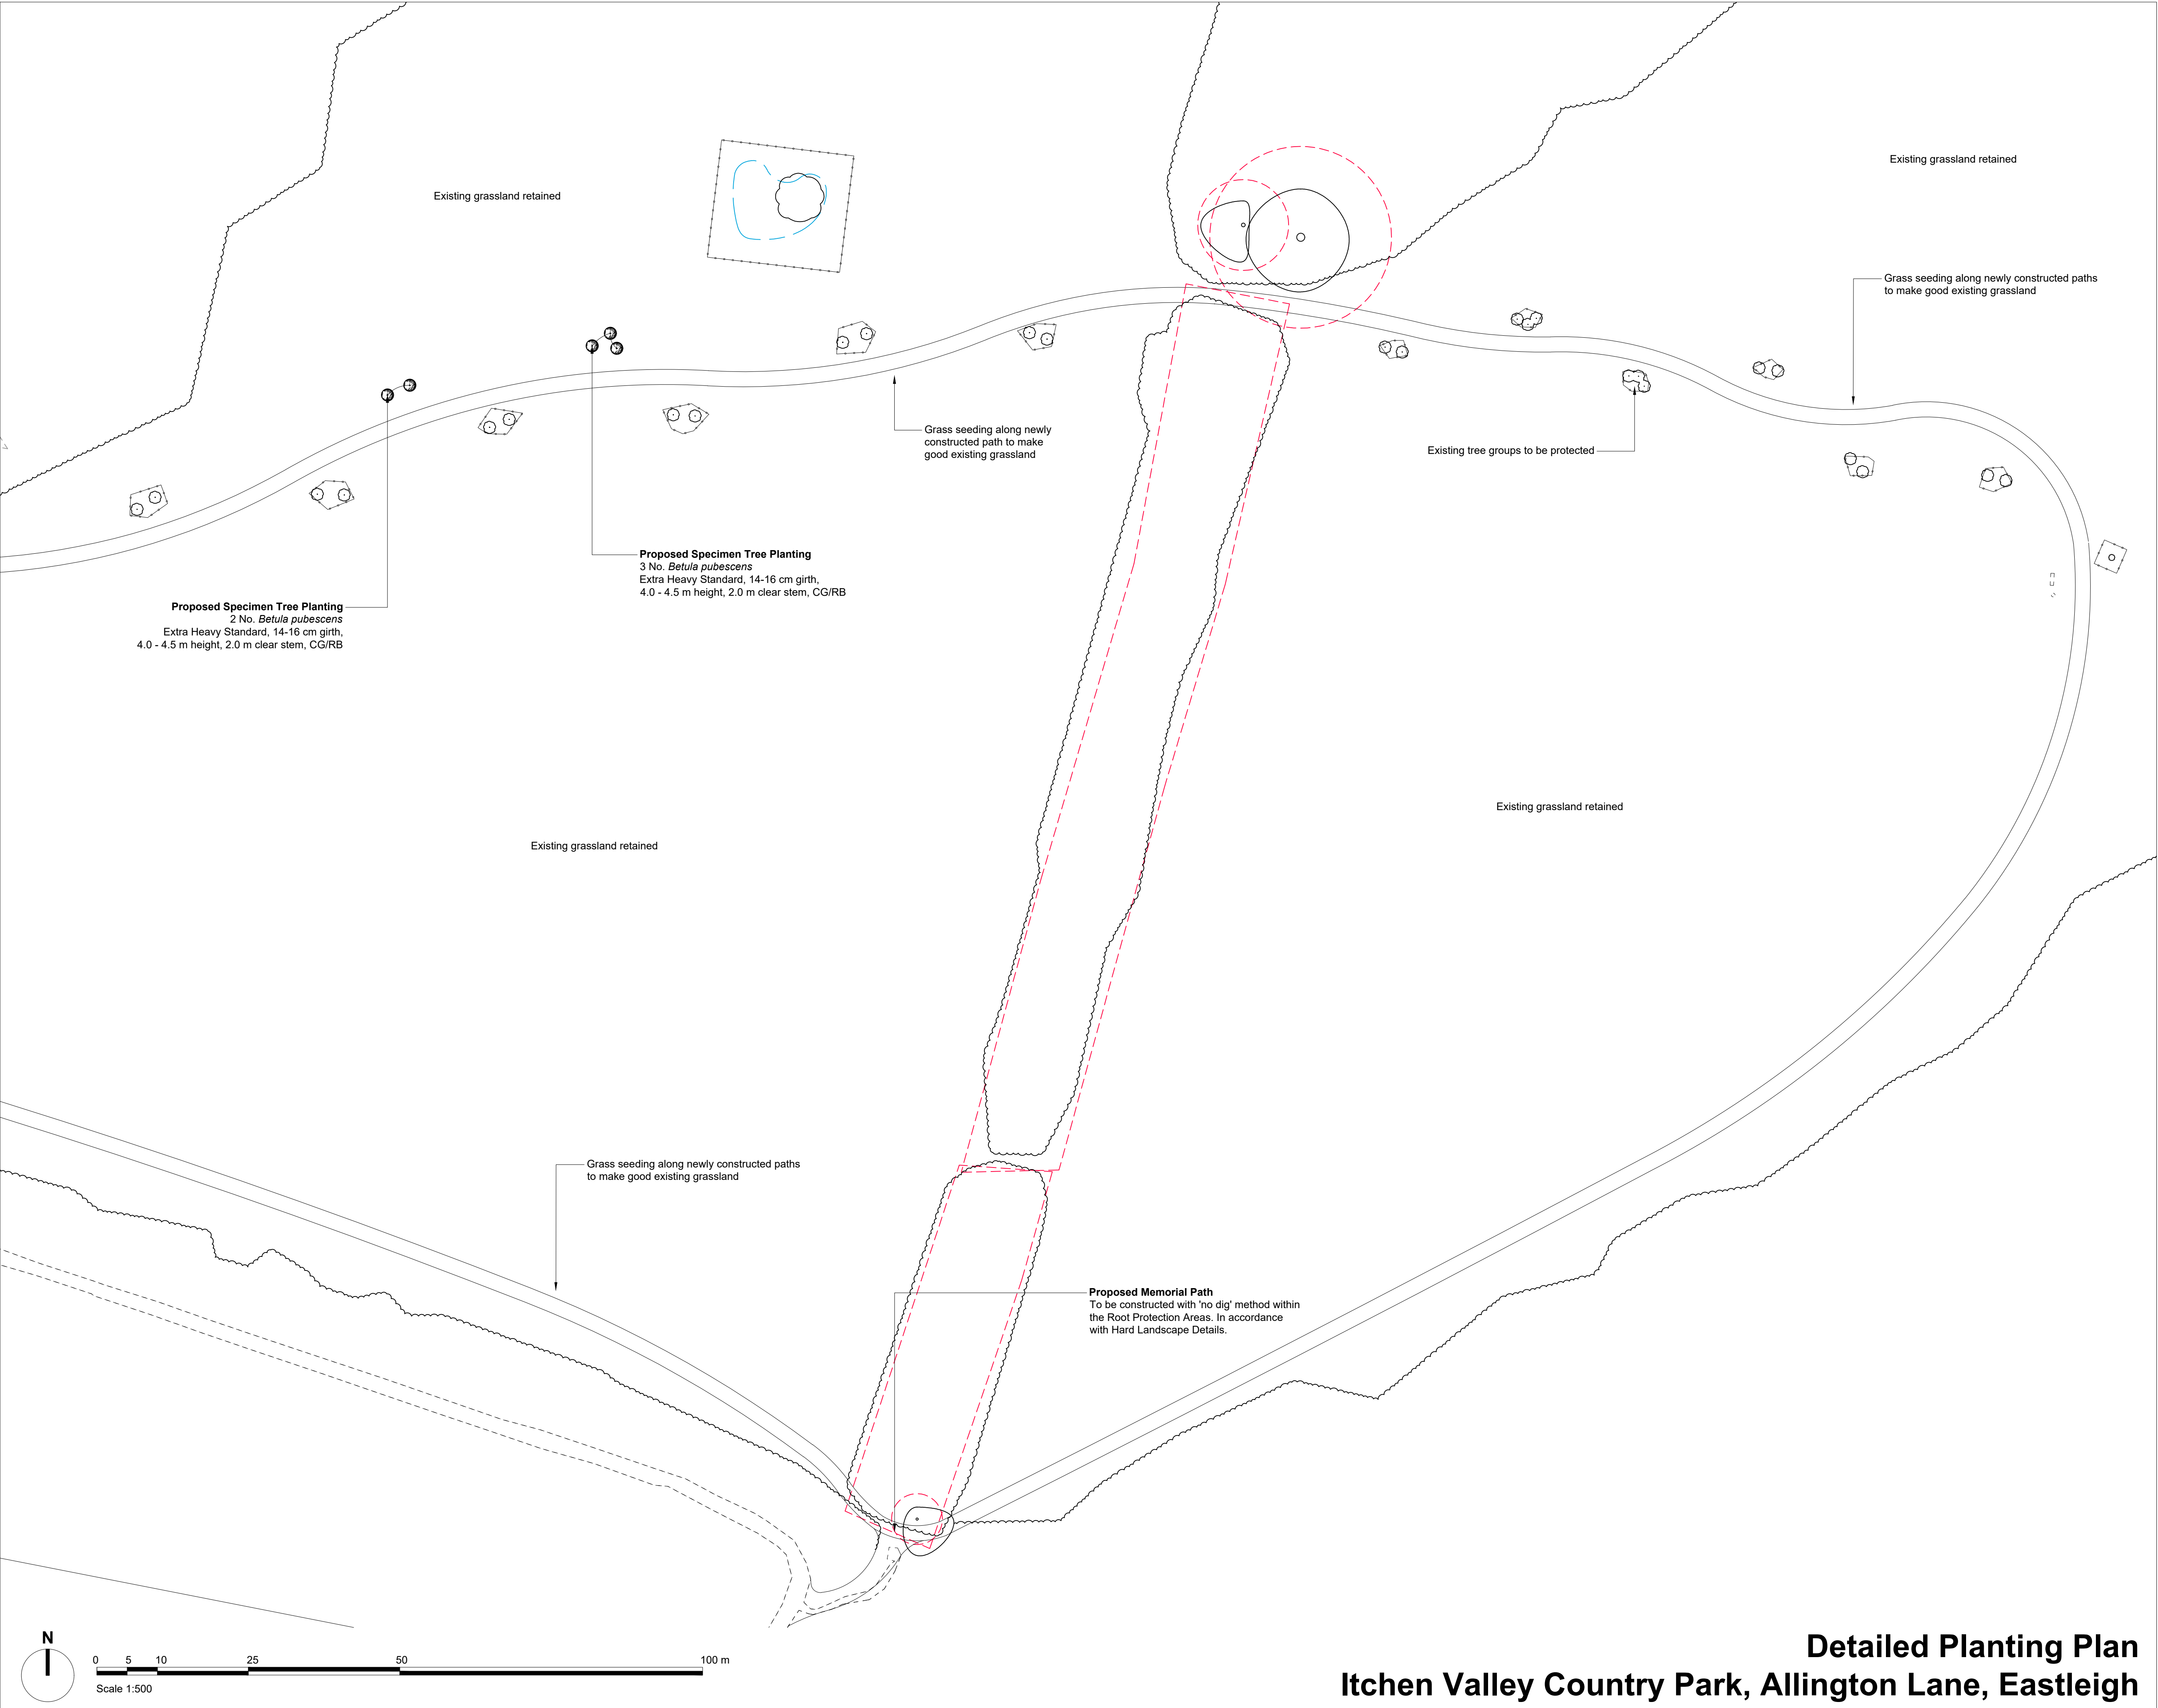


Legend

- Existing - Trees with Root Protection Areas**
Existing mature trees to be retained and protected on site in accordance with BS 5837:2012 - *Trees in Relation to Design, Demolition and Construction - Recommendations*. (Refer to LLD2475-ARB-DWG-002 - *Tree Protection and Retention Plan*)
- Existing - Vegetation**
Existing vegetation to be retained and enhanced.
- Proposed - Native and Ornamental Tree**
Species selected from the *Woodland Management Plan* prepared by Hampshire Arboricultural Consultancy (April 2021)
- Proposed - Native Mixed Species Hedgerow.**
- Proposed - Native Shrub Planting Areas**
- Proposed - Ornamental Planting Areas**
For proposed planting design, refer to Detailed Planting Plans: LLD2475-LAN-DWG-204 to 207.
- Proposed - Flowering Grassland Areas**
Seeded meadow grassland areas. Native wildflowers and grasses to be seeded into existing prepared grassland or clean, low fertility topsoil of newly prepared landscape mounds.
- Proposed - Wildflower Areas**
Areas of prepared soil to be covered with pre-seeded growing medium for faster and more reliable wildflower establishment.
- Proposed - Wildflower Areas - SUDS**
Areas of newly constructed swales to be covered with wildflower turf suitable for seasonally wet soils.
- Proposed - Species Rich Lawn**
Species rich lawn turf.

Notes:

- All alternatives to proposed species to be fit for purpose, of equal quality and subject to Landscape Architect's approval.
- To be read in conjunction with all other elements of the soft Landscape package:
LLD2475-LAN-DWG-100 series, 200 series.
LLD2475-LAN-SCH-001-Detailed Plant Schedule and Specification, LLD2475-LAN-REP-004-Soft Landscape Specification.

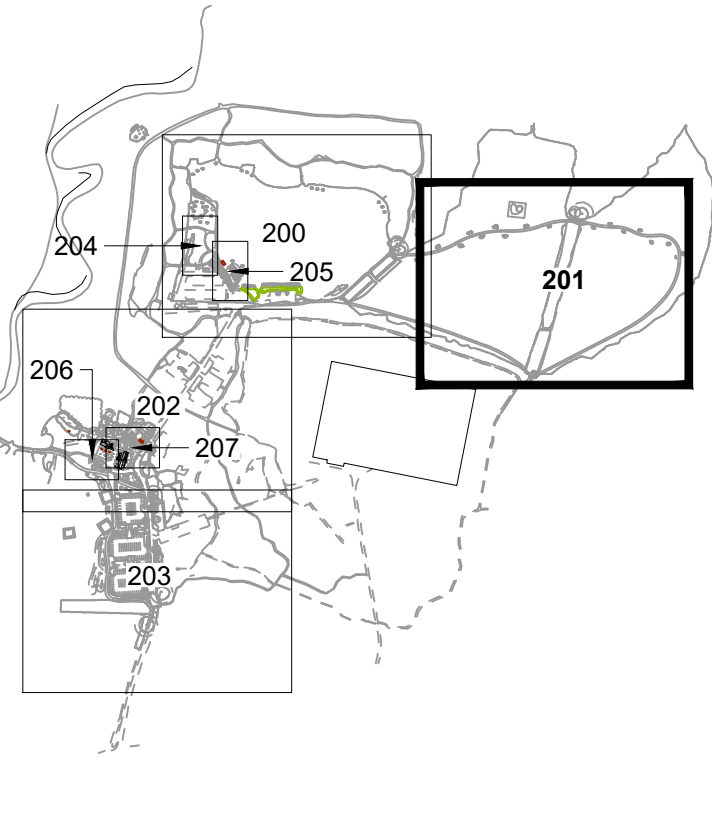

FINAL			
Rev	Description	Date	Initials
01	Work Stage 4	04.10.22	SL
00	Draft Work Stage 4	16.09.22	SL

 **LIZARD**
Landscape Design and Ecology

The Old Bank, 34 South Street, Tarring, Worthing, West Sussex, BN14 7LH
T. 01903 216033 E. lizardlandscape@btconnect.com W. lizardlandscapeecology.com

Client Eastleigh Borough Council Project Title and Location Itchen Valley Country Park Allington Lane, Eastleigh			
Drawing Title Detailed Planting Plans			
Scale 1:500@A1	Drawn SL	Approved KM	Date 16.09.22
Drawing No LLD2475-LAN-DWG-201			Revision 01

Detailed Planting Plan Itchen Valley Country Park, Allington Lane, Eastleigh