


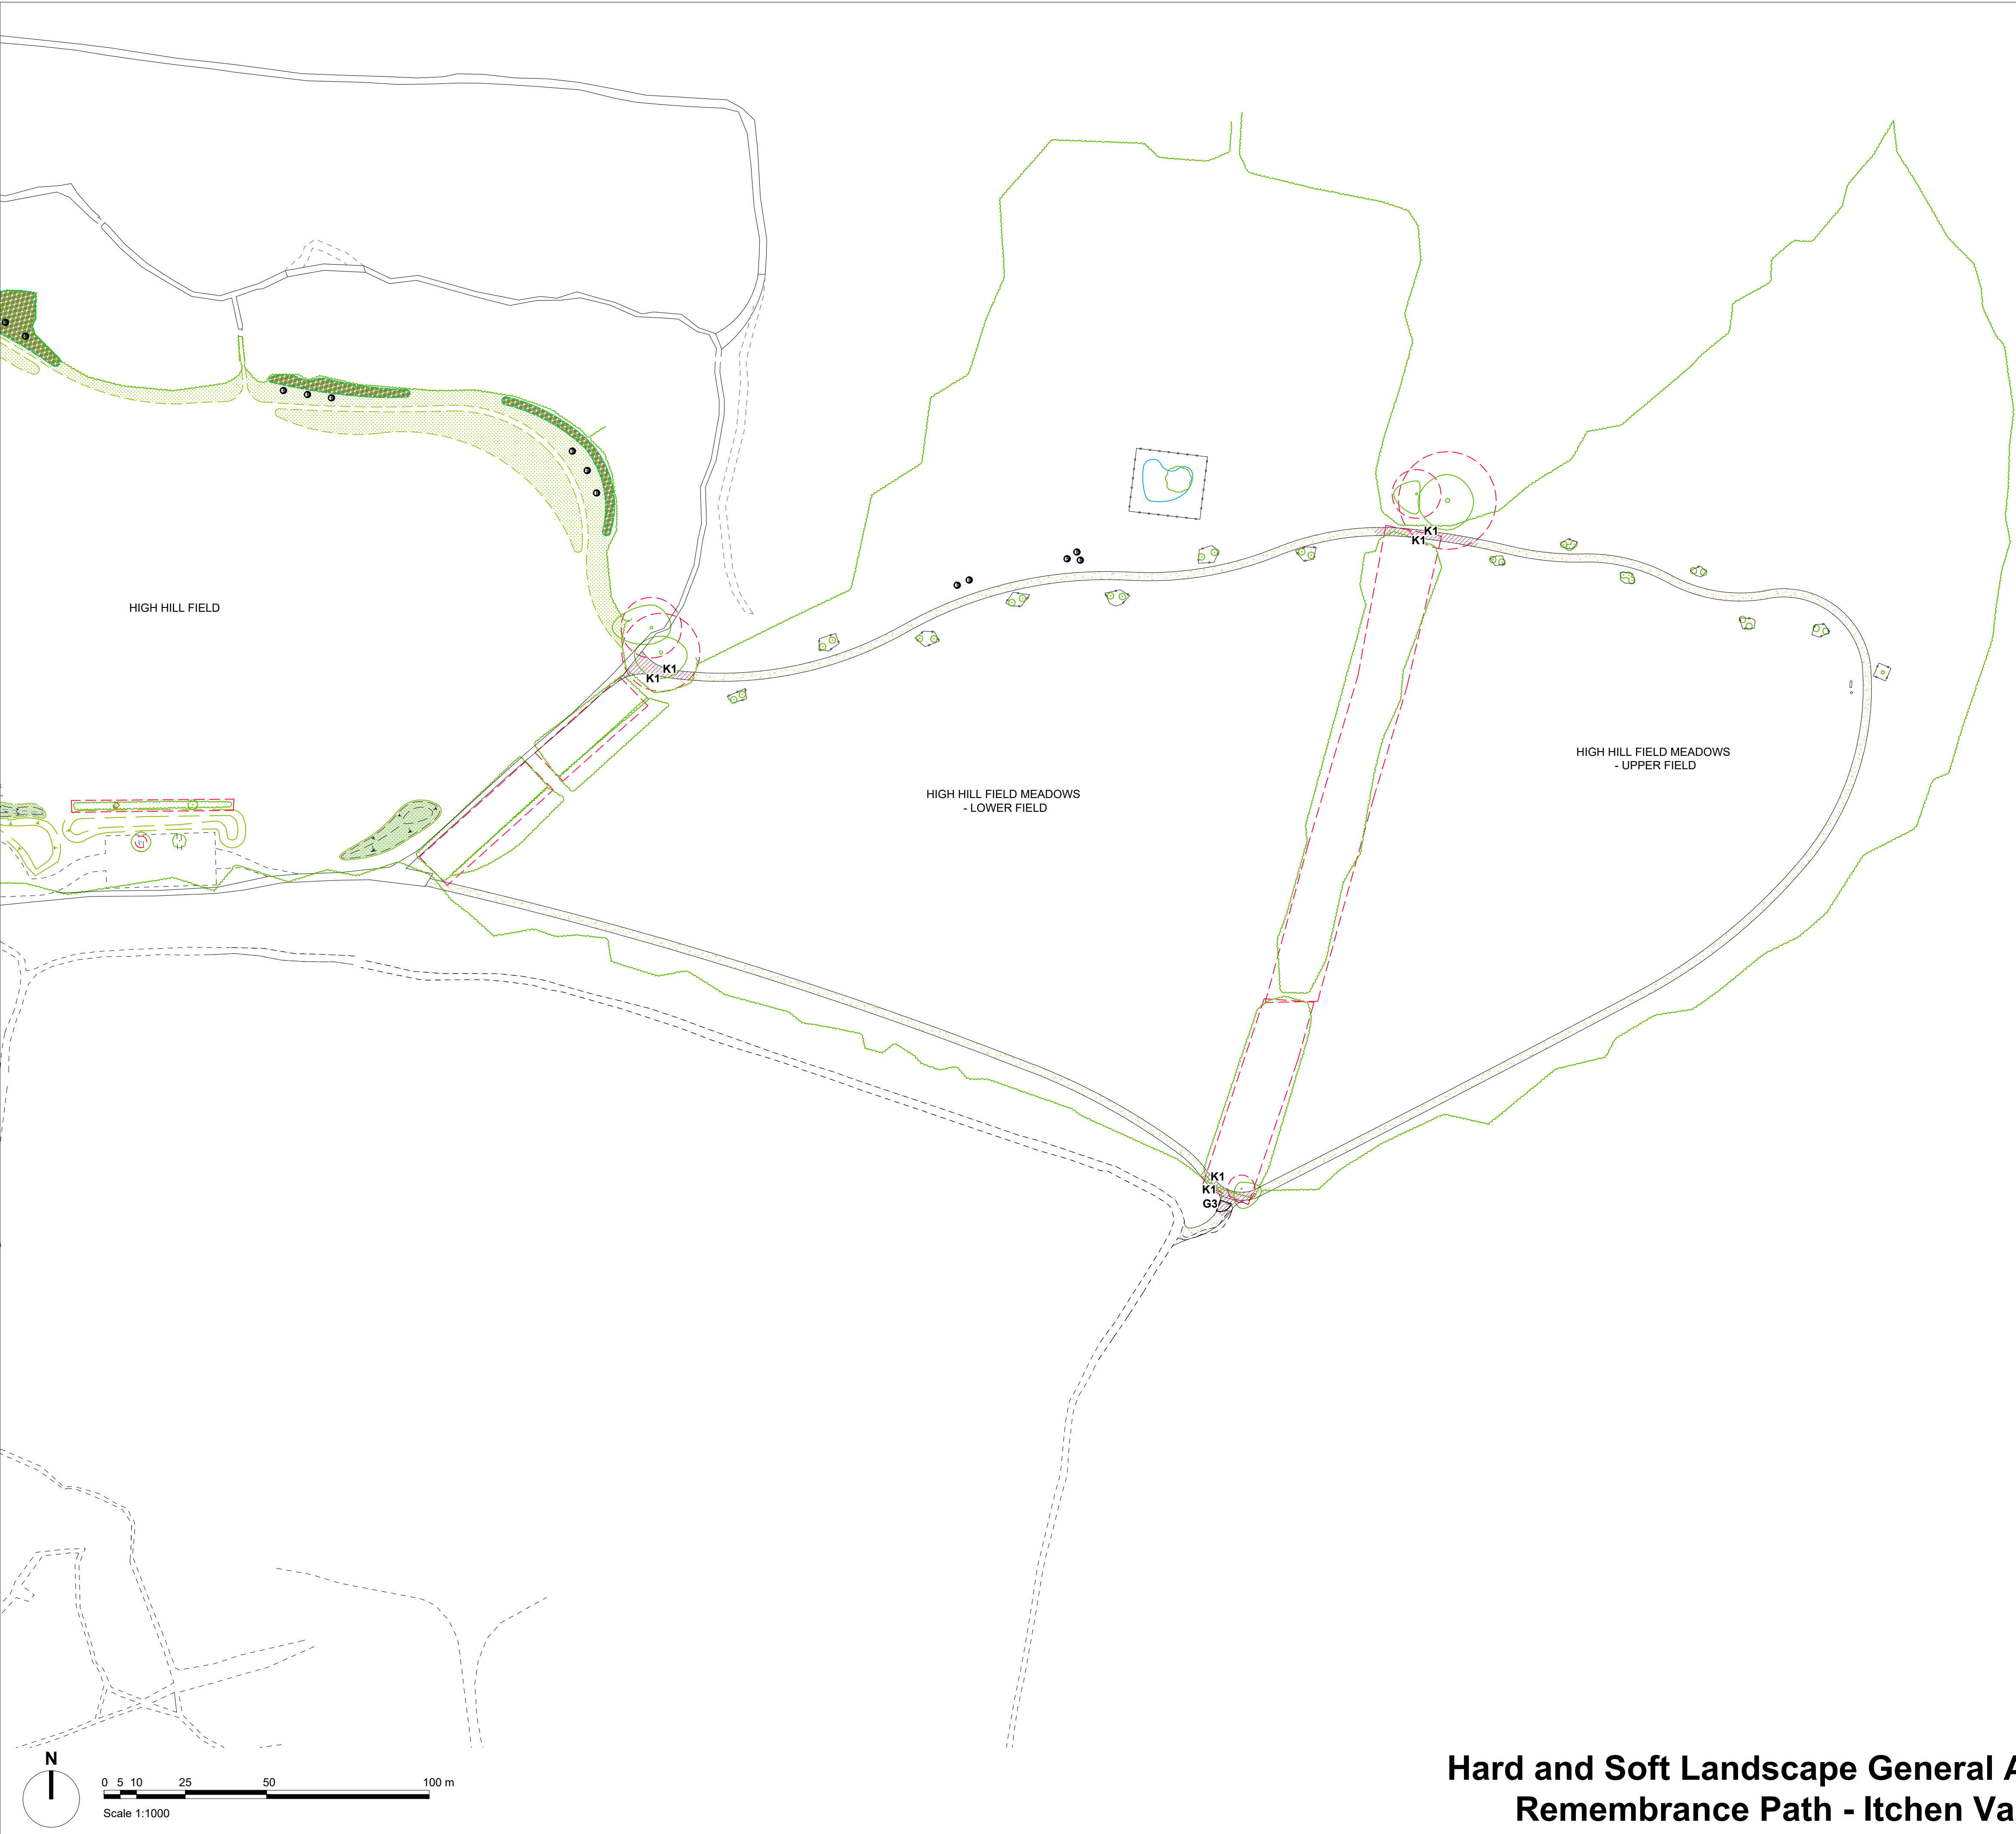

Legend

Existing - Trees with Root Protection Areas
Existing mature trees to be retained and protected on site in accordance with BS 5837:2012 - 'Trees in Relation to Design, Demolition and Construction - Recommendations'.
(Refer to LLD2475-ARB-DWG-002 - Tree Protection and Retention Plan)

Existing - Vegetation
Existing vegetation to be retained and enhanced.

Proposed - Native Trees

Proposed - Wildflower Areas - SUDS
Swales with wildflowers

Existing - Surfaces / footpaths to be retained and resurfaced as necessary

Existing - Surfaces to be Removed
Replaced with topsoil and turfed or planted as shown

Proposed - Gravel Surface (Vehicular)
Self-binding gravel surface to Engineers details. Surrounding levels to be adjusted to provide max. 1:16 gradient for the road.

Proposed - Area of No-Dig Construction
Extent of 'No-Dig' construction method and surface build-up using cellweb system. Self-binding gravel surface to be laid over cellular system.

Proposed - Gates
G3 - Maintenance gate (vehicular). 5 rail timber field gate, 3.5 m wide, 1.27 m height swing gate. Lockable, padlock to be provided by Client.

Proposed - Kerbs
K1 - Metal edging to 'No Dig' Construction Areas. 'ExcelEdge AluExcel' by Kinley or equal and approved. Finished below surface level, gravel to overspill and cover the edge. Finish: mill. Depth: 75mm.

Notes:

1.

All alternatives to proposed materials to be fit for purpose, of equal quality and subject to Landscape Architect's approval.

2.

To be read in conjunction with all other elements of the Landscape package.

FINAL

Rev	Description	Date	Initials
00	Stage 4 Issue	04.10.22	SL

LIZARD
Landscape Design and Ecology
The Old Bank, 34 South Street, Tarring, Worthing, West Sussex, BN14 7LH
T. 01903 216033 E. lizardlandscape@btconnect.com W. lizardlandscapeecology.com

<i>Client</i> Eastleigh Borough Council			
<i>Project Title and Location</i> Itchen Valley Country Park Itchen Valley Country Park, Allington Lane, Eastleigh			
<i>Drawing Title</i> Landscape General Arrangement Plan Remembrance Path			
Scale 1:1000@A1	Drawn SL	Approved KM	Date 04.10.22
Drawing No LLD2475-LAN-DWG-106		Revision 00	

Hard and Soft Landscape General Arrangement Plan
Remembrance Path - Itchen Valley Country Park