
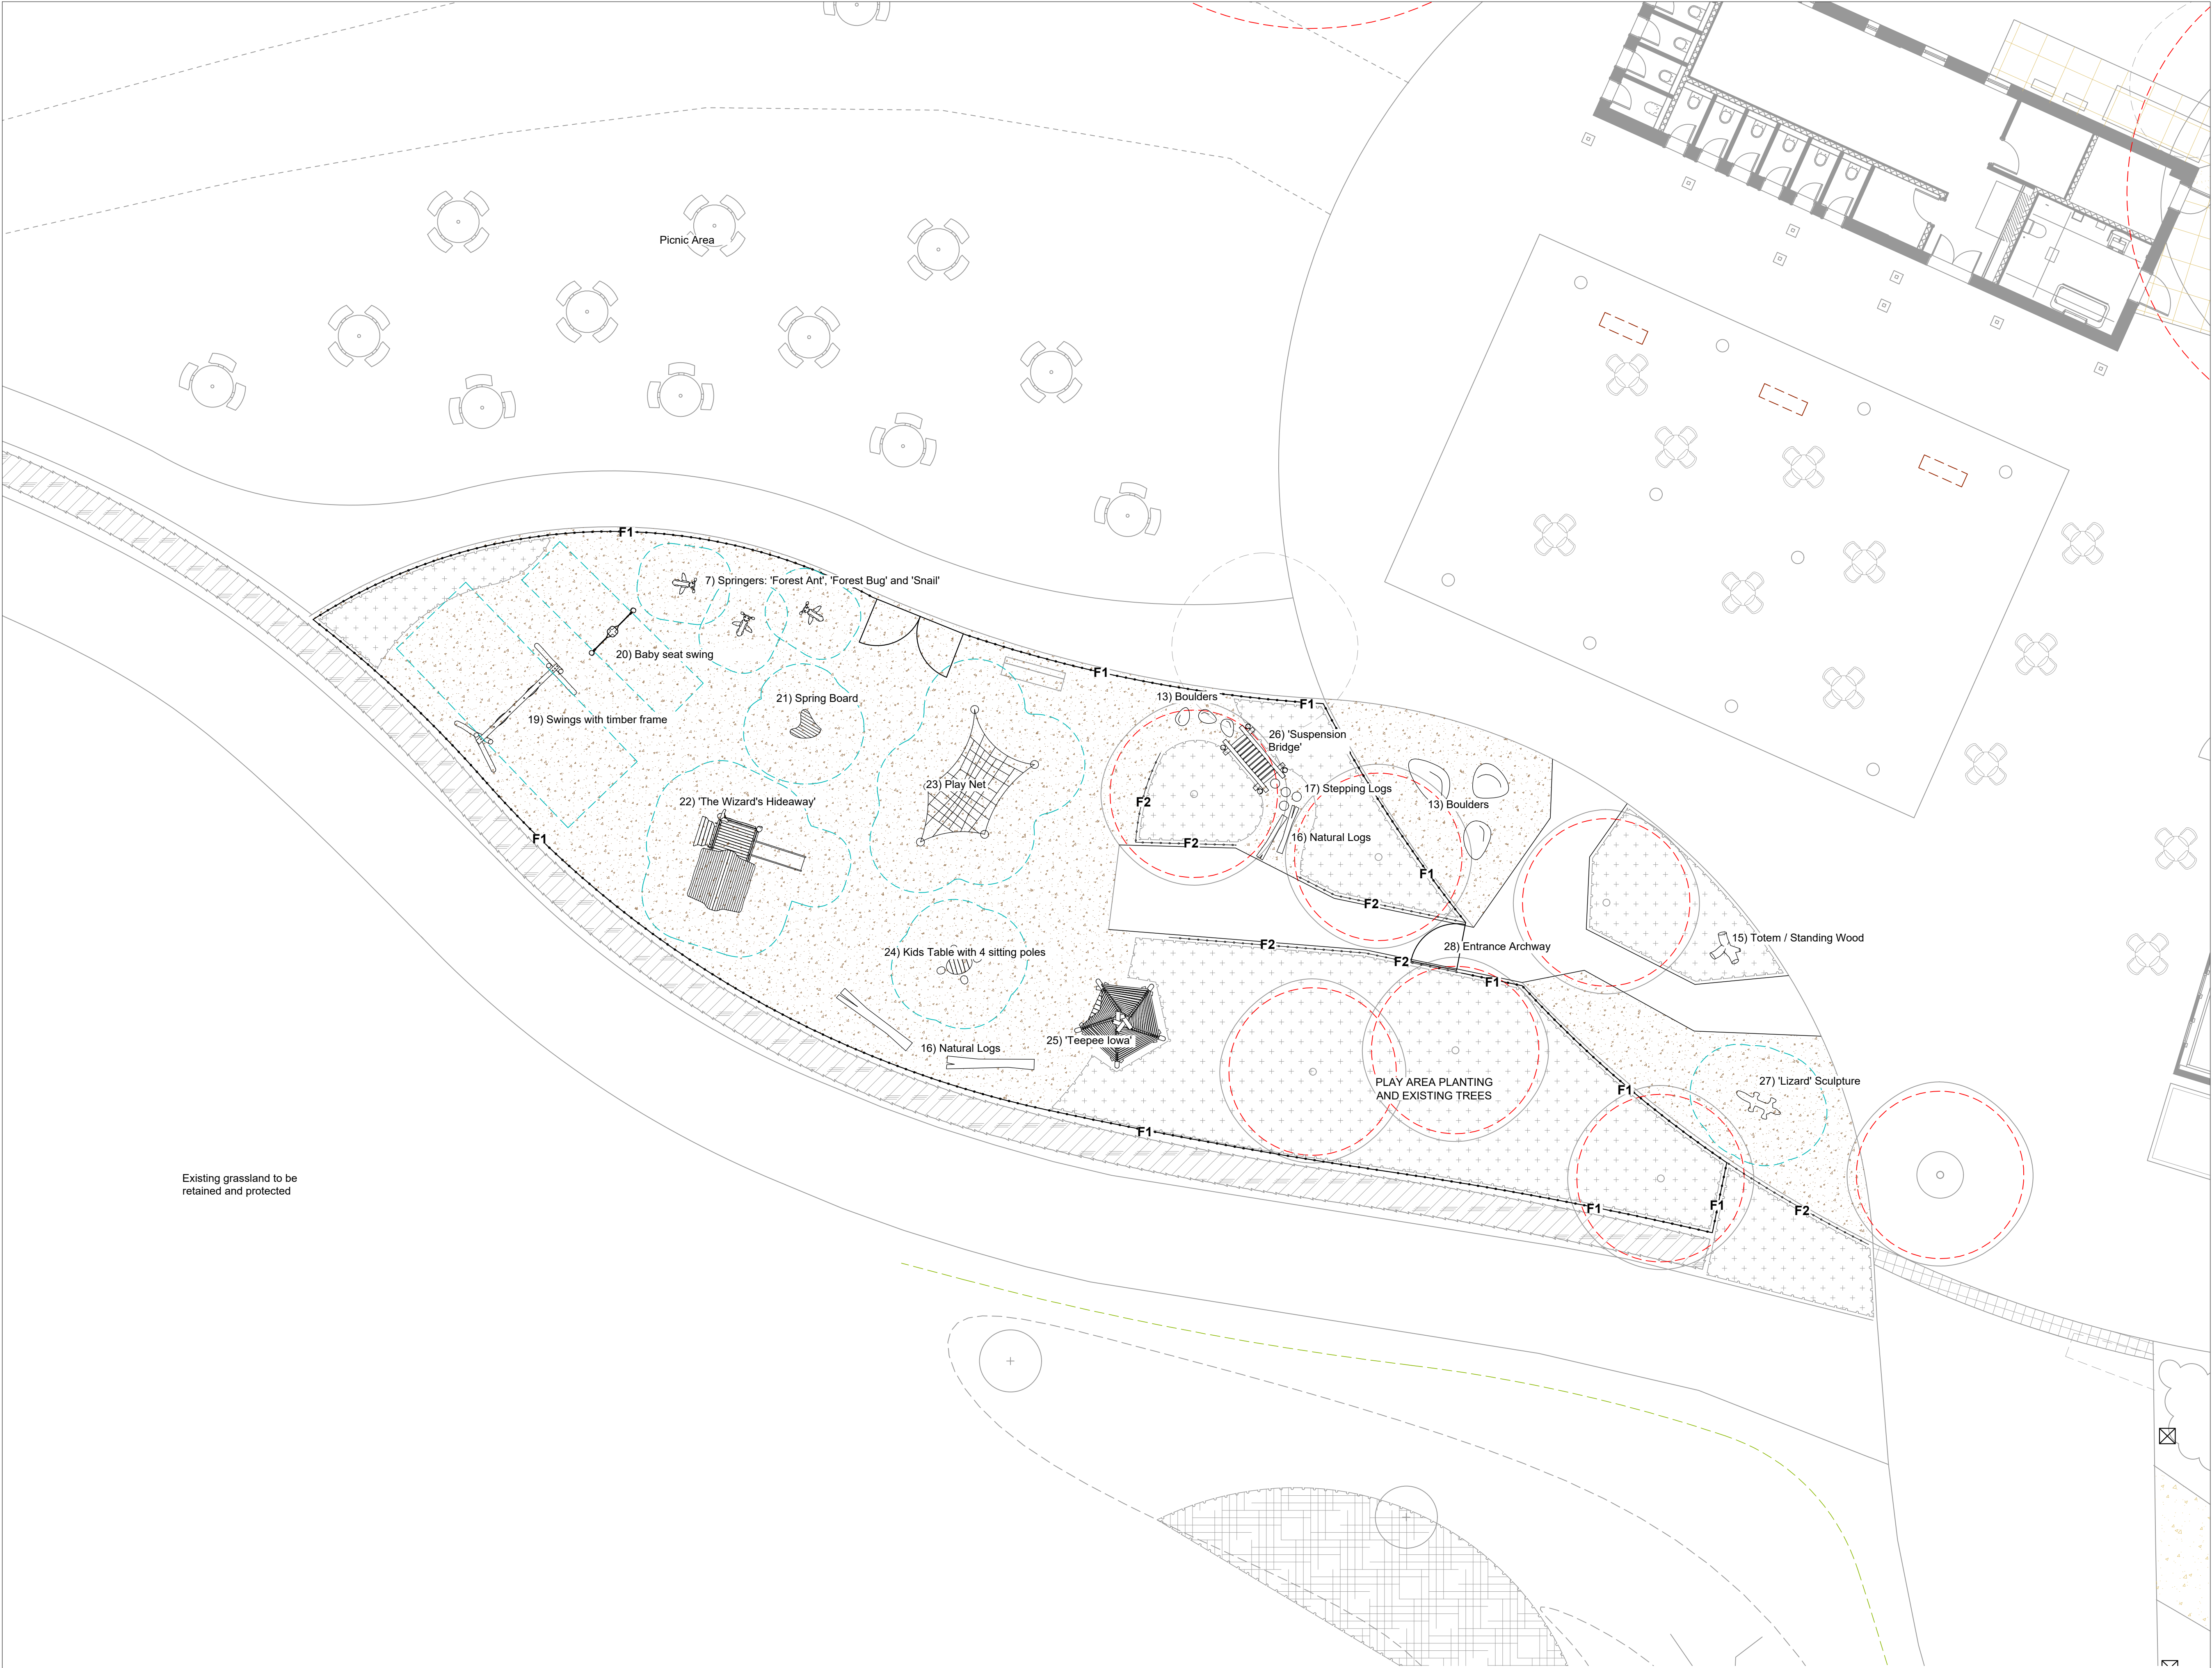
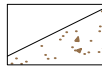


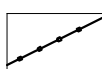


Legend

 **Existing - Trees with Root Protection Areas**
Existing mature trees to be retained and protected on site in accordance with BS 5837:2012 - 'Trees in Relation to Design, Demolition and Construction - Recommendations'.
(Refer to LLD2475-ARB-DWG-002 Tree Protection and Retention Plan)

 **Proposed - Safer Surface**
Rubber Mulch Play Surface

 **Proposed - Fence and Balustrade**
F1 - Play Area Fence
3 rail timber post and rail fence with heavy duty wire mesh. To be Jacksons 'Special Post & Heavy Rail Fencing' or equal and approved. 1.27 m height.

F2 - Timber Post and Rope Play Balustrade
0.9 m high timber post and rope fence for demarcation, with removable section to provide maintenance access.

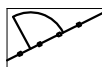 **Proposed - Gates**
5 rail timber field gate, 1.27 m height. Self-closing swing gates in various width. To be dog-proof and suitable for heavy use.

Notes:

- The design intent is shown on the Play Area Design plans. Exact layout and specification of proposed products are subject to Play Area Specialist Design, in coordination with the main design elements. Design to be in accordance with EN1175 and RoSPA standards.
- Play Area Strategies to be read in conjunction with all other elements of the Landscape package.
- Areas to be under the Main Contract shown in grey (play area fence and gates, hoggins paths, benches, planting of trees and planting areas, living willow tunnel, laying of turf, seeding). Preparation of play mounds, laying of play surface, and play equipment including foundation to be under the Contract of Play Specialist.
- All play equipment shown are by Jupiterplay or Kompan. Play specialist to suggest play equipment following the principles of natural, inclusive design.

FINAL

Rev	Description	Date	Initials
02	Work Stage 4	05.10.22	SL
01	Draft Work Stage 4	16.09.22	SL
00	Issued for Planning	12.04.22	SL



The Old Bank, 34 South Street, Tarring, Worthing, West Sussex, BN14 7LH
T: 01903 216033 E: lizardlandscape@icconnect.com W: lizardlandscapeecology.com

Client Eastleigh Borough Council Project Title and Location Itchen Valley Country Park Allington Lane, Eastleigh			
Drawing Title Play Area Design - Highwood Barn Hub			
Scale 1:100@A1	Drawn SL	Approved KM	Date 12.04.22
Drawing No LLD2475-LAN-DWG-111	Revision 02		

Play Area Design - Highwood Barn Hub
Itchen Valley Country Park, Eastleigh

