


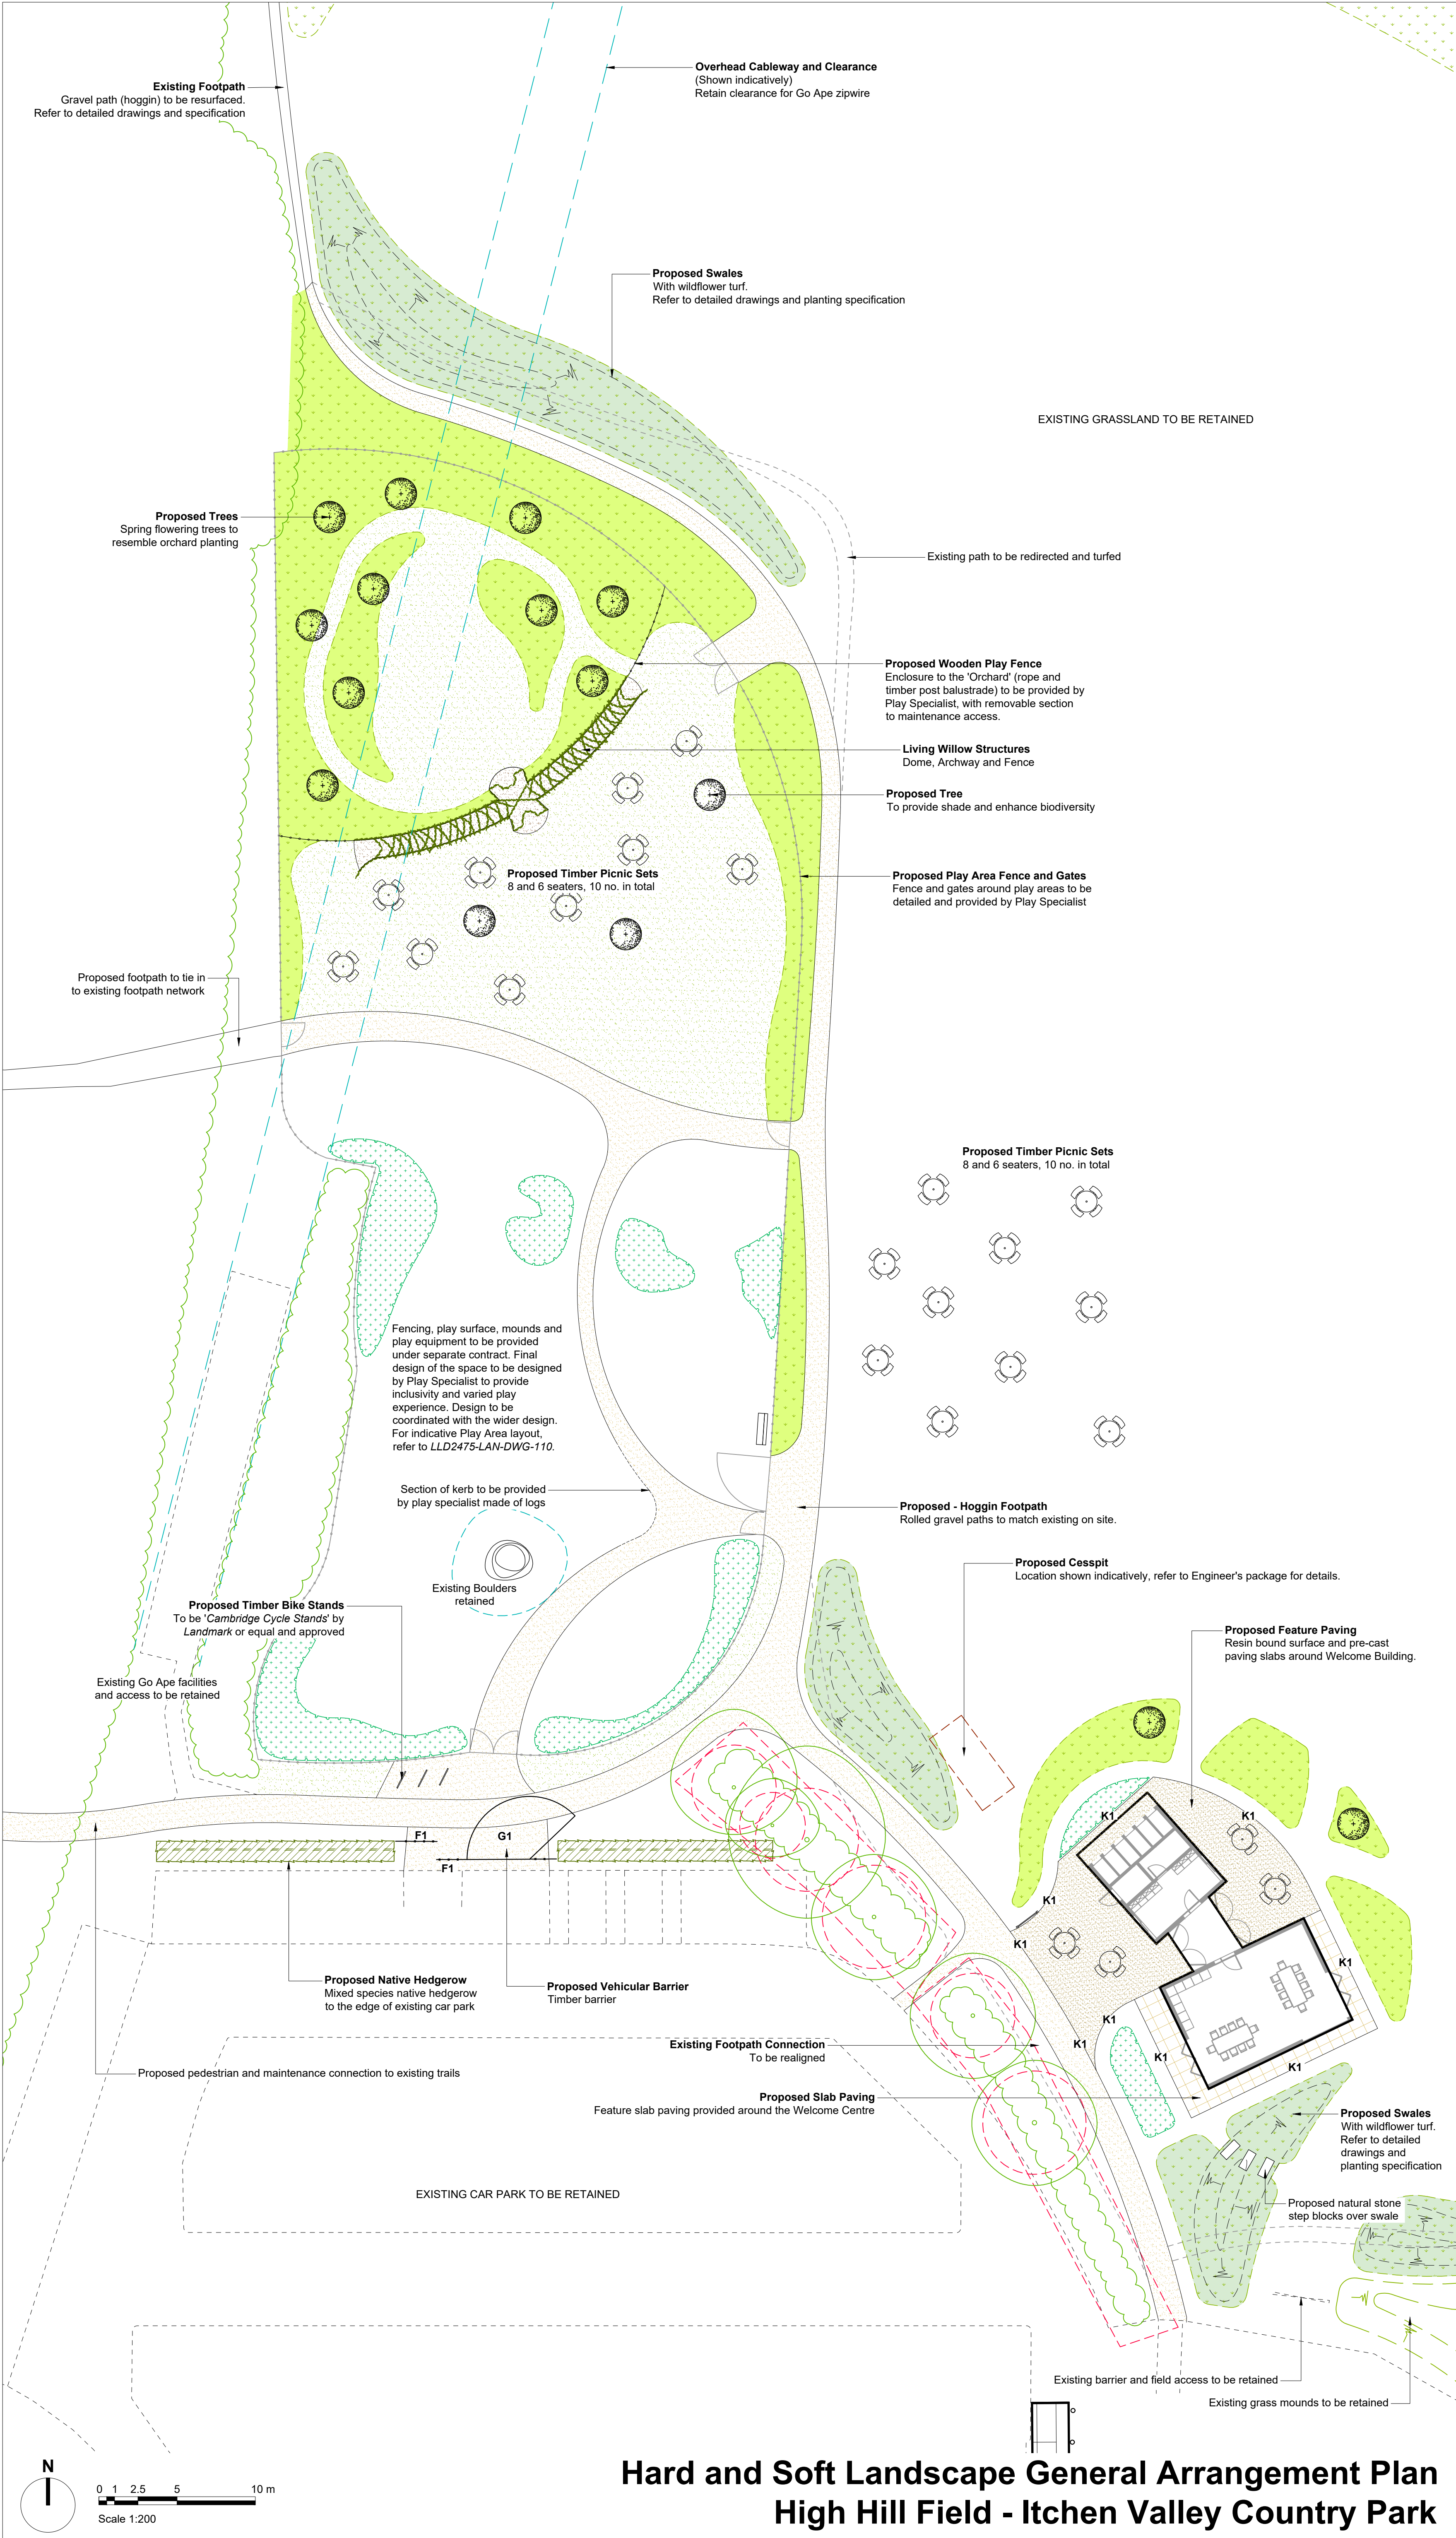

Legend

Existing - Trees with Root Protection Areas
Existing mature trees to be retained and protected on site in accordance with BS 5837:2012 - 'Trees in Relation to Design, Demolition and Construction - Recommendations'. (Refer to LLD2475-ARB-DWG-002 - Tree Protection and Retention Plan)

Existing - Vegetation
Existing vegetation to be retained and enhanced.

Proposed - Native and Ornamental Trees

Proposed - Native Hedgerows

Proposed - Native Shrub Planting Areas

Proposed - Ornamental Planting Areas

Proposed - Wildflower Areas

Proposed - Wildflower Areas - SUDS
Swales with wildflowers

Proposed - Flowering Grassland Areas
Seeded with native seed mix

Proposed - Lawn Turf

Existing - Surfaces / footpaths to be retained and resurfaced as necessary

Existing - Surfaces to be Removed
Replaced with topsoil and turfed or planted as shown

Proposed - Pre-Cast Concrete Slabs
'Organs' by Marshalls or equal and approved, laid on flexible sub-base. Colour: 'Hessian'. Size: 600 x 600 x 50 mm.

Proposed - Resin Bound Gravel Surface
'Natural Aggregate' by SureSet or equal and approved. Colour: 'Pearl Jam'. Aggregate size: 6mm.

Proposed - Hoggin Footpath
Rolled gravel to match existing 'Romsey Red Self Binding Gravel' from W.H Berry and Son or equal and approved

Proposed - Natural Play Surface
Bark mulch surface to willow tunnel.

Proposed - Play Area Fence and Gates
Timber fence and gates, detailed by Play Specialist

Proposed - Fence
F1 - Timber knee rail. 300 mm height low log demarcation.

Proposed - Gates
G1 - Timber barrier, 4.0 m wide, 1.0 m height, lockable maintenance access. 2 no. slamming posts with hanging and security feature.

Proposed - Timber Picnic Set
Timber round picnic table and seating. 8 or 6 seater, 6 seater to be wheelchair and pushchair friendly. Treated. Colour: Natural.

Proposed - Kerbs
K1 - Metal edging to feature paving areas. 'ExcelEdge AluExcel' by Kinley or equal and approved. Laid flush. Finish: mill. Depth: varies.

- Notes:**
- All alternatives to proposed materials to be fit for purpose, of equal quality and subject to Landscape Architect's approval.
 - To be read in conjunction with all other elements of the Landscape package.

FINAL			
Rev	Description	Date	Initials
01	Stage 4 Issue	04.10.22	SL
00	Draft Stage 4 Issue	06.09.22	SL

LIZARD
Landscape Design and Ecology

The Old Bank, 34 South Street, Tarring, Worthing, West Sussex, BN14 7LH
T. 01903 216093 E. lizardlandscape@btconnect.com W. lizardlandscape.co.uk

Client Eastleigh Borough Council			
Project Title and Location Itchen Valley Country Park			
Itchen Valley Country Park, Allington Lane, Eastleigh			
Drawing Title Landscape General Arrangement Plan			
High Hill Field			
Scale 1:200@A1	Drawn SL	Approved KM	Date 06.09.22
Drawing No LLD2475-LAN-DWG-103			Revision 01