


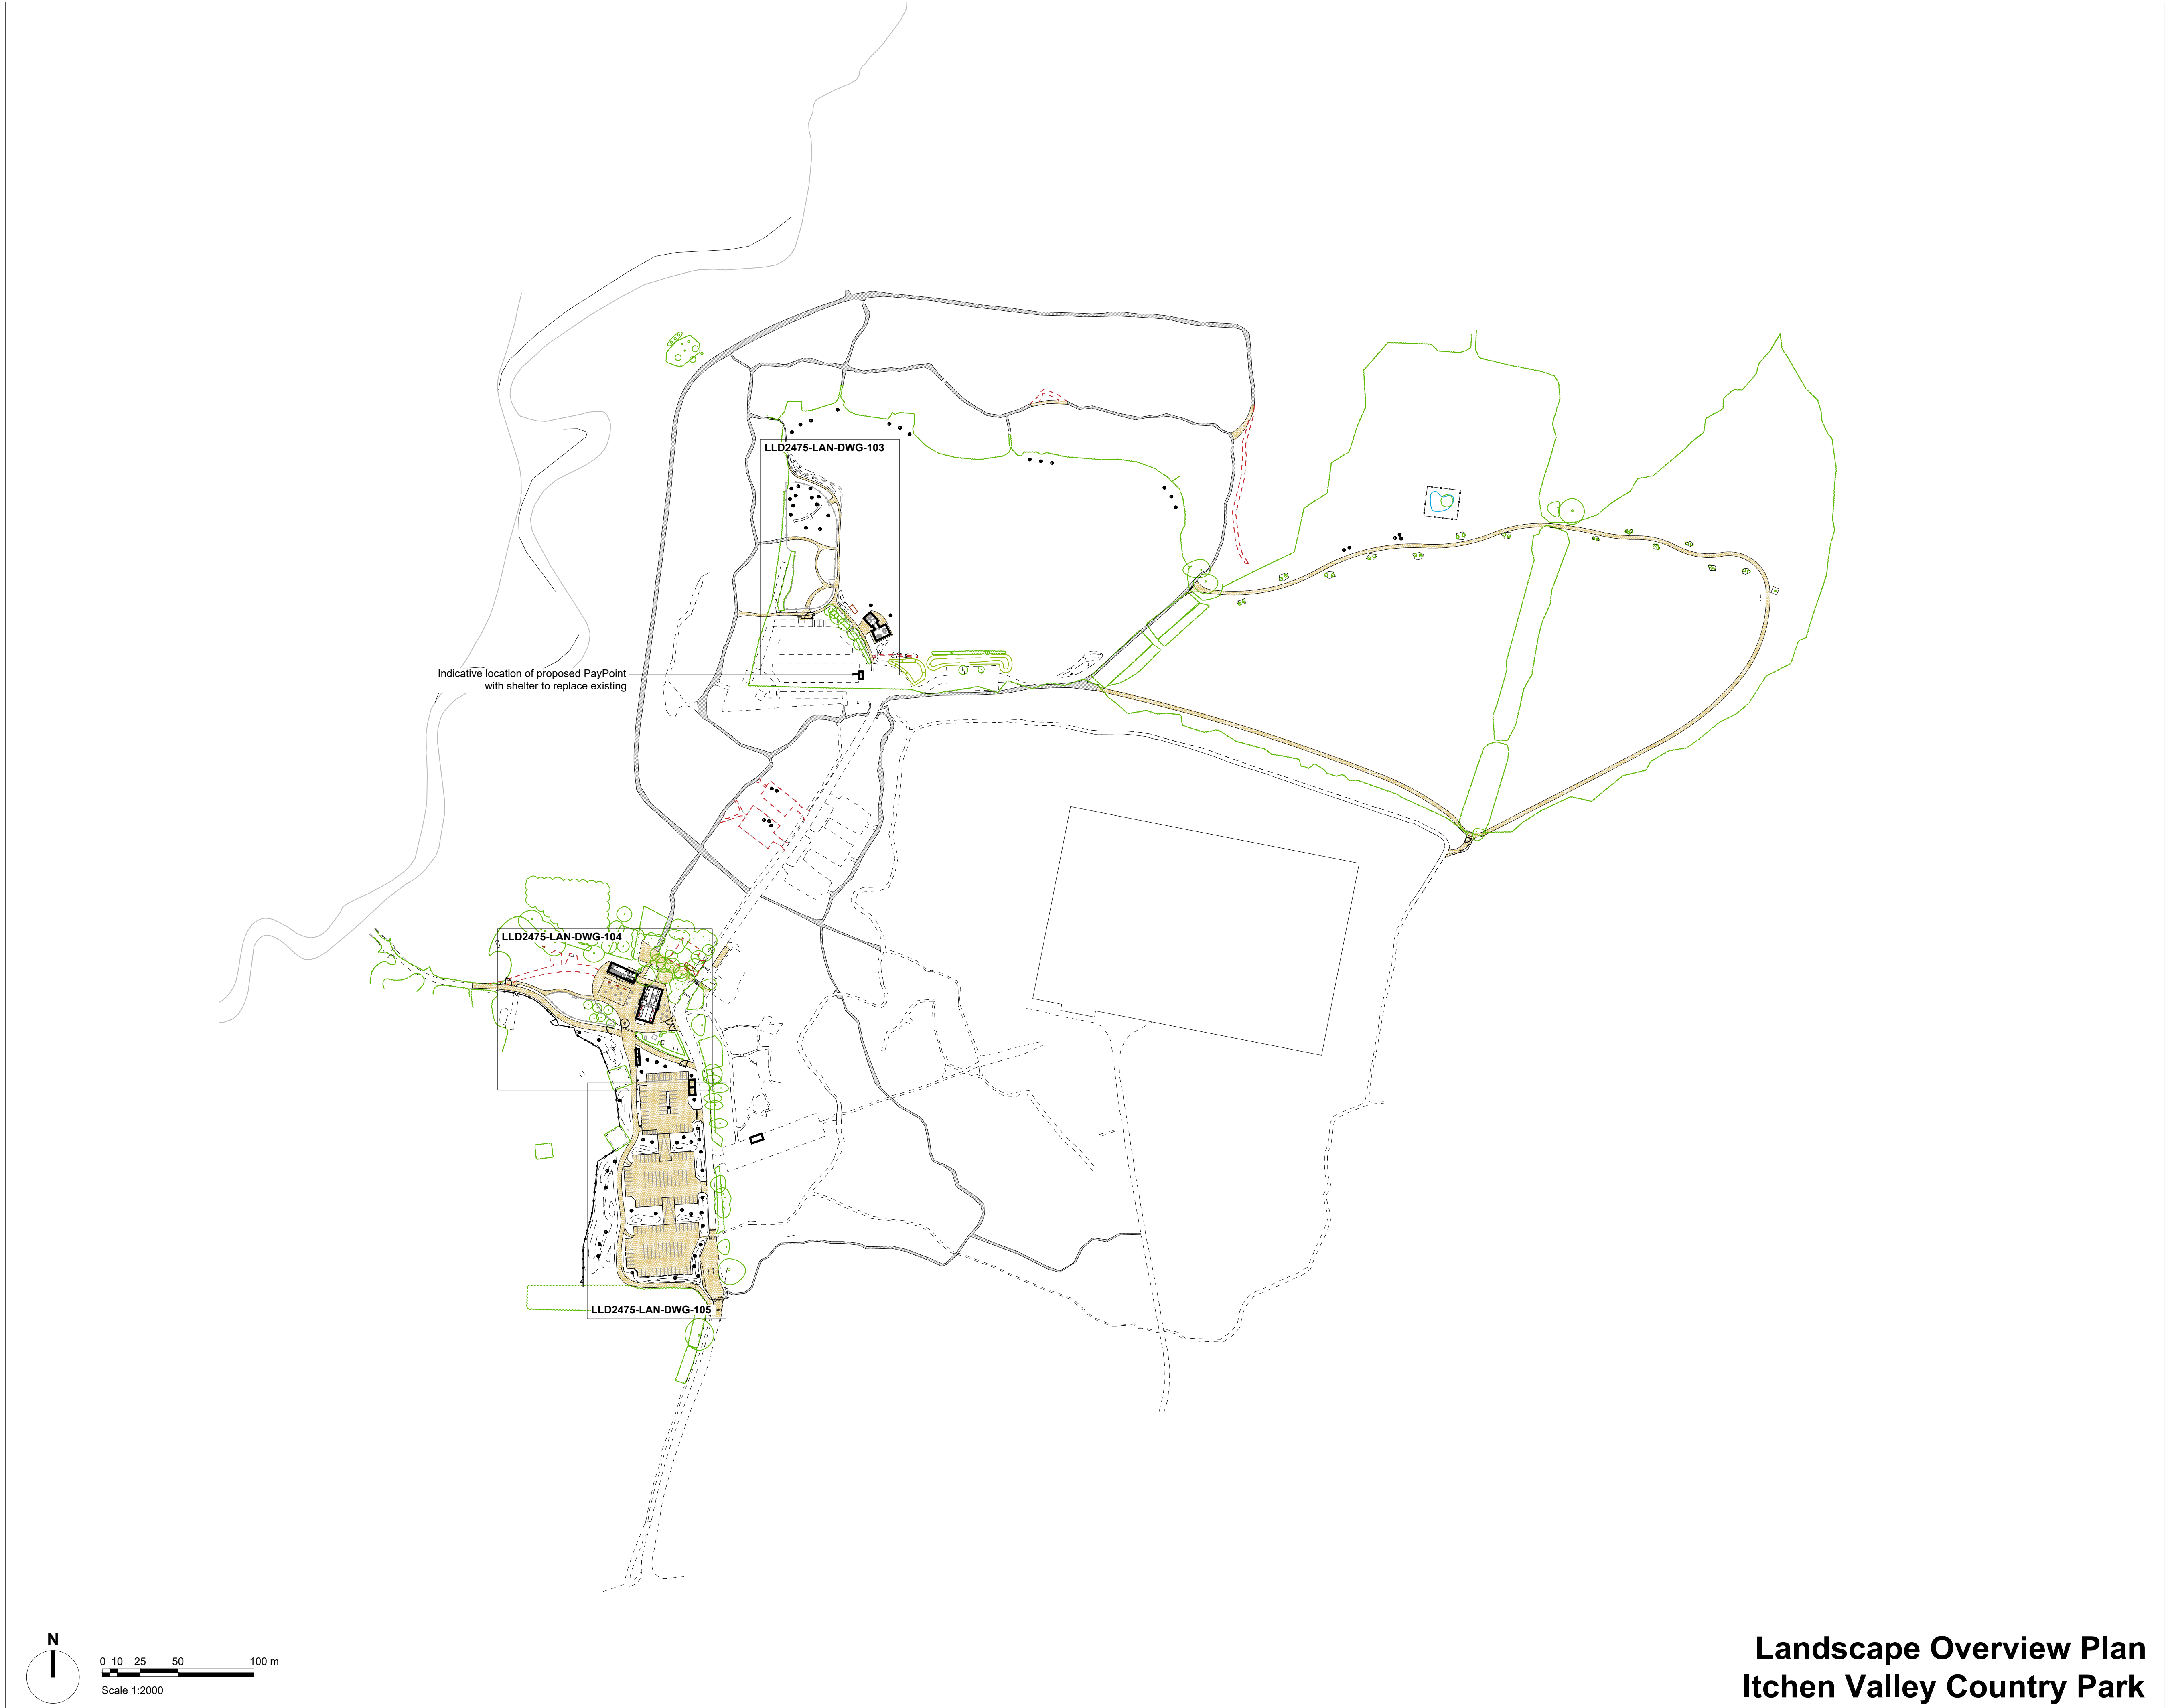

- Legend**
- Existing - Vegetation**
Existing vegetation to be retained and enhanced.
 - Proposed - Trees**
 - Existing - Surfaces / footpaths to be retained**
 - Existing - Surfaces / footpaths to be removed and re-wilded** - refer to planting proposals
 - Proposed - Resurfacing of existing footpaths**
Rolled gravel to match existing: 'Romsey Red Self Binding Gravel' from W.H Berry and Son or equal and approved
 - Proposed - Surfaces**
Refer to detailed drawings and specification

Note:
Drainage enhancements and further remediation works to the existing footpath network is to be agreed with the Client at later stage.

FINAL

Rev	Description	Date	Initials
01	Stage 4 Issue	04.10.22	SL
00	Draft Stage 4 Issue	06.09.22	SL

**LIZARD**
Landscape Design and Ecology

The Old Bank, 34 South Street, Tarring, Worthing, West Sussex, BN14 7LH
T. 01903 216033 E. lizardlandscape@btconnect.com W. lizardlandscapeecology.com

<i>Client</i> Eastleigh Borough Council			
<i>Project Title and Location</i> Itchen Valley Country Park Itchen Valley Country Park, Allington Lane, Eastleigh			
<i>Drawing Title</i> Landscape Overview Plan			
Scale 1:2000@A1	Drawn SL	Approved KM	Date 06.09.22
Drawing No LLD2475-LAN-DWG-102			Revision 01