


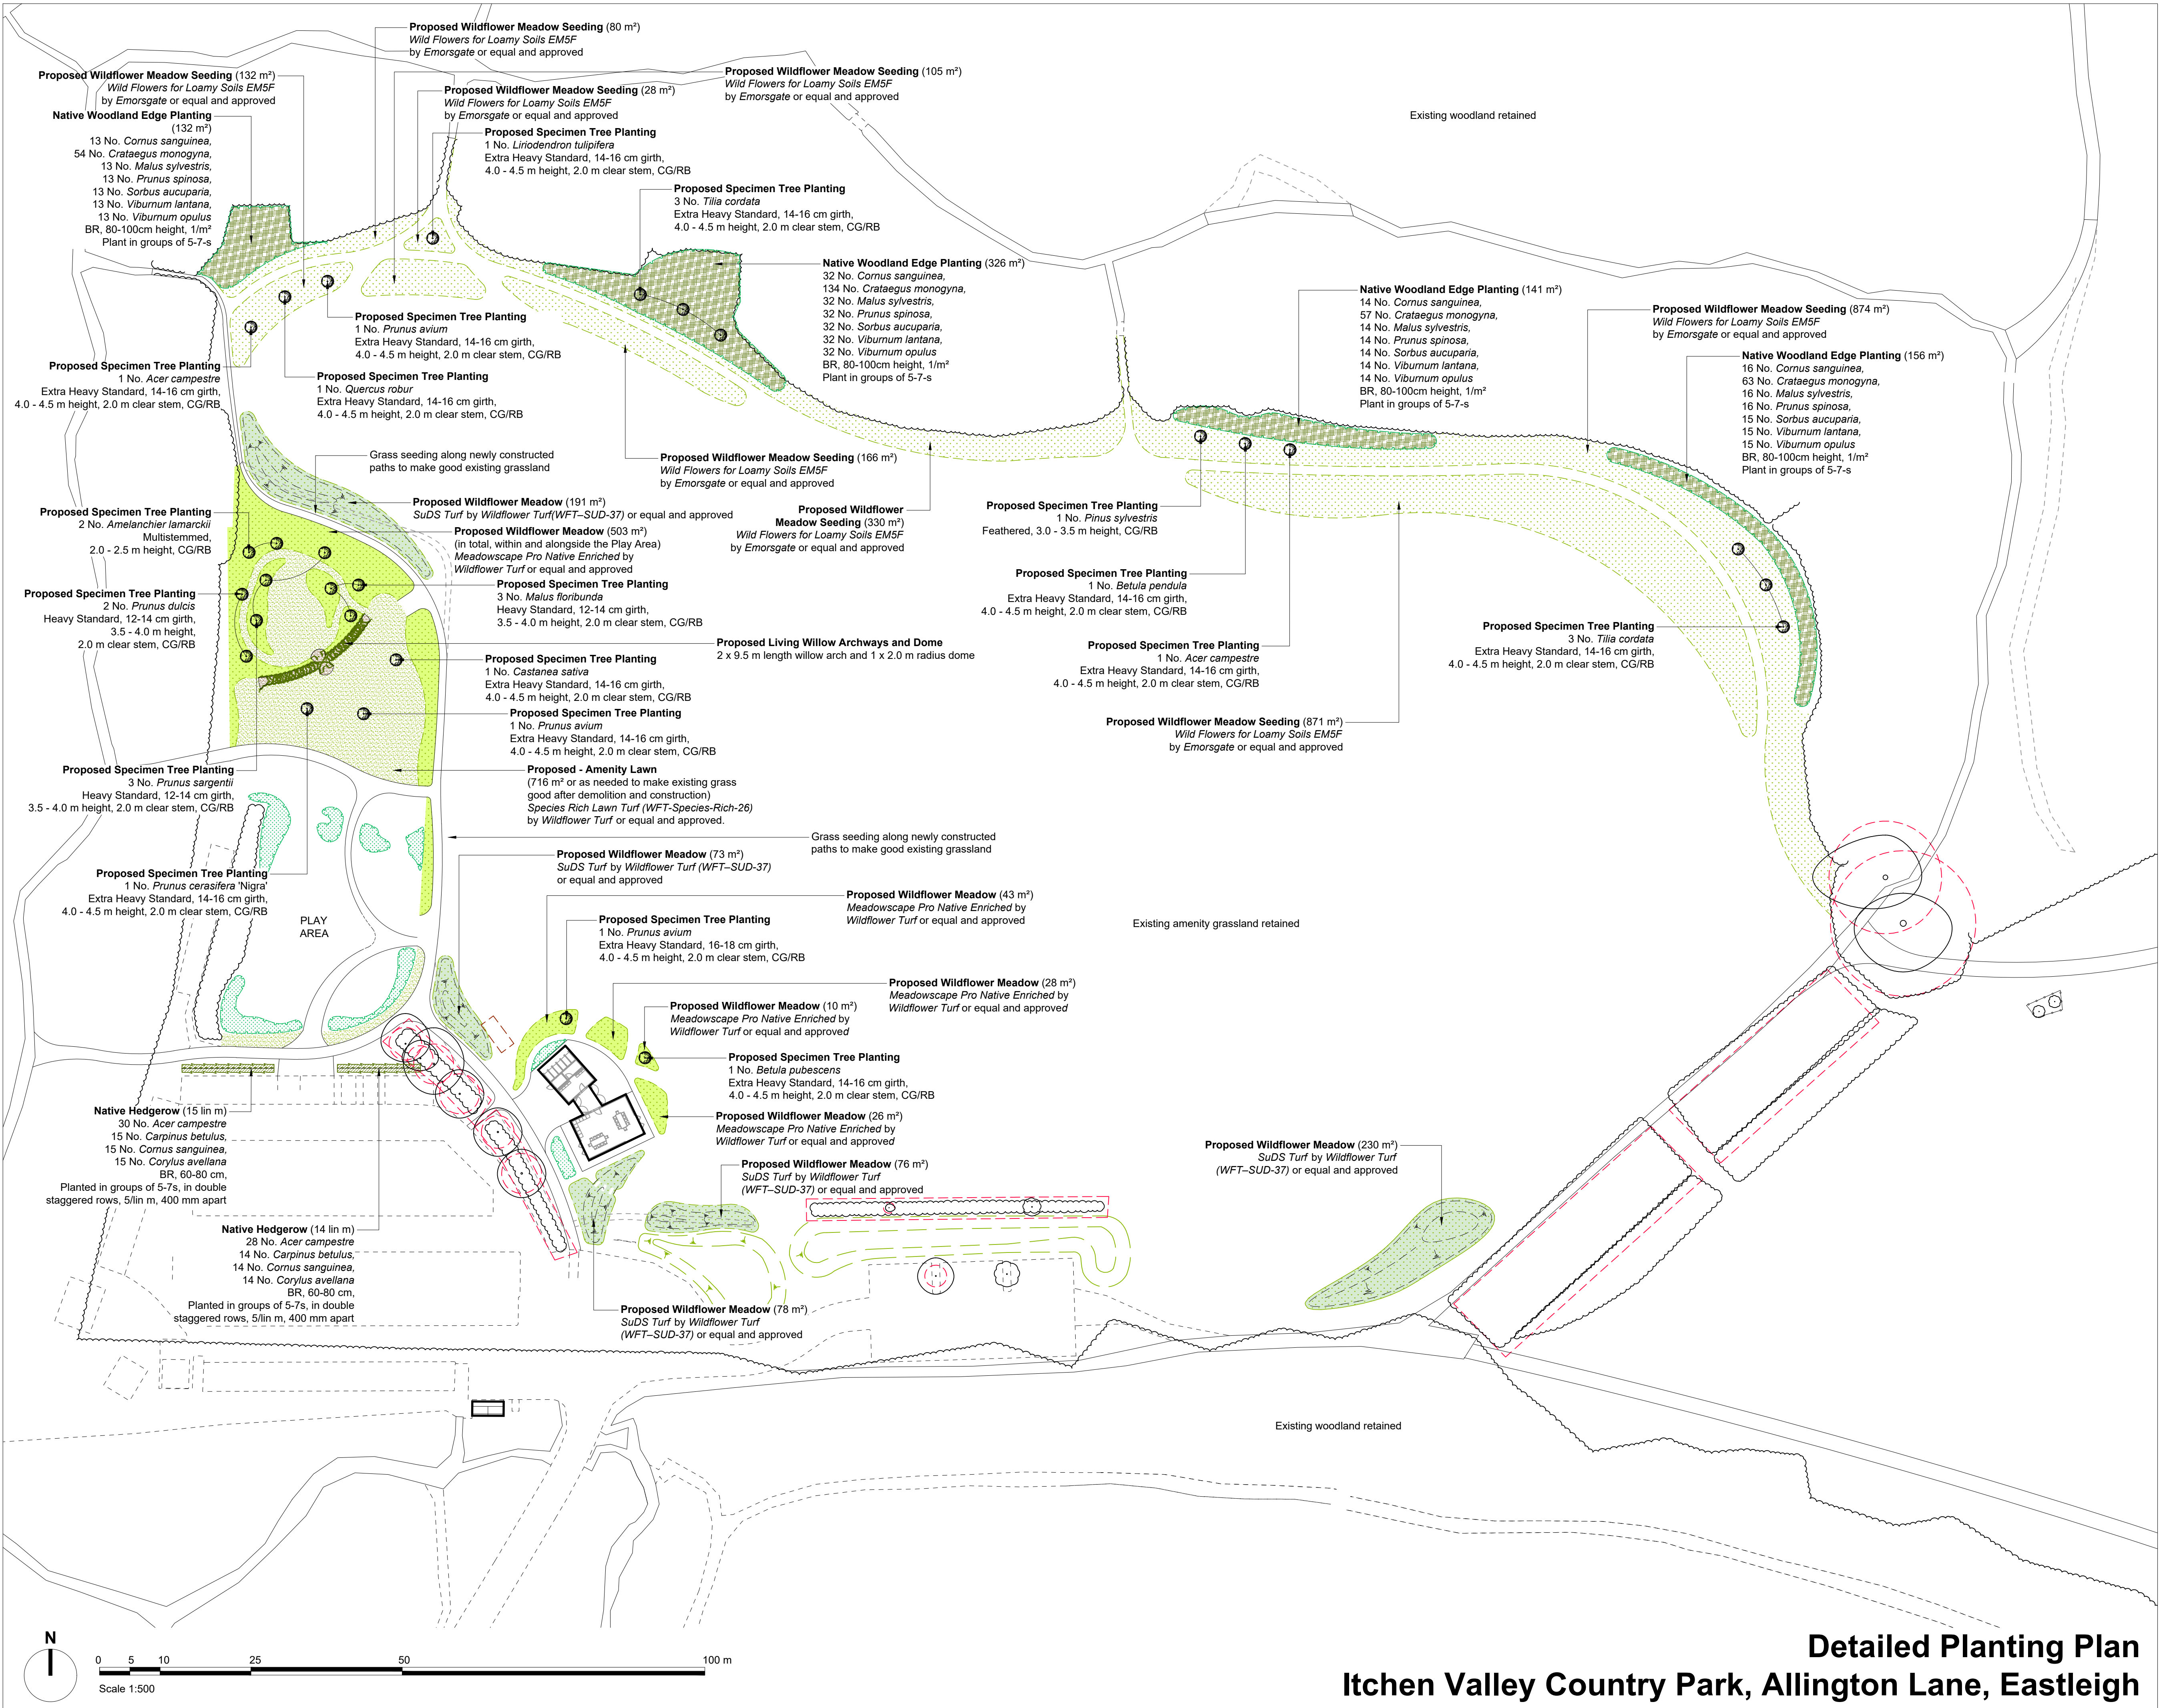


Legend

- Existing mature trees to be retained and protected on site in accordance with BS 5837:2012 - *Trees in Relation to Design, Demolition and Construction - Recommendations*. (Refer to LLD2475-ARB-DWG-002 - Tree Protection and Retention Plan)
- Existing vegetation to be retained and enhanced.
- Species selected from the *Woodland Management Plan* prepared by Hampshire Arboricultural Consultancy (April 2021)
-
-
- For proposed planting design, refer to Detailed Planting Plans: LLD2475-LAN-DWG-204 to 207.
- Seeded meadow grassland areas. Native wildflowers and grasses to be seeded into existing prepared grassland or clean, low fertility topsoil of newly prepared landscape mounds.
- Areas of prepared soil to be covered with pre-seeded growing medium for faster and more reliable wildflower establishment.
- Areas of newly constructed swales to be covered with wildflower turf suitable for seasonally wet soils.
- Species rich lawn turf.

Notes:

- All alternatives to proposed species to be fit for purpose, of equal quality and subject to Landscape Architect's approval.
- To be read in conjunction with all other elements of the soft landscape package:
LLD2475-LAN-DWG-100 series: 200 series.
LLD2475-LAN-SCH-001-Detailed Plant Schedule and Specification, LLD2475-LAN-REP-004-Soft Landscape Specification.

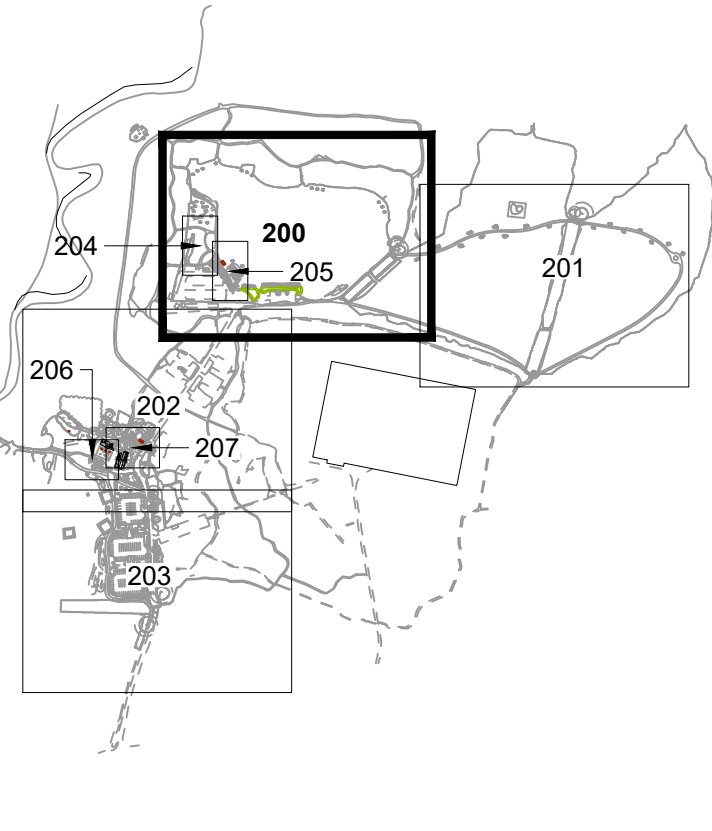

FINAL			
Rev	Description	Date	Initials
01	Work Stage 4	04.10.22	SL
00	Draft Work Stage 4	16.09.22	SL

LIZARD
Landscape Design and Ecology

The Old Bank, 34 South Street, Tarring, Worthing, West Sussex, BN14 7LH
T. 01903 216033 E. lizardlandscape@btconnect.com W. lizardlandscapeology.com

Client
Eastleigh Borough Council
Project Title and Location
Itchen Valley Country Park
Allington Lane, Eastleigh

Drawing Title
Detailed Planting Plans

Scale 1:500@A1	Drawn SL	Approved KM	Date 16.09.22
Drawing No LLD2475-LAN-DWG-200	Revision 01		