


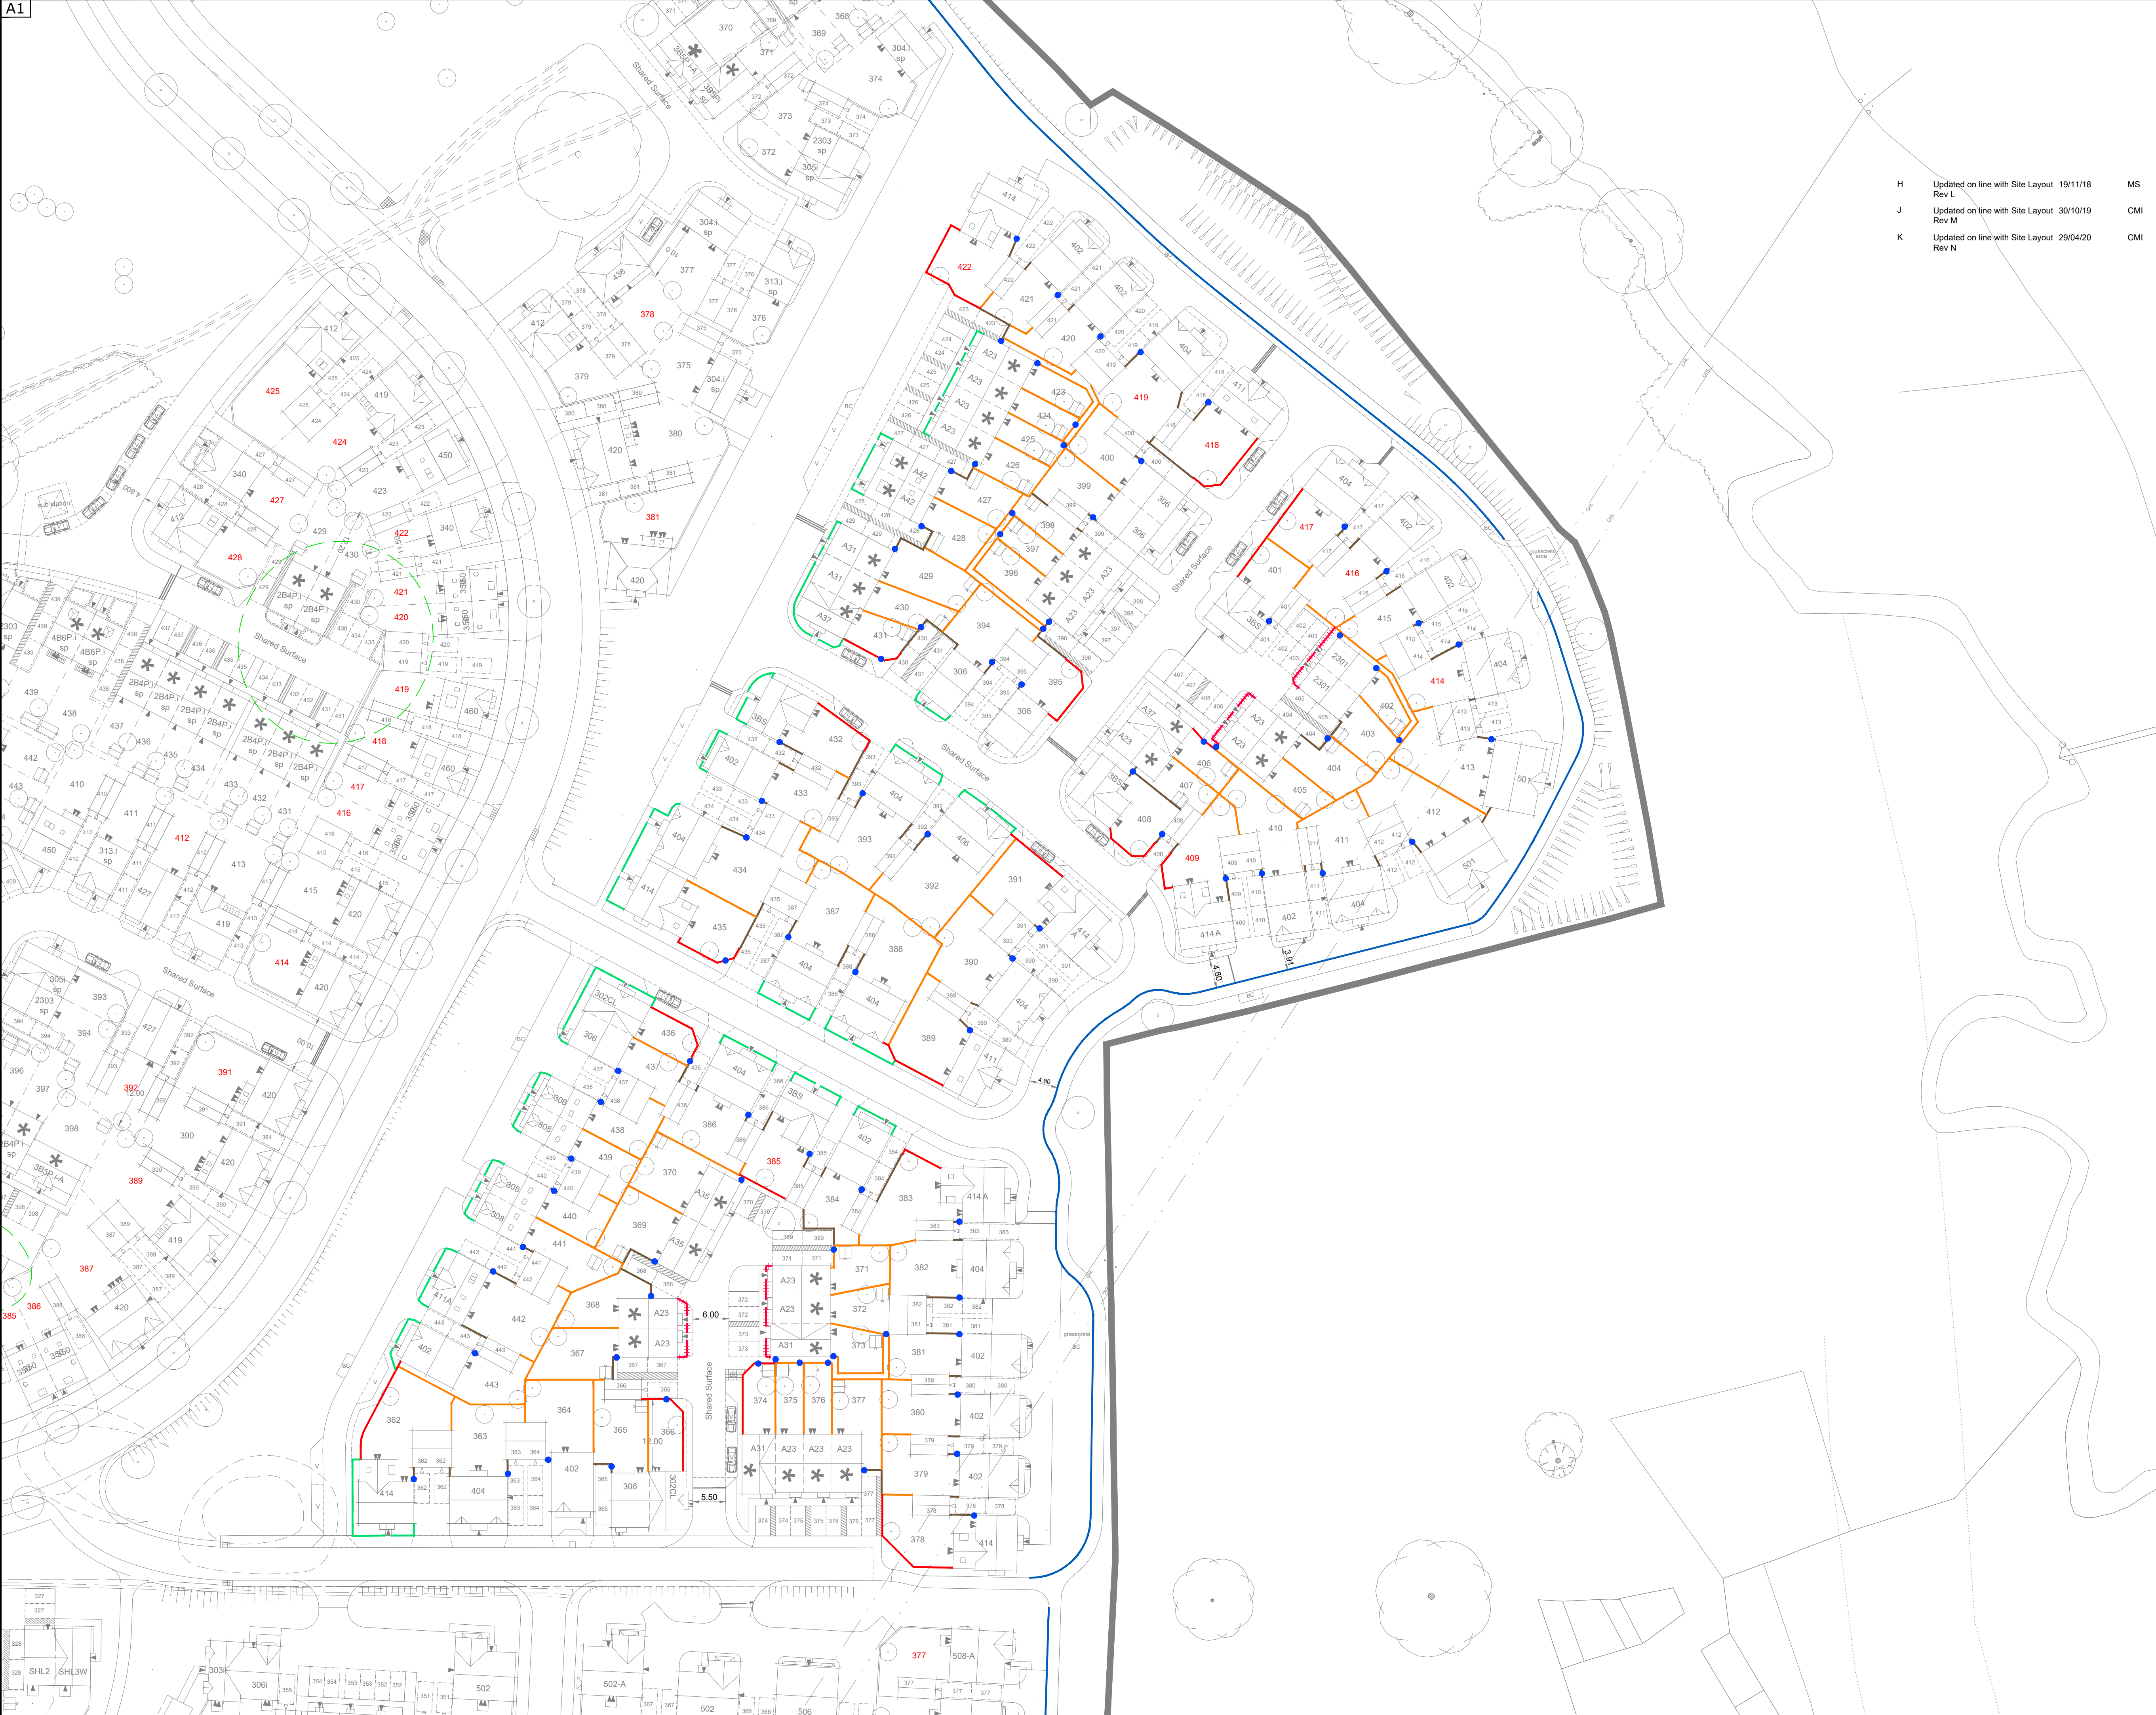


NOTES

This drawing is the copyright of Thrive Ltd ©. All rights reserved.
Ordnance Survey Data © Crown Copyright. All rights reserved.
Licence No. 100007359. DO NOT scale from this drawing.
Contractors, Sub Contractors and Suppliers are to check all relevant dimensions and levels of the site and building before commencing any shop drawings or building work. Any discrepancies should be recorded to the Architect.
Where applicable this drawing is to be read in conjunction with the Consultants' drawings.

REV	DESCRIPTION	DATE	AUTHOR	CHK'D
H	Updated on line with Site Layout 19/11/18 Rev L	MS	A	Updated on line with Site Layout 06/03/17 changes HG
J	Updated on line with Site Layout 30/10/19 Rev M	CMI	B	Updated on line with Site Layout 03/04/17 changes HG
K	Updated on line with Site Layout 29/04/20 Rev N	CMI	C	Updated on line with Site Layout 09/06/17 changes CMD
			D	Updated on line with Site Layout 07/07/17 Rev G HG
			E	Updated on line with Site Layout 30/08/17 Rev G CMD
			F	Updated on line with Site Layout 21/09/17 Rev J HG
			G	Updated on line with Site Layout 28/09/18 Rev K MS
			H	Updated on line with Site Layout 19/11/18 Rev L MS
			J	Updated on line with Site Layout 30/10/19 Rev M CMI

- Key:
- 1.8m high Brick Boundary
 - Wall (Brick to match dwelling)
 - 1.8m high Timber Panel Fence
 - 1.8m high Timber Closeboarded Fence
 - Hedge
 - Low brick wall with hedge behind
 - 1.2m high Cleft Fencing
 - Timber Knee Rail
 - Gate positions

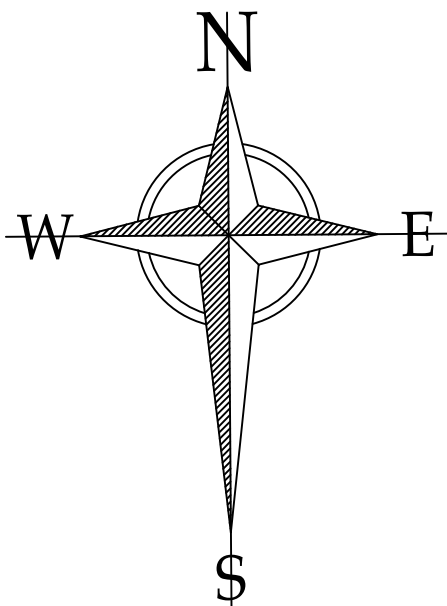

PLANNING



Romsey Office
Building 300, The Grange, Romsey Road, Michelmersh, SO51 0AE
t: 01794 367703 f: 01794 367276 www.thrivearchitects.co.uk

PROJECT

Boorley Green

Botley

For: Consortium Works

DRAWING

Developer B (Linden Homes)

Boundary Materials Layout

Parcel B6

SCALE	DATE	AUTHOR	CHK'D
1:500 @ A1	30.09.16	CMI	

JOB NO.	DRAWING NO.	REV
CONS131212	BML.01_B6	K

CLIENT REF.