



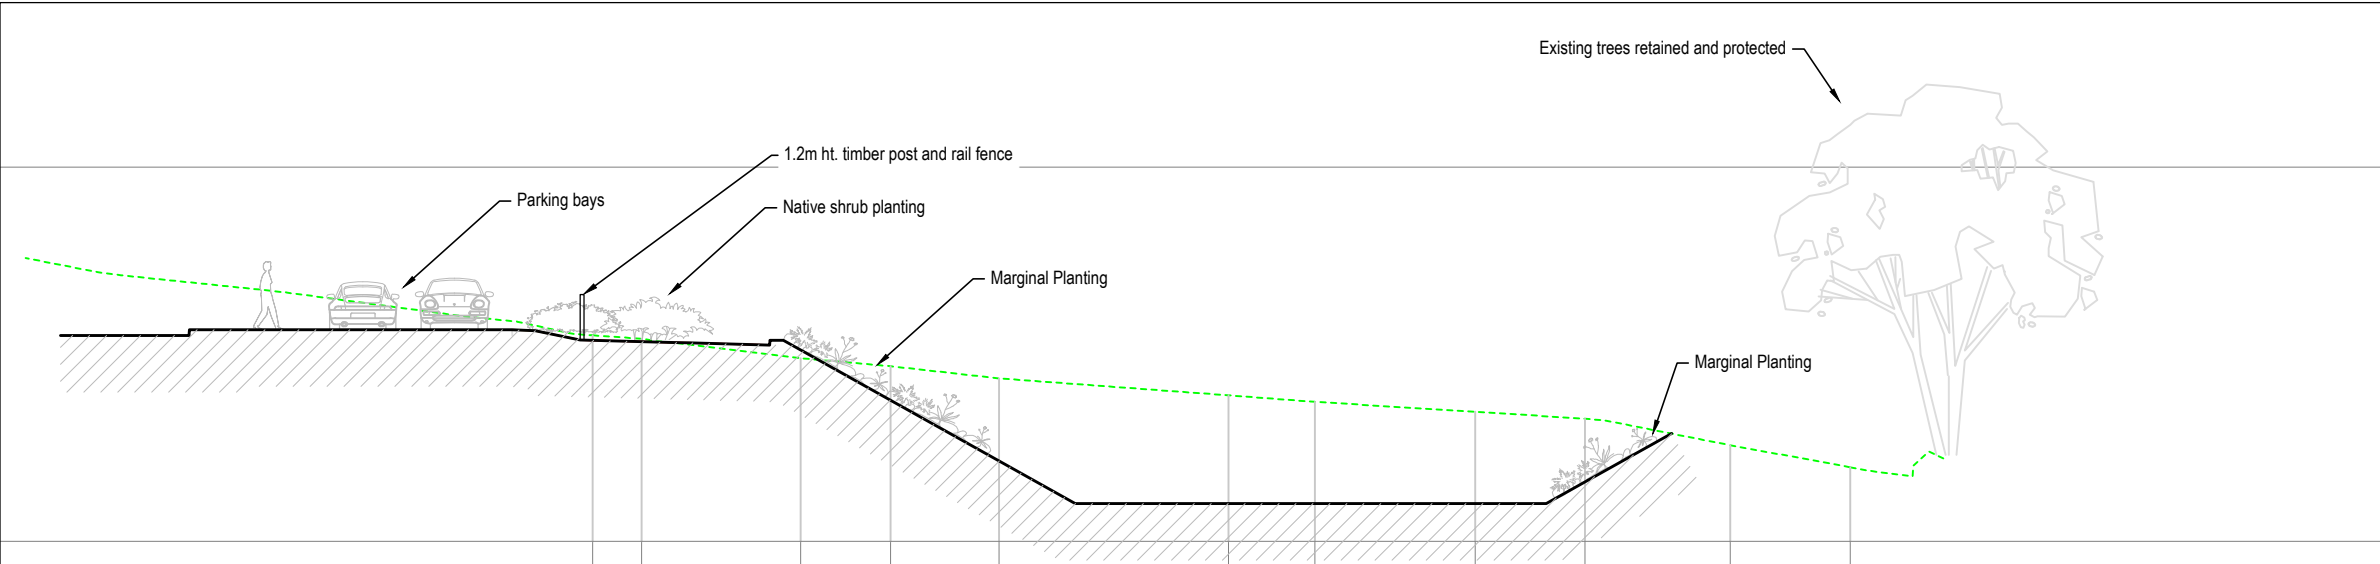


AA Typical Section AA

1:200

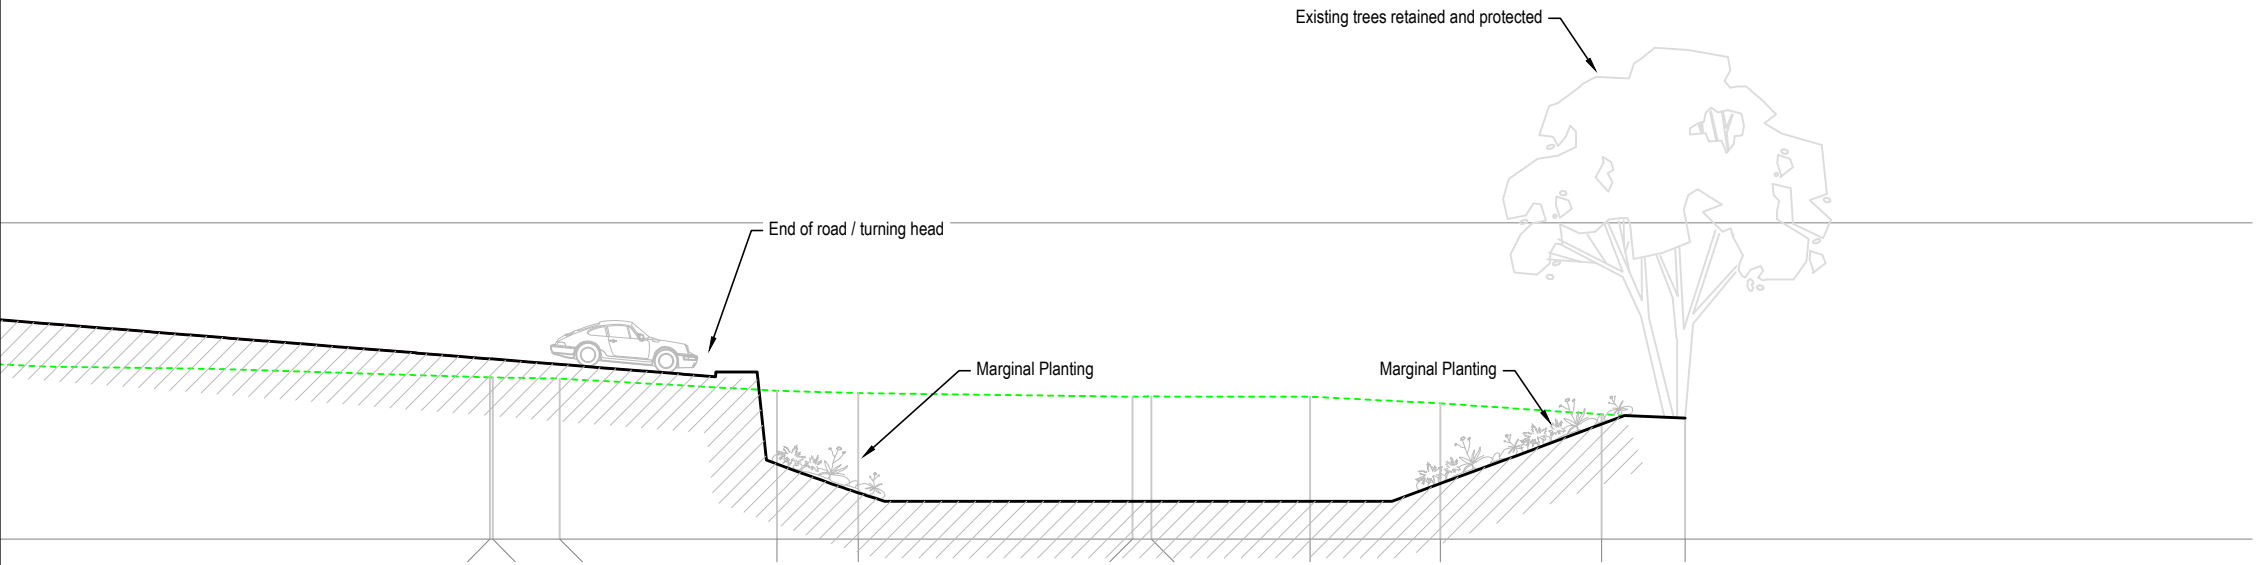

BB Typical Section BB

1:200

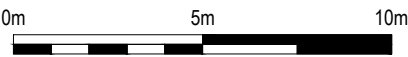

- All dimensions in millimetres unless otherwise indicated. All levels in metres relative to Ordnance Datum and are positive (AOD) unless otherwise indicated.
- Figure dimensions only to be taken from this drawing, do not scale except for planning purposes. Dimensions to be checked on site.
- For civil and structural matters including existing and proposed services, sub-base construction and site structures (including retaining walls over 900mm height) refer to information by others.
- The original version of this drawing was produced in colour - monochrome copies should not be relied upon to accurately reflect all drawing elements.
- This drawing has been prepared for planning purposes only and should not be used for quantification, tender or construction.

P01	20.10.22	LC	RB	First issue
rev.	date	by	chk	notes
project		2252 Providence Hill, Bursledon Sovereign Housing		
title		Indicative Sections - Drainage Basin		
status		Planning		scale @ A3 1:200
dwg no		2252-TF-XX-00-DR-L-5001		
references				

terrafirma
LANDSCAPE ARCHITECTS

Suite B, Ideal House, Bedford Road, Tel: +44 (0)1730 262 040 © Copyright reserved 2022
Petersfield, Hampshire GU32 3QA Web: www.terrafirmaconsultancy.com