

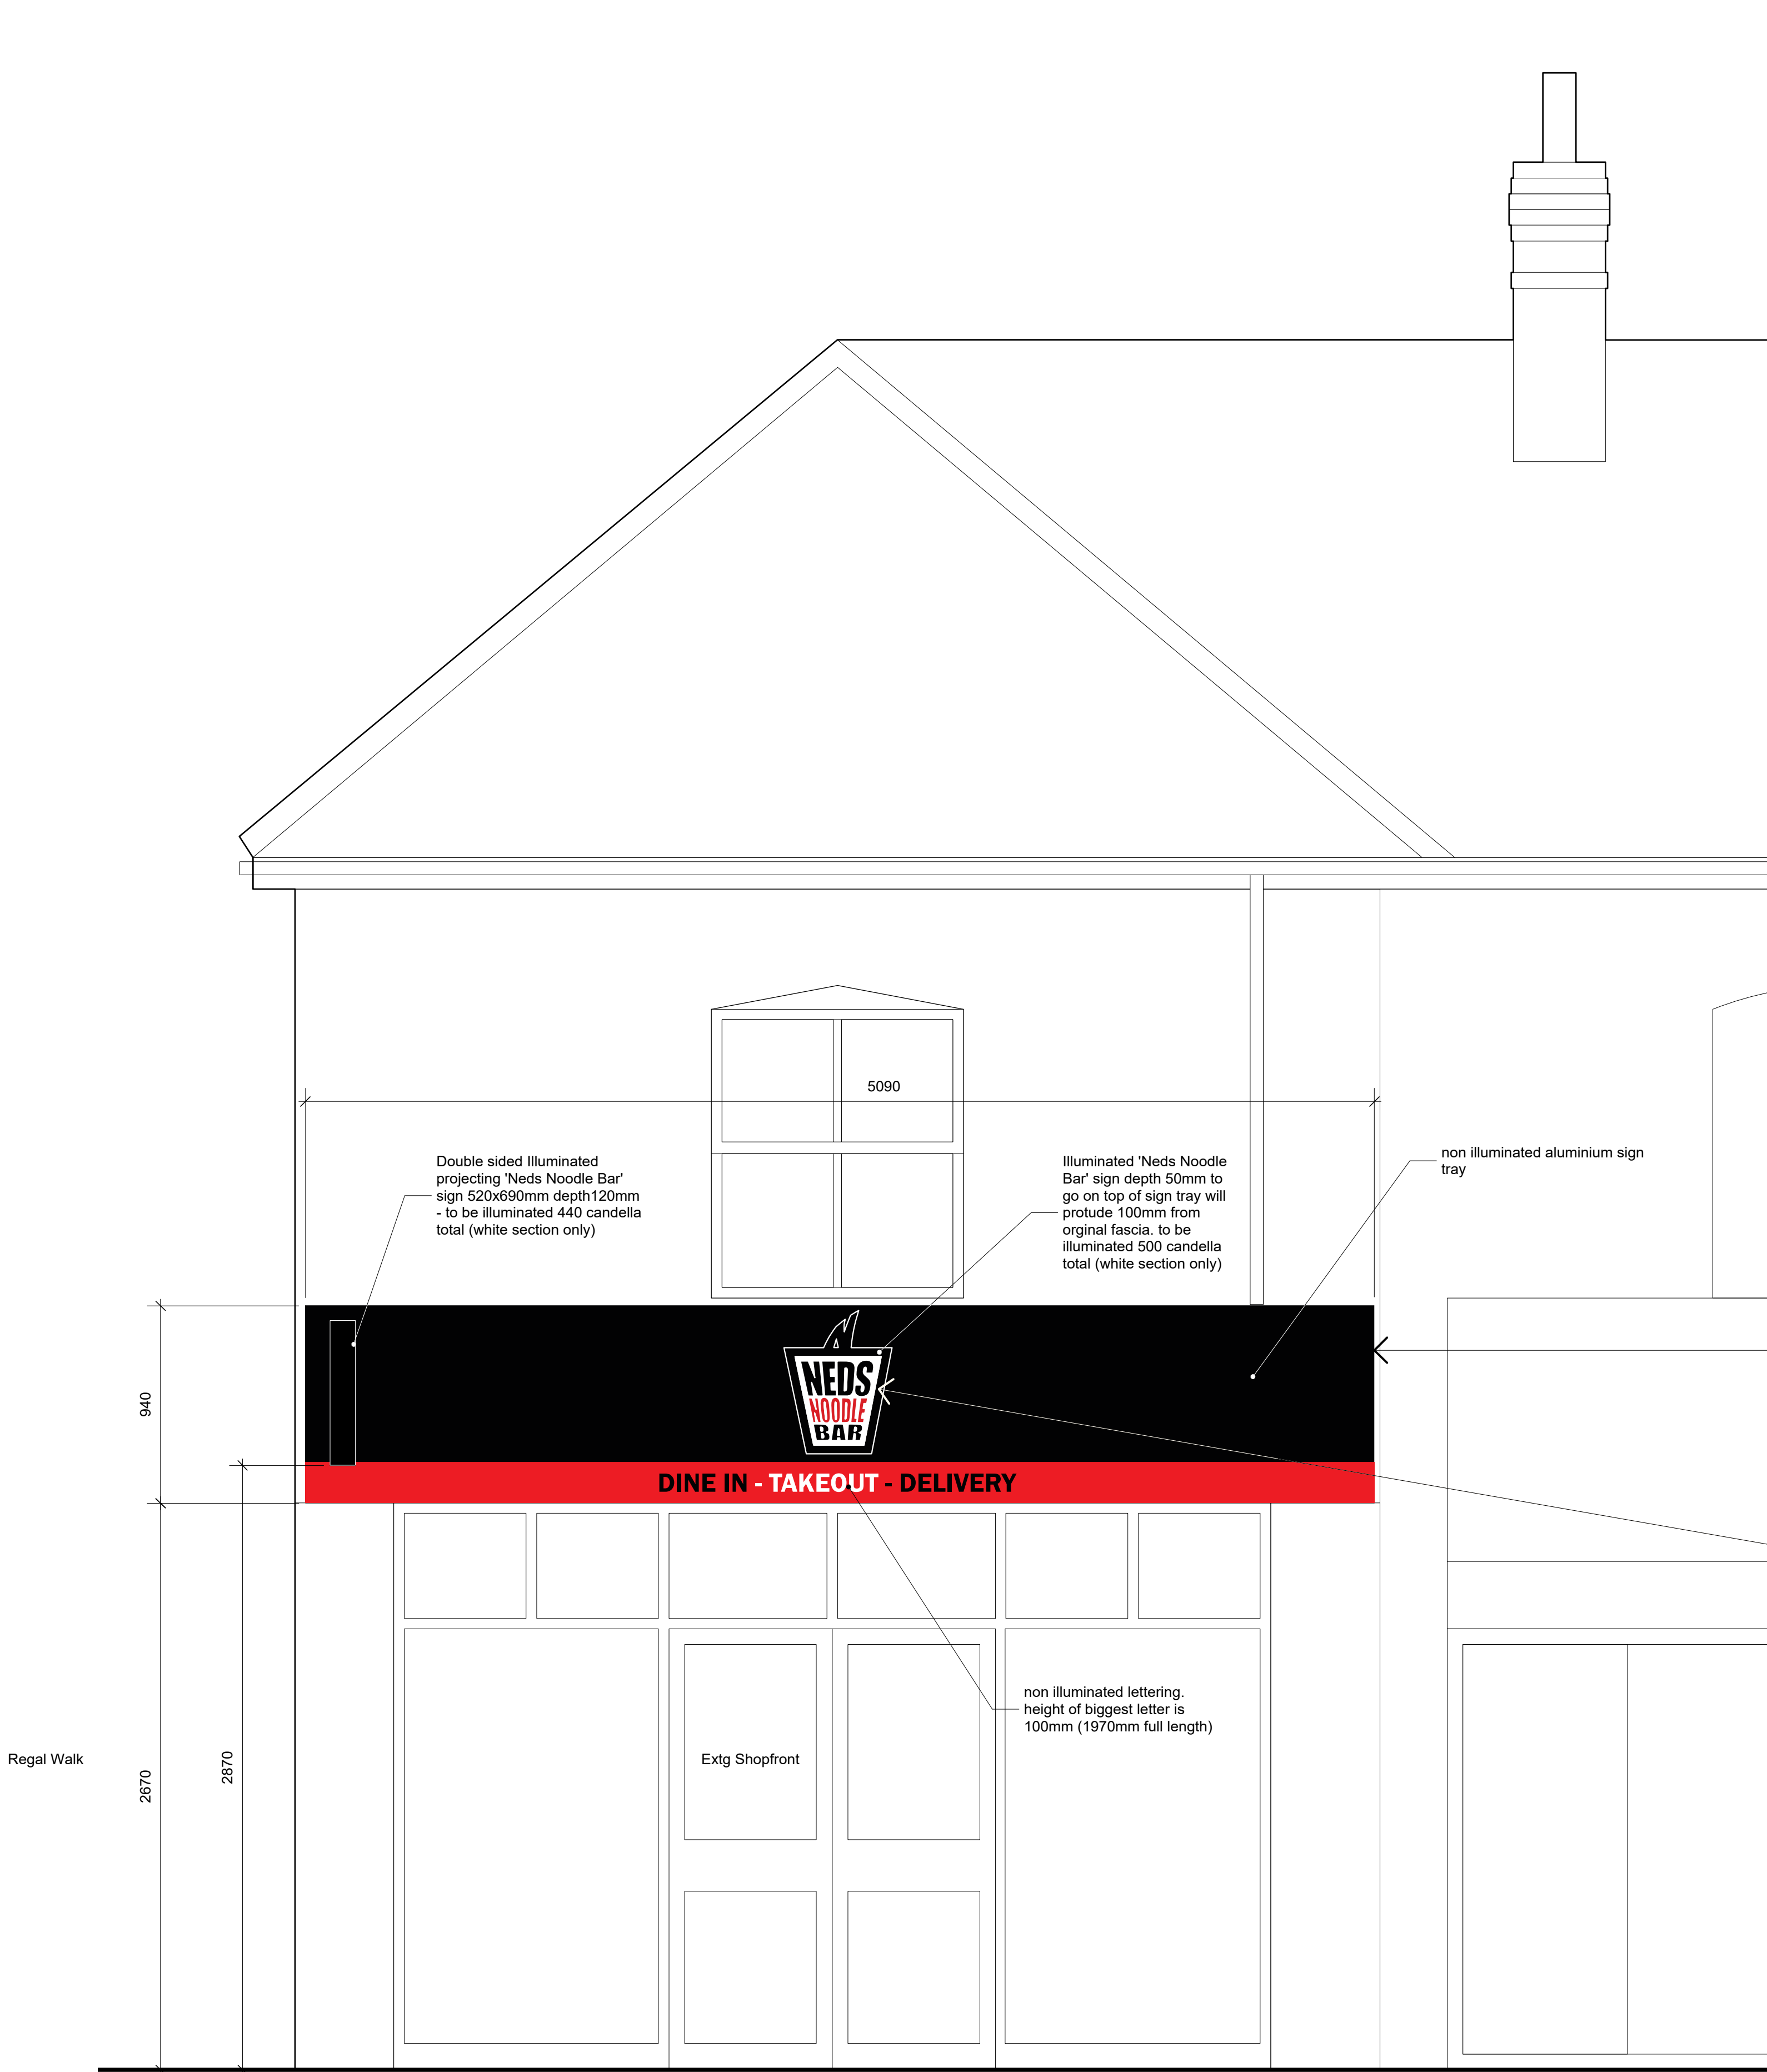
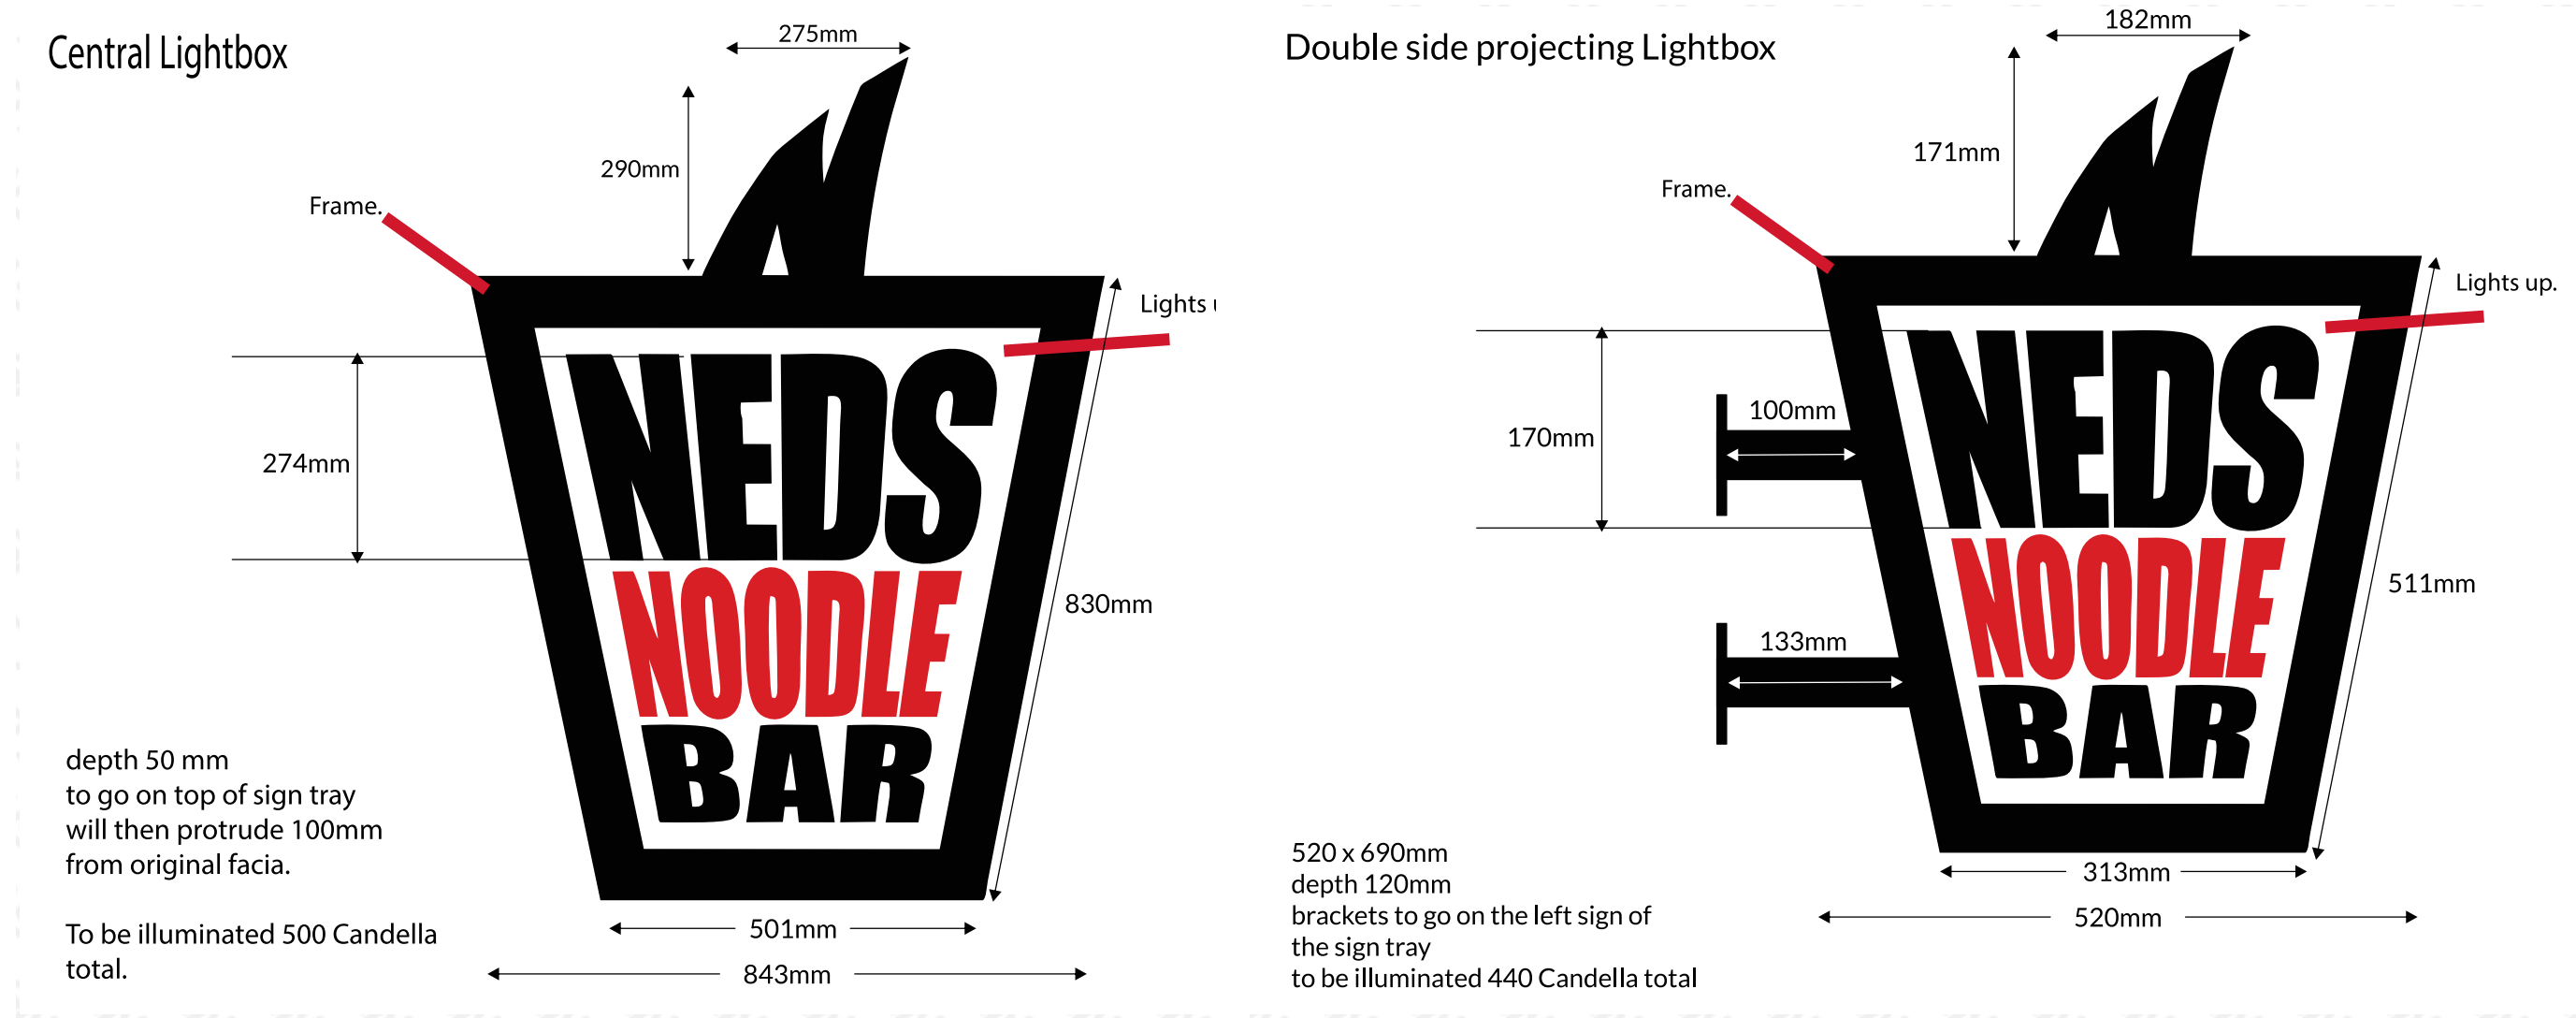


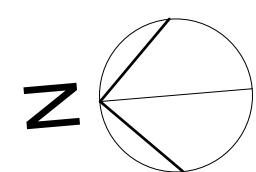

Front Elevation as Proposed
1:20 @ A1

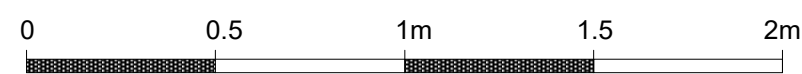

Sign Tray with acrylic letters and lightbox
5090mm x 940 h

Aluminium sign tray -Black
Digitally printed and laminated on 5-7 year media
Folded returns 90 deg 50mm all round
Welded corner seams
C/W interlocking clip extrusion to join
set of 10mm white and black acrylic flat-cut letters to read:
DINE - TAKEOUT - DELIVERY 100mm cap (o)

Fret cut fabricated aluminium sign tray

C/W fret cut aperature, leaving 40mm border all round
C/W M6 x 15mm welded studs to rear, including wing nut
Folded returns 90 deg 100mm all round
C/W 2xM8 nut inserts in top return
set of flat cut 5.0mm aluminium lettrrets 'N' @ 290mm
Medium white 12volt LED module
Module size -67x14x8mm
number of Diodes:2
Power consumption: 0.66 Watts
Lumen output:68
Colour: 6000-6500K (cool White)
C/W 3M VHB 4950 adhesive tape and screw holes

Candella total 500
Depth of sign 50mm

Black -Ral 9005
Jet Black Gloss

Red -Ral 3026
Luminous Bright Gloss

White -Ral 9010
Pure White Gloss

Section A-A as Proposed
1:20 @ A1

Neds Noodle Bar
46 Market Street, Eastleigh
SO50 5RB
Signage Details