



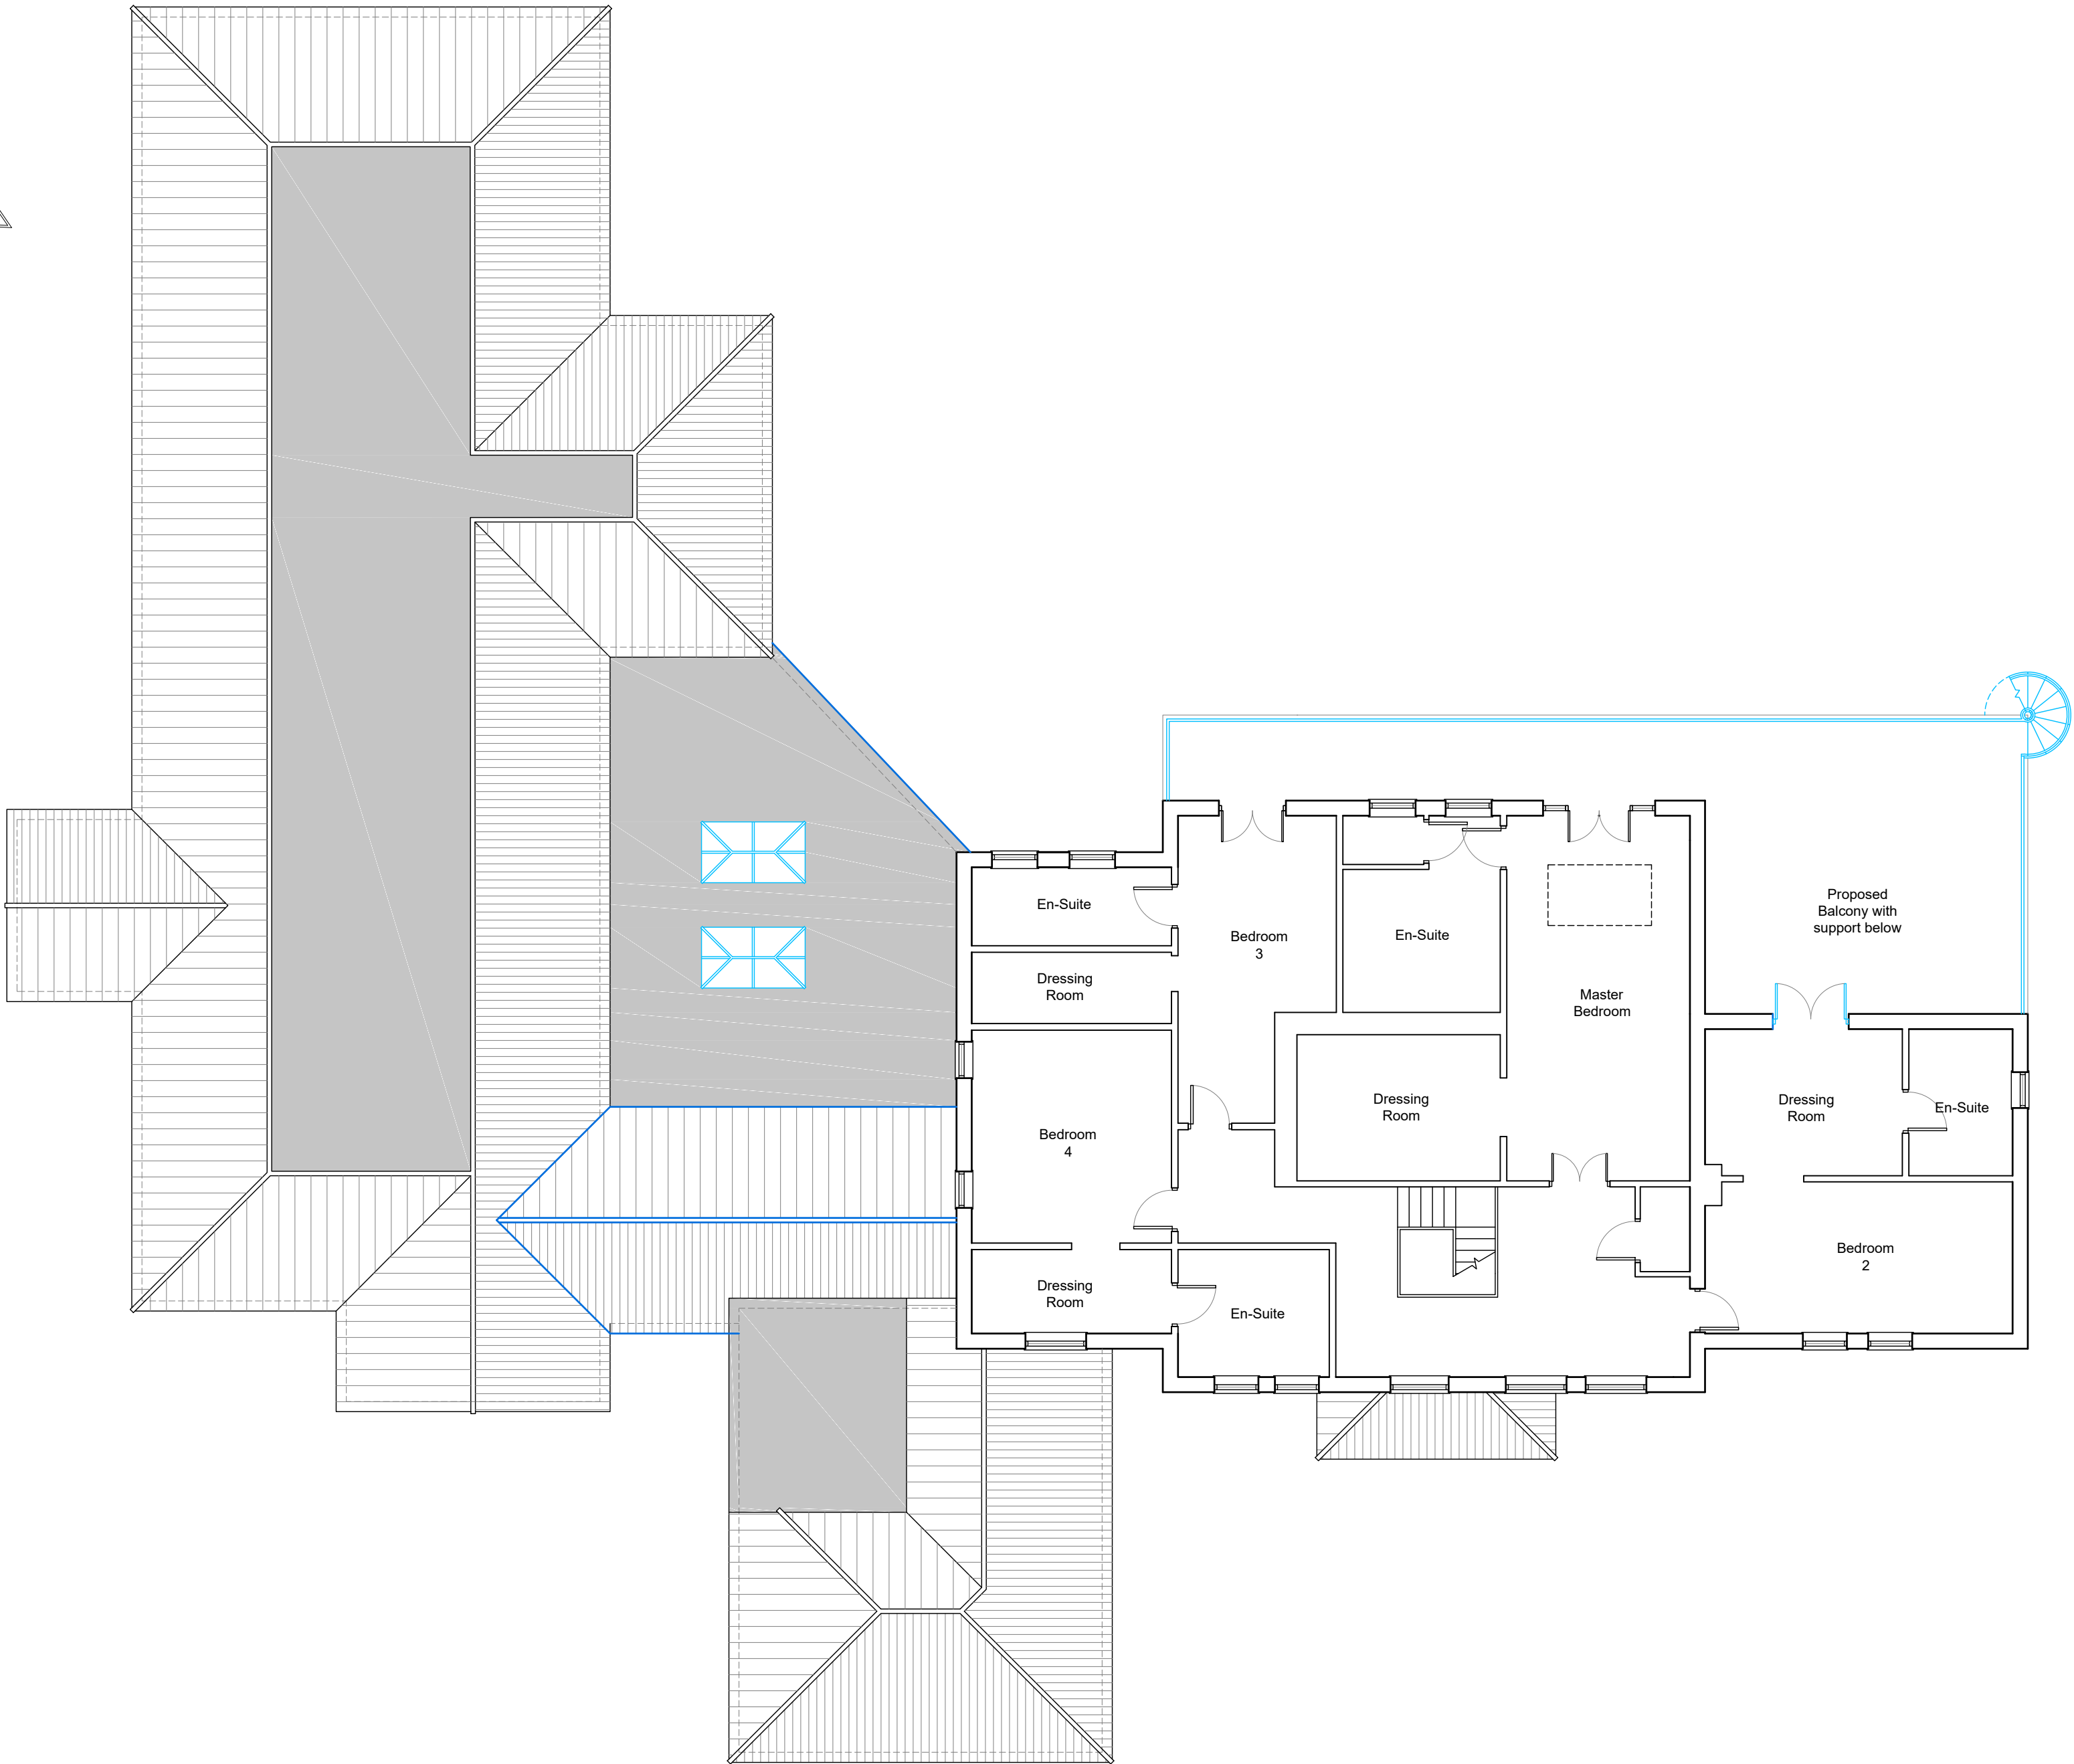

Proposed First Floor - 1:100

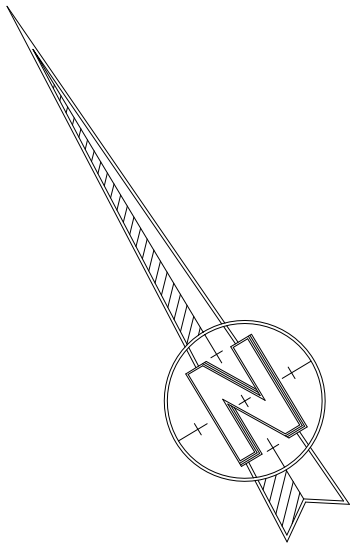

Rev	Revision	By	Date	
K NIGHT A ARCHITECTURAL D DESIGN K.A.D. Ltd. First Floor Unit 7 The Quarterdeck Port Solent PO6 4TP T: 01489 660194 E: admin@k-a-d.co.uk W: www.k-a-d.co.uk				
Client MR AND MRS M. TOTI				
Project ASHBERRY HOUSE WINCHESTER ROAD BOTLEY SO32 2BX				
Drawing PROPOSED FIRST FLOOR				
Scale 1:100@A2		Date SEP 2022		
Project no.	Sequential	Bldg/Floor	Detail	Rev
KAD	06	A	PP	.