
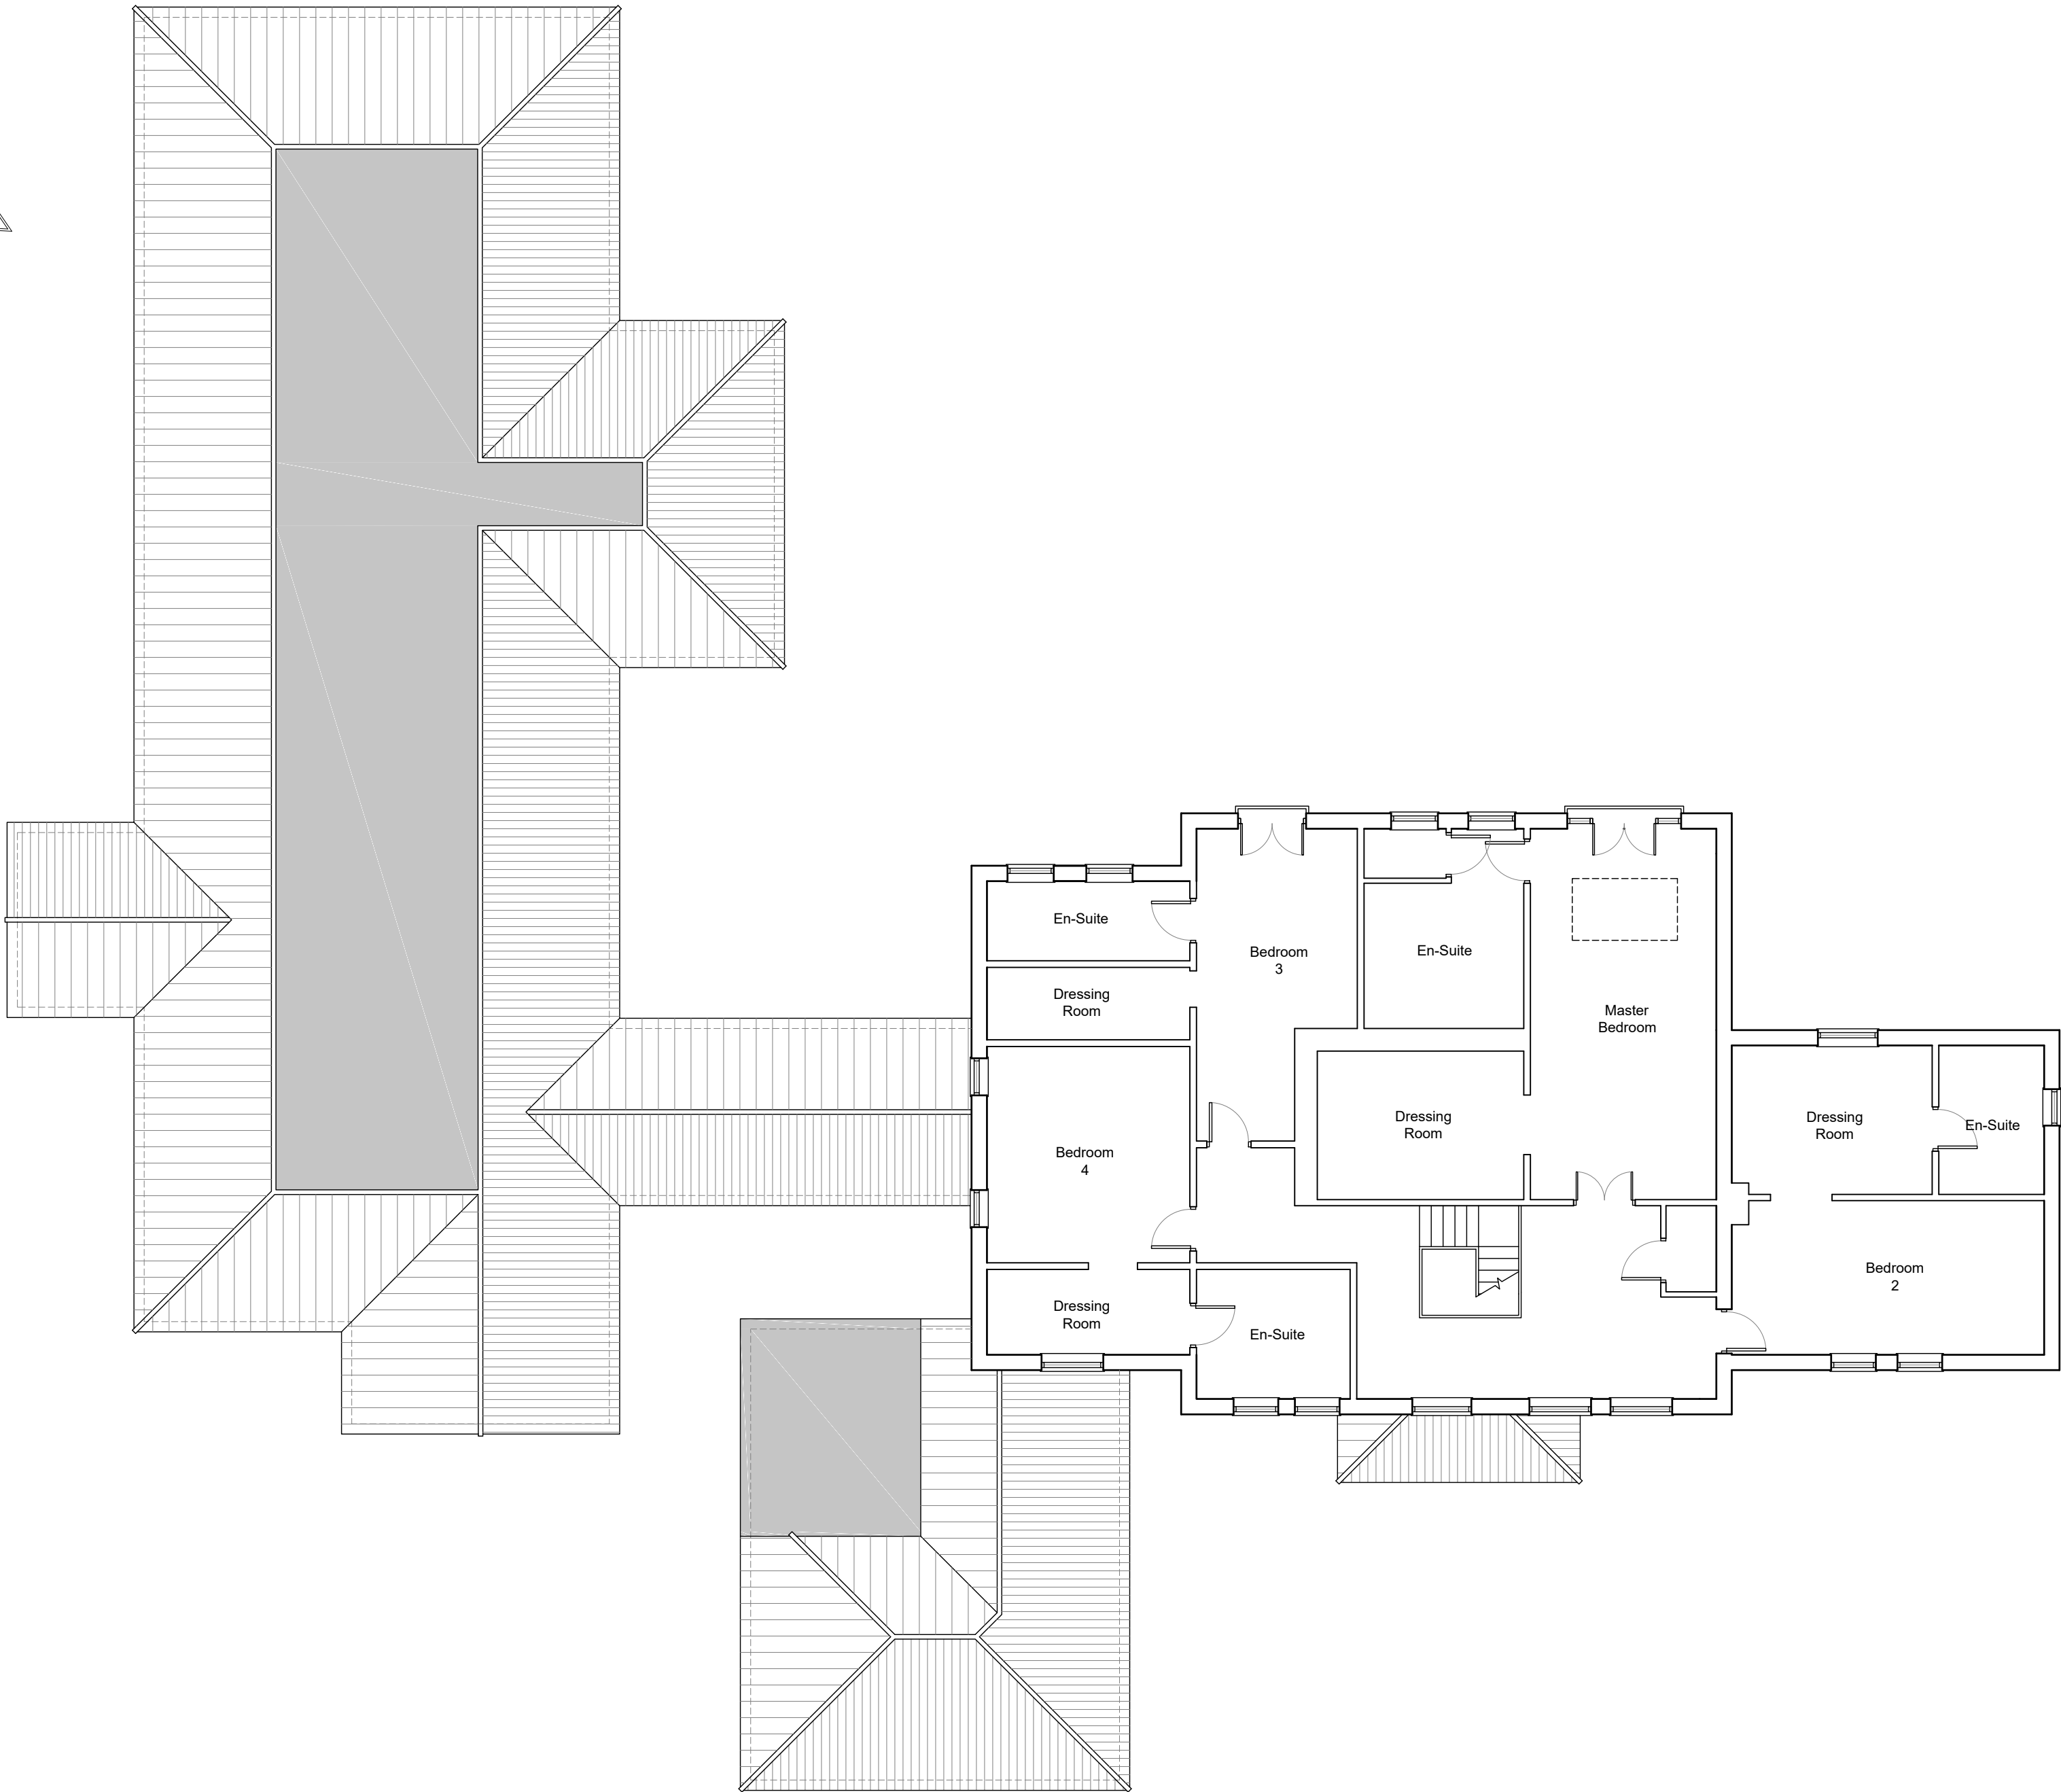


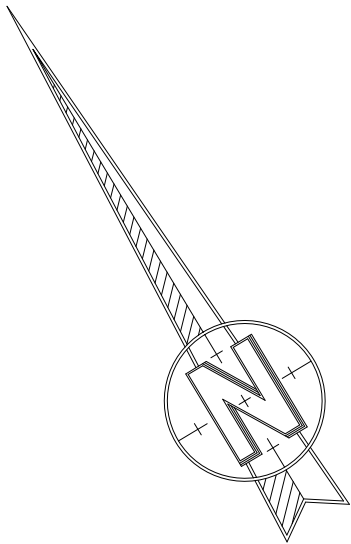

Rev	Revision	By	Date	
K^{NIGHT} AARCHITECTURAL DDESIGN K.A.D. Ltd. First Floor Unit 7 The Quarterdeck Port Solent PO6 4TP T: 01489 660194 E: admin@k-a-d.co.uk W: www.k-a-d.co.uk				
Client				
MR AND MRS M. TOTI				
Project				
ASHBERRY HOUSE WINCHESTER ROAD BOTLEY SO32 2BX				
Drawing				
EXISTING FIRST FLOOR				
Scale		Date		
1:100@A2		SEP 2022		
Project no.	Sequential	Bldg/Floor	Detail	Rev
KAD	02	A	EX	.