



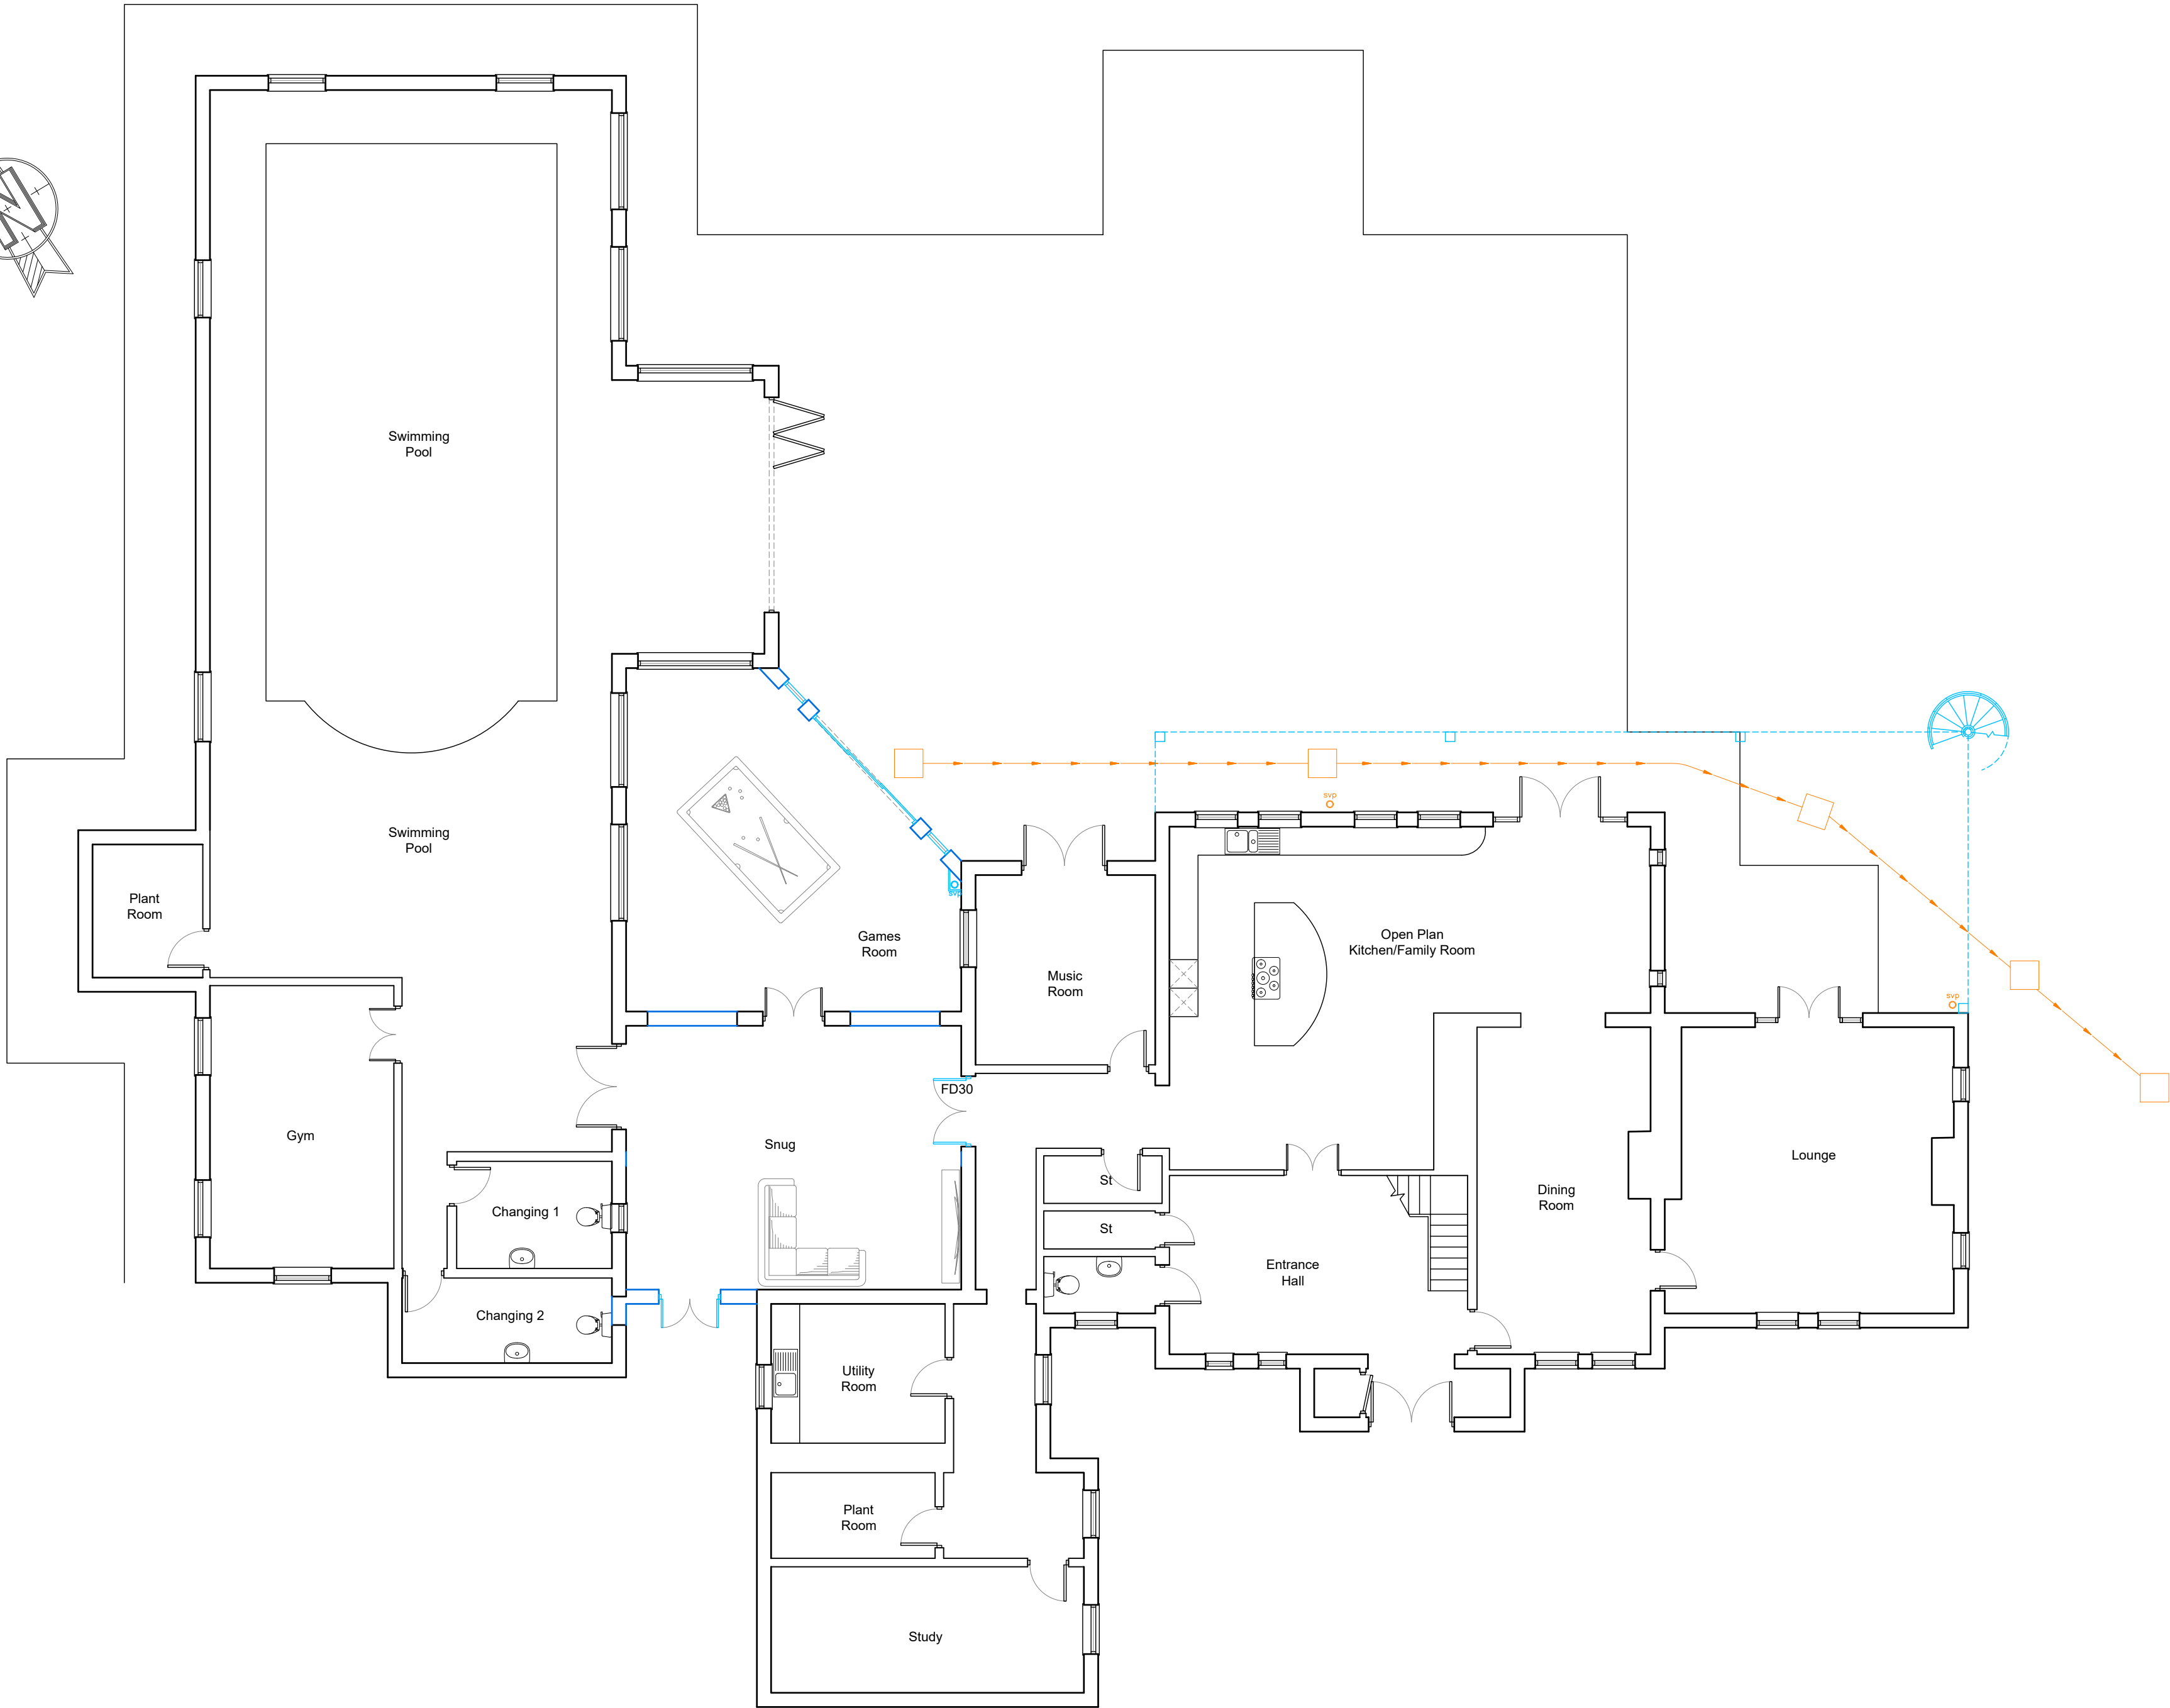

Proposed Ground Floor - 1:100

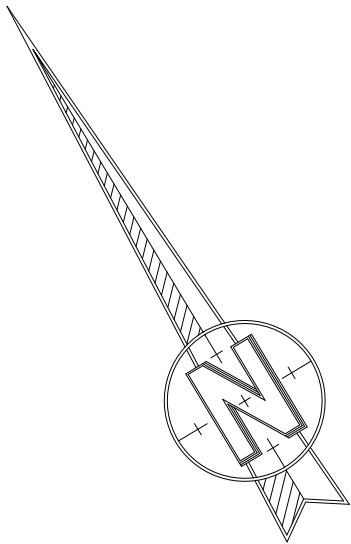

|   |            |                         |        |     |
|---|------------|-------------------------|--------|-----|
| Rev   | Revision   | By                      | Date   |     |
| <b>K</b> NIGHT<br><b>A</b> ARCHITECTURAL<br><b>D</b> DESIGN   |            |                         |        |     |
| <small>K.A.D. Ltd.<br/>First Floor Unit 7<br/>The Quarterdeck<br/>Port Solent<br/>PO6 4TP<br/>T: 01489 660194<br/>E: admin@k-a-d.co.uk<br/>W: www.k-a-d.co.uk</small> |            |                         |        |     |
| Client<br><b>MR AND MRS M. TOTI</b>   |            |                         |        |     |
| Project<br><b>ASHBERRY HOUSE<br/>WINCHESTER ROAD<br/>BOTLEY<br/>SO32 2BX</b>                                                                                          |            |                         |        |     |
| Drawing<br><b>PROPOSED GROUND FLOOR</b>   |            |                         |        |     |
| Scale<br><b>1:100@A2</b>   |            | Date<br><b>SEP 2022</b> |        |     |
| Project no.   | Sequential | Bldg/Floor              | Detail | Rev |
| KAD   | 05         | A                       | PP     | .   |