
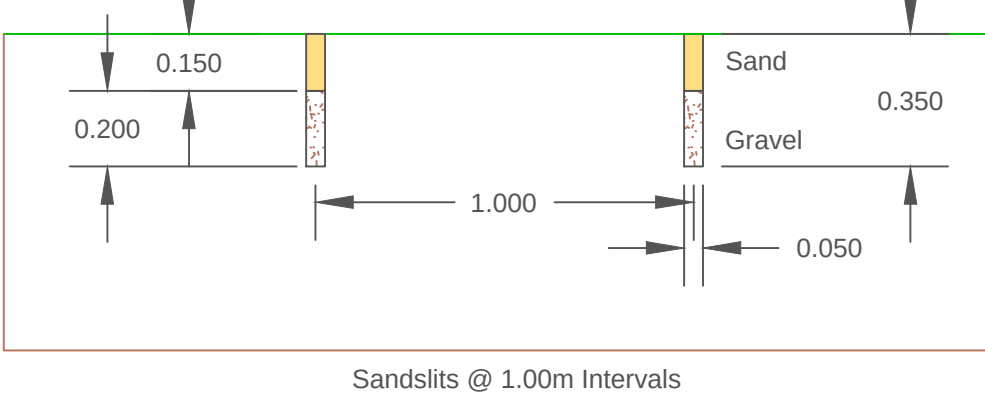
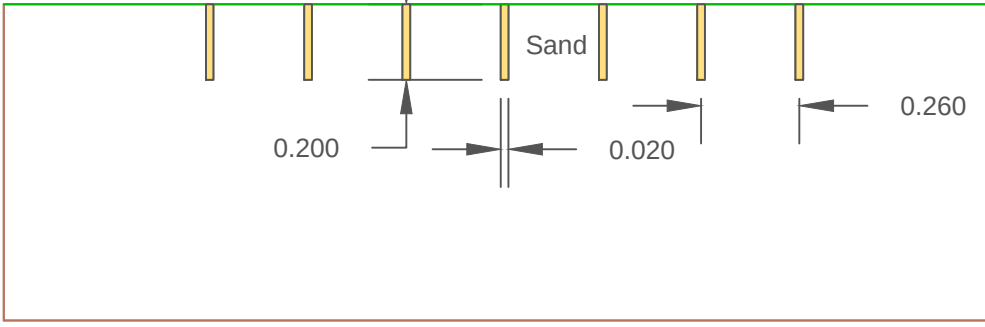
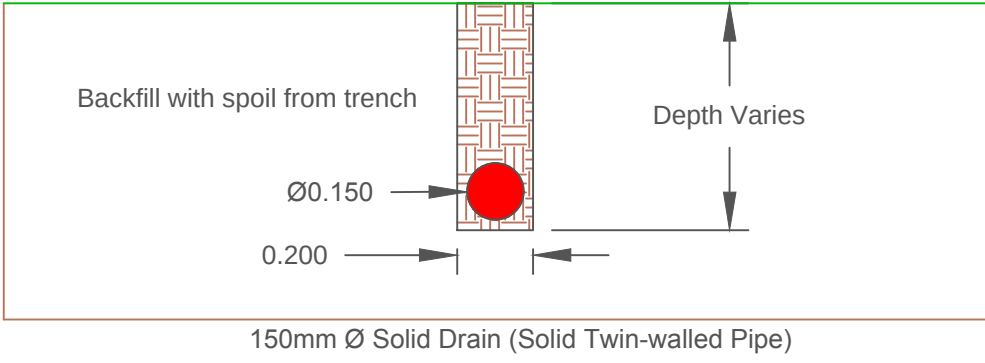
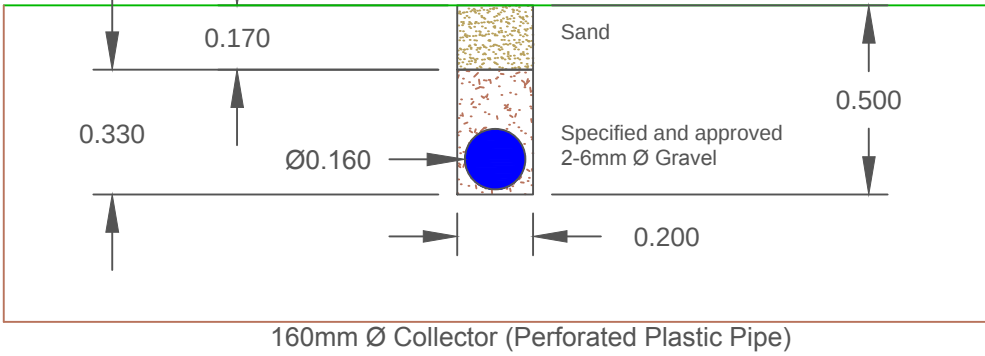
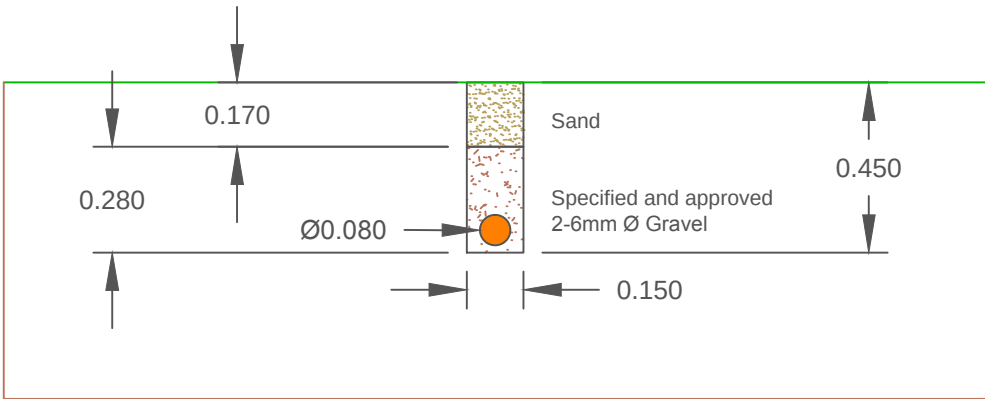


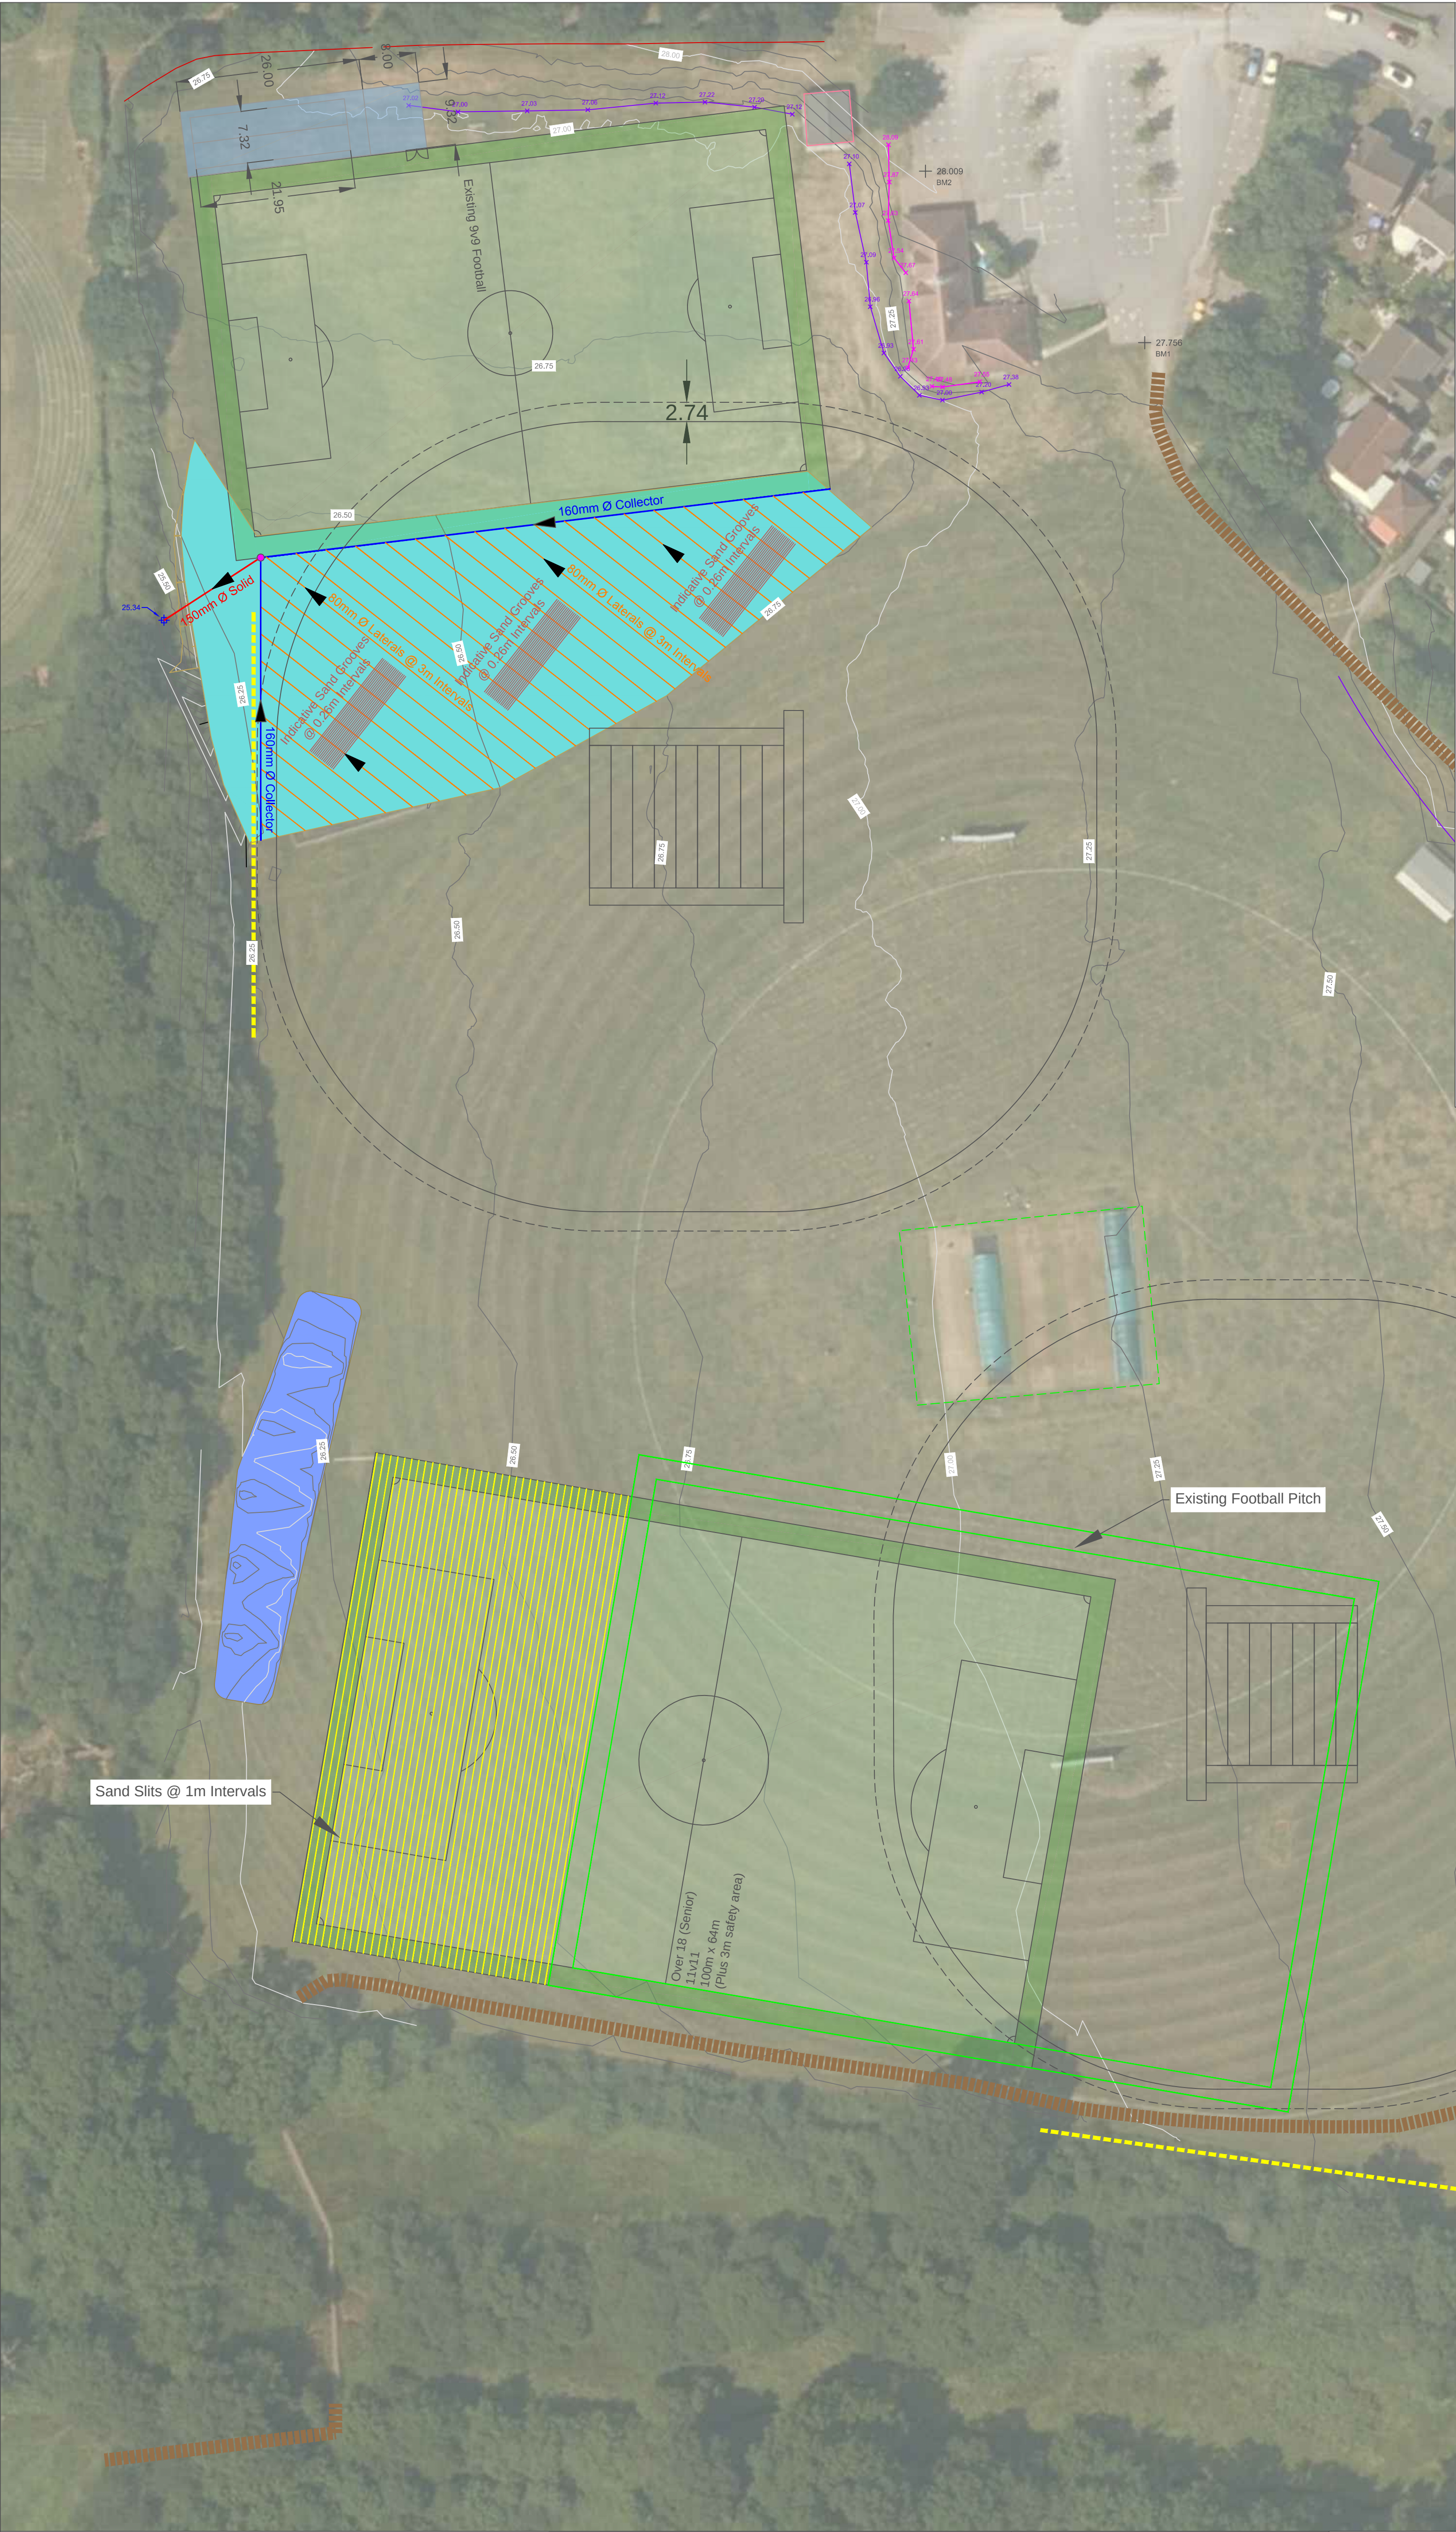

LEGEND

- Major Contours - 1m Intervals
- Minor Contours - 25cm Intervals
- Top Bank Level
- Bottom Bank Level
- Top of Bank
- Bottom of Bank
- Existing Cricket Pitch
- Existing Football Pitch

Proposed Features

- Ballstop Netting (Height tbc)
- 1.8m Wide Footpath
- Indicative Football Pitch
- Wetland Area (602m²)

Proposed Drainage

- 80mm Laterals @ 3m Intervals
- 160mm Collector
- 150mm Solid Main
- Indicative Sand Grooves @ 0.26m Intervals
- Sand Slits @ 1m Intervals
- Inspection Chamber

Revisions					
Rev	Date	Description	Drawn By	Checked By	
1.					



TGMS, 4 Doolittle Mill,
Froggall Road, Amptill,
Bedfordshire, MK45 2ND
Tel: 01525 307060
Web: www.tgms.co.uk
Email: enquiries@tgms.co.uk

Notes:

Drawing Title
Drainage Design

Project : Lapstone Playing Fields			
Client : Eastleigh Borough Council			
Consultant : Matt Young			
Date : 25/10/2022	Drawing Status : Design		
Scale : 1:500	Paper Size : A1		
Drawn by : OM	Checked by : MY	Approved by : MY	
Drawing Number TGMS1111.9-3			Revision 0

Data copyright © PSD (NW) Ltd