


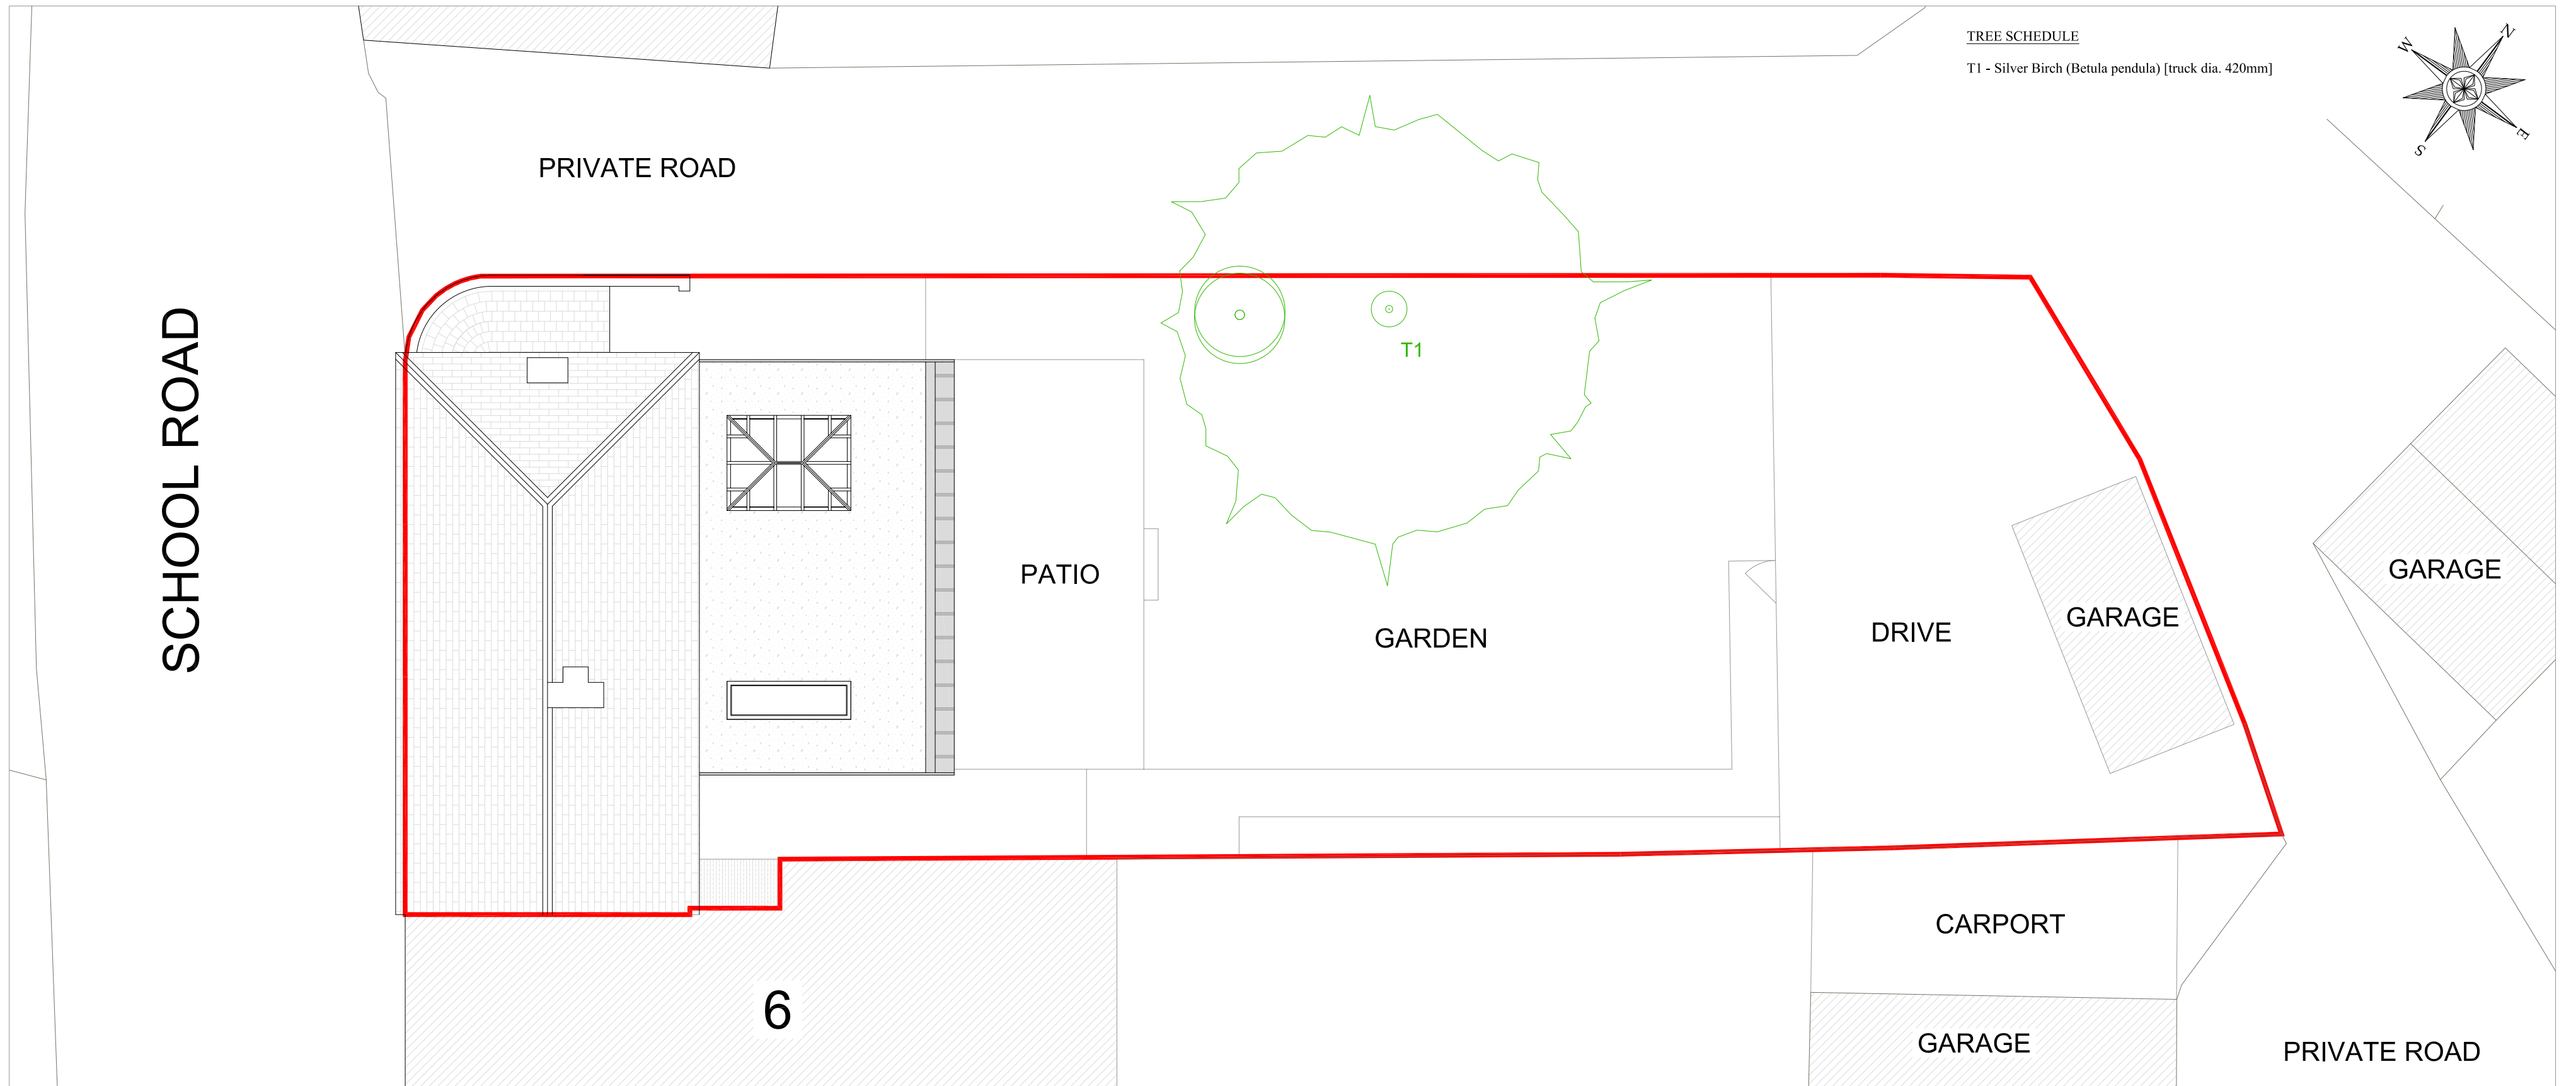


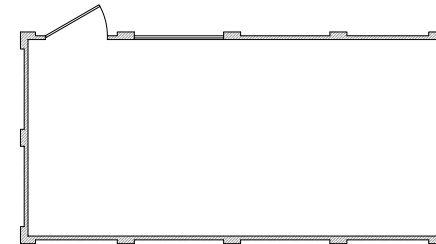


TREE SCHEDULE
T1 - Silver Birch (Betula pendula) [truck dia. 420mm]

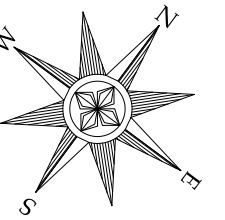


GARAGE FLOOR PLAN

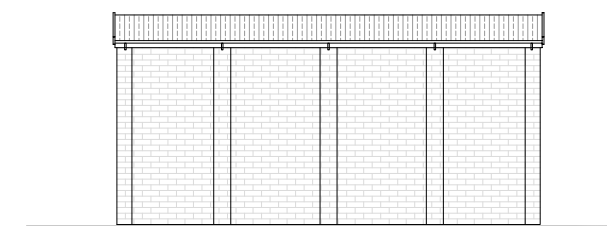


SIDE (NORTH) ELEVATION

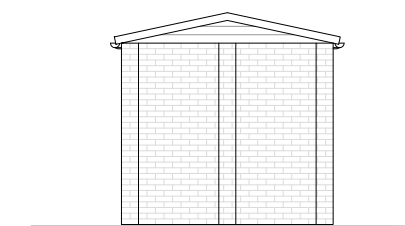


REAR (EAST) ELEVATION

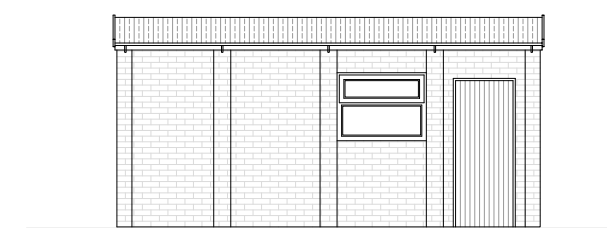

SIDE (SOUTH) ELEVATION

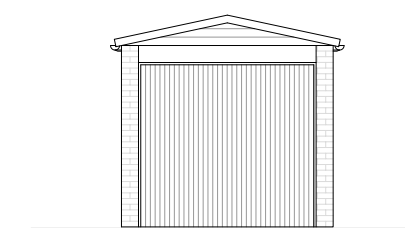


FRONT (WEST) ELEVATION

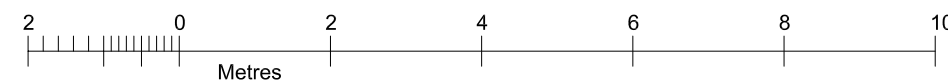

PROPOSED DEMOLITION OF SINGLE GARAGE
AND THE CONSTRUCTION OF A GARDEN
BUILDING WITH TWO-BAY CARPORT

Existing Plans & Elevations

THIS DRAWING IS THE COPYRIGHT OF WHOLE CONCEPTS ©

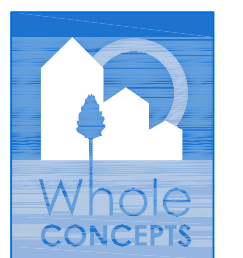

1 Wordsworth Road
Southampton, SO15 5LX
Tel: 07803 079640

Project Name and Address
**5 Greyladyes
School Road
Bursledon
SOUTHAMPTON
SO31 8BX**

Project **Rev.1**
Date **10.11.22**
Scale **1:100@A2**

Sheet **1**