


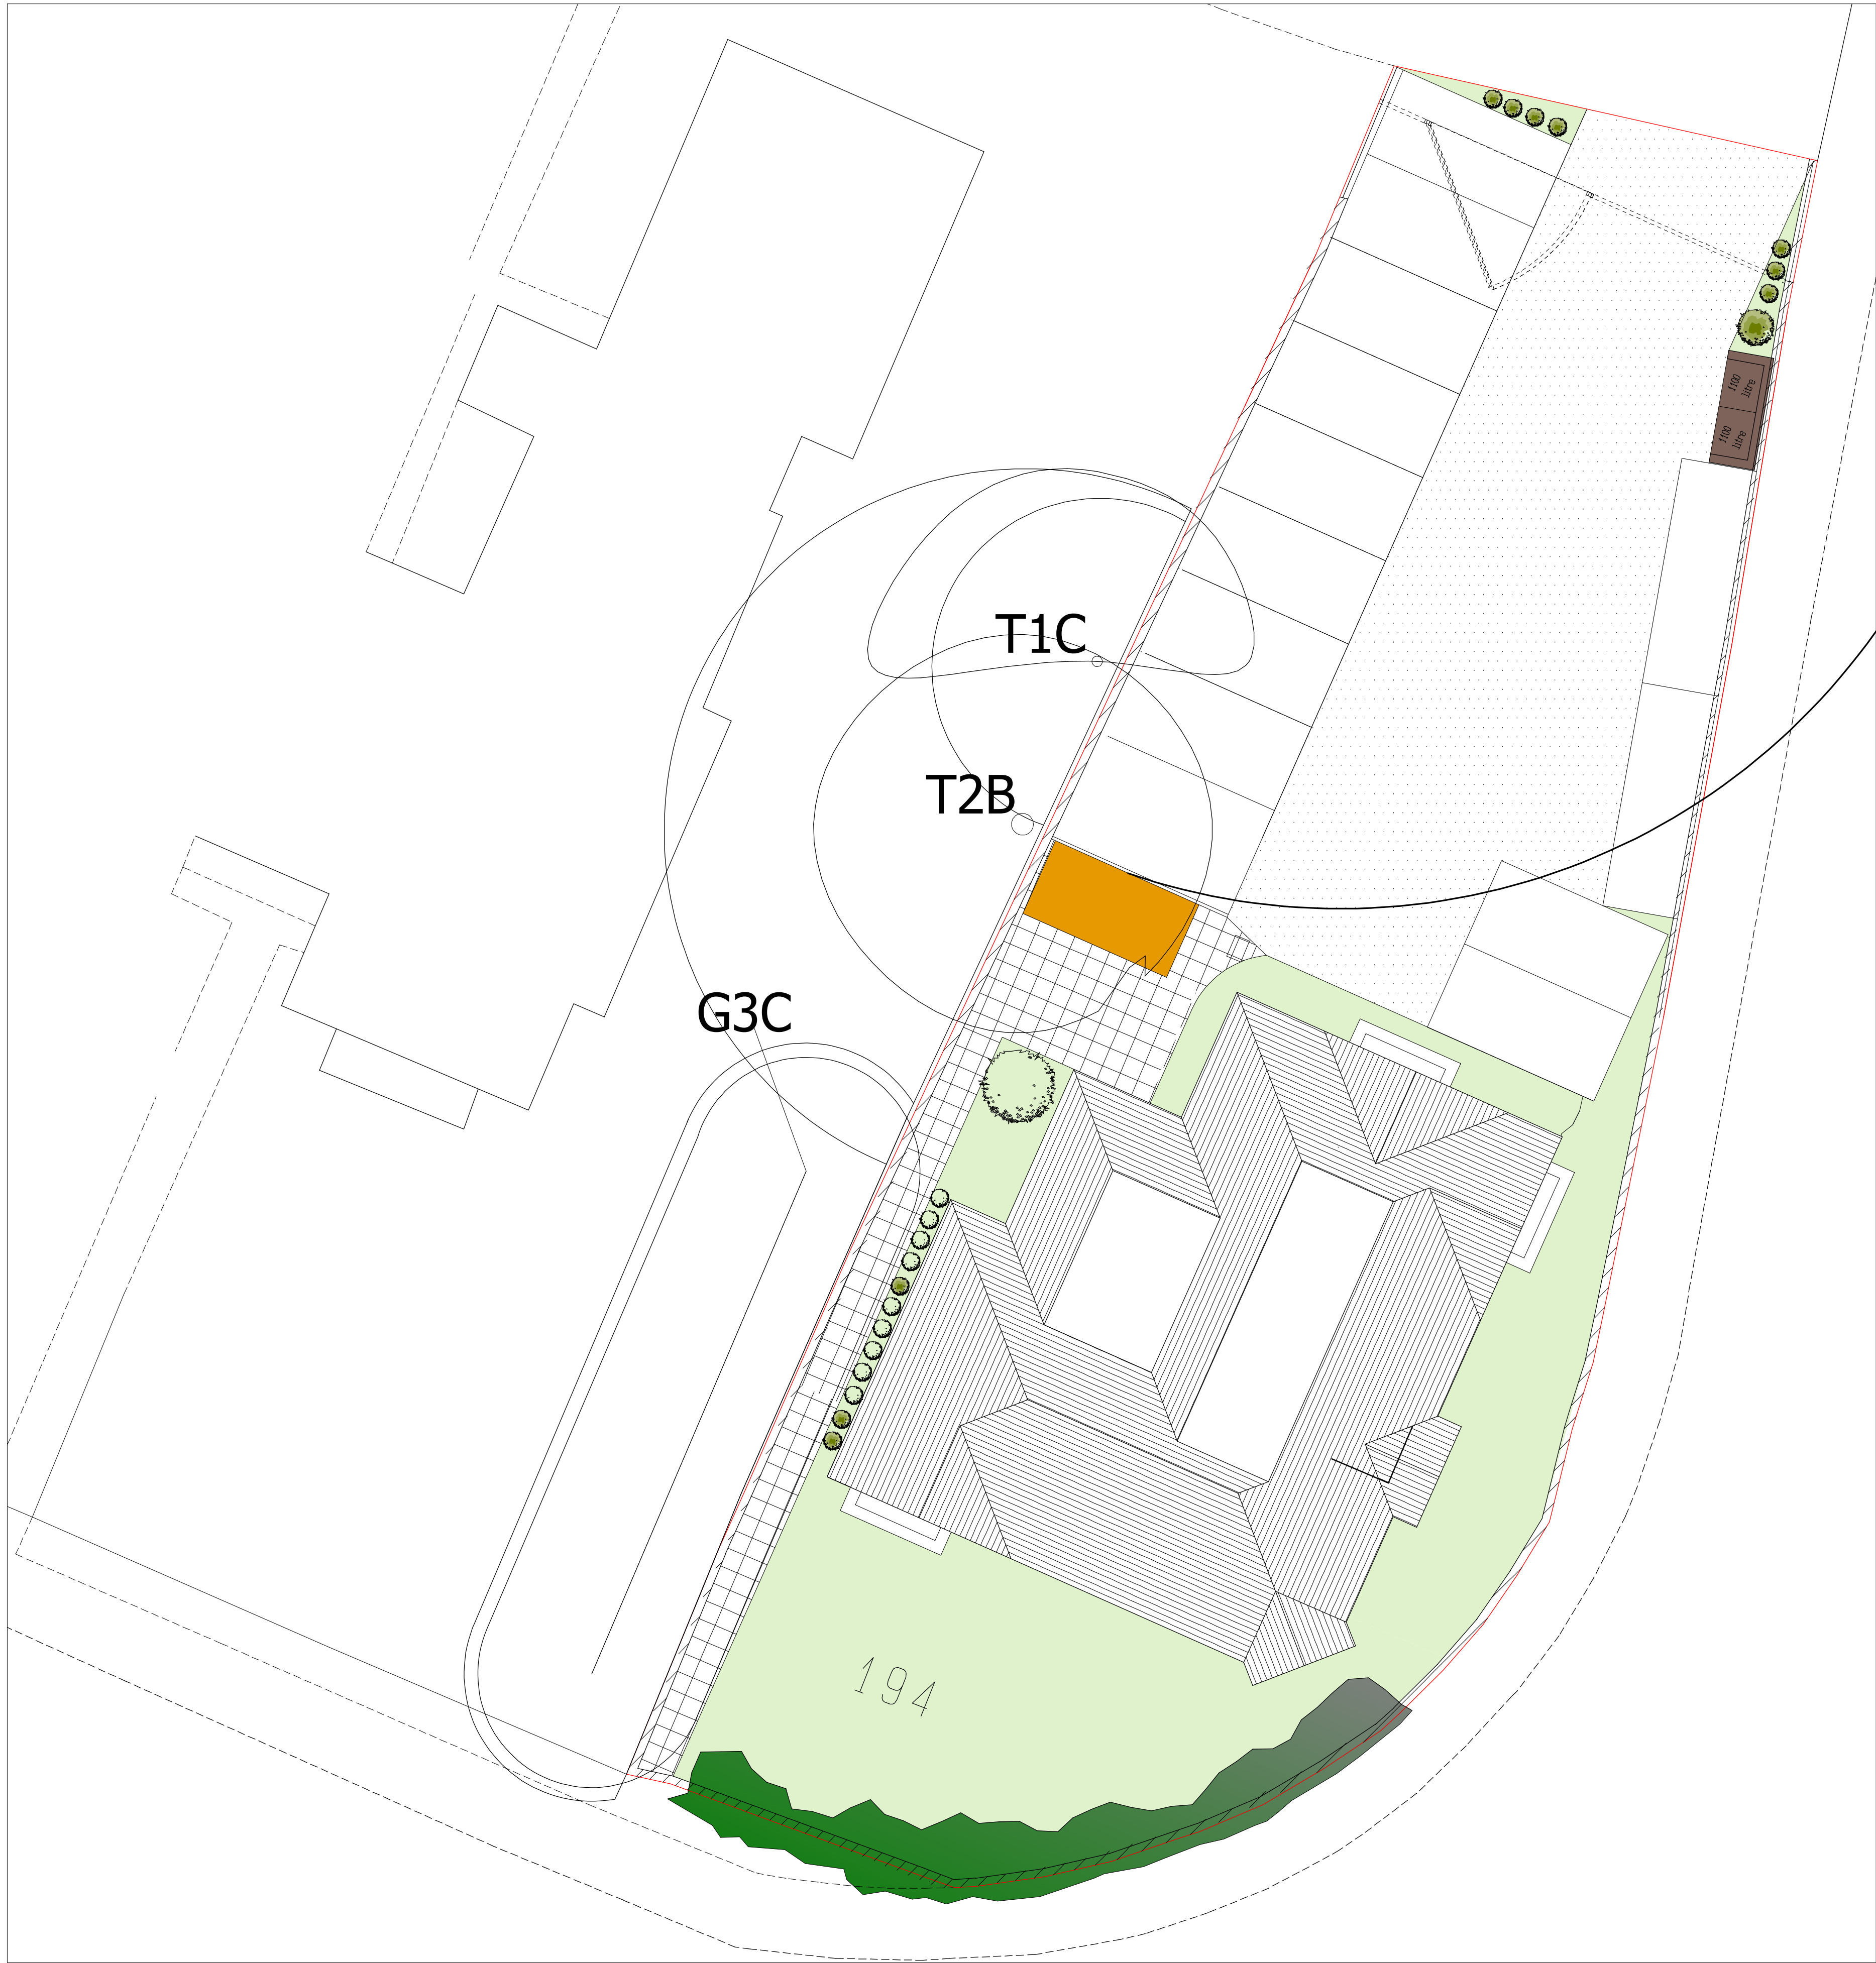
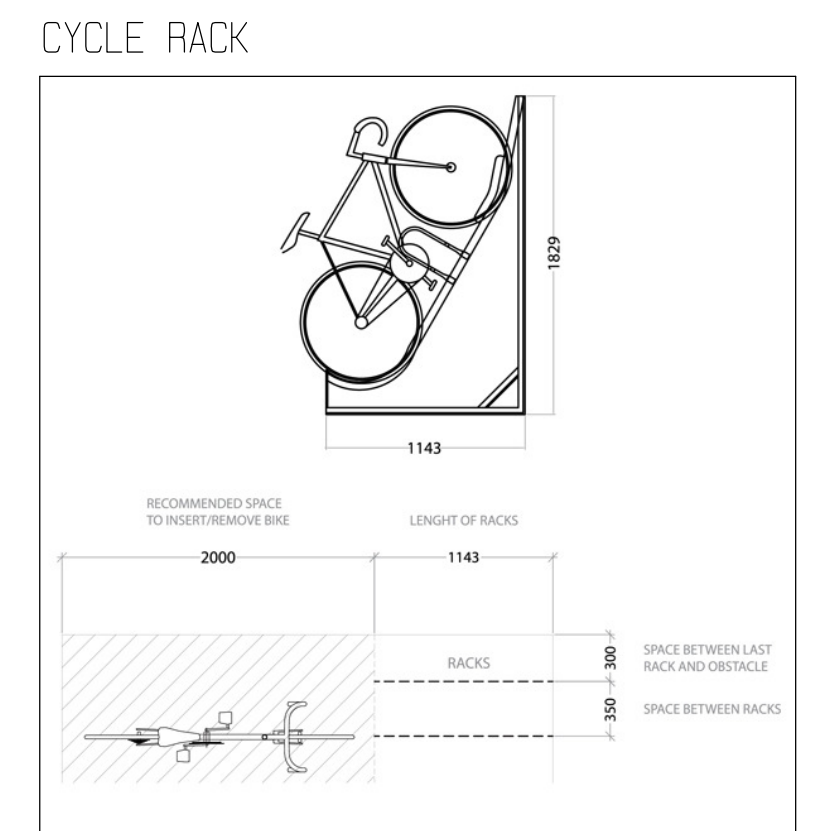


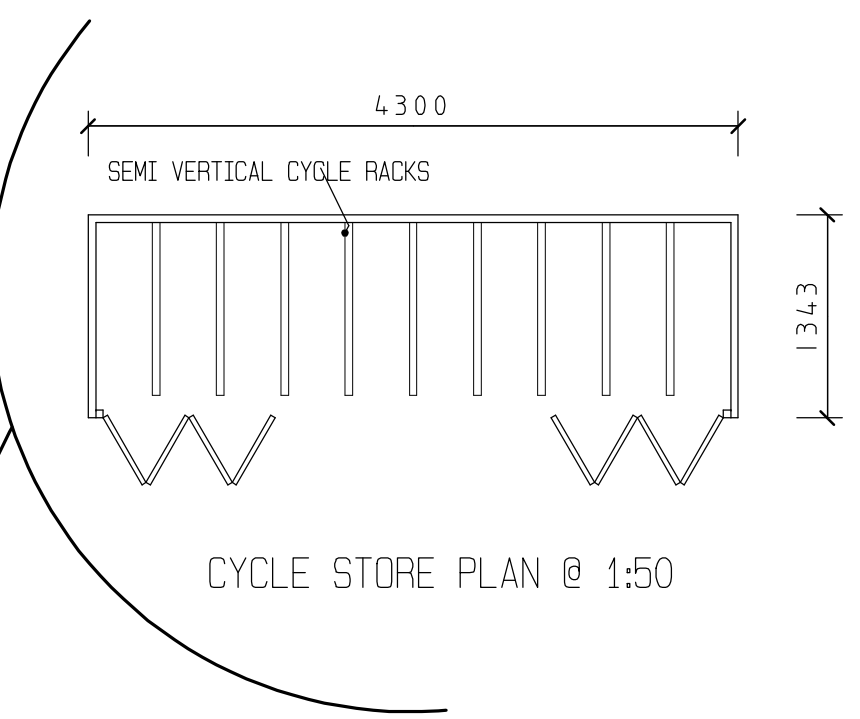

THE CYCLE STORE IS A STURDY STRUCTURE, WITH GALVANISED STEEL FRAME AND ROOFING AND CLAD IN CLEAR SEALED PINE

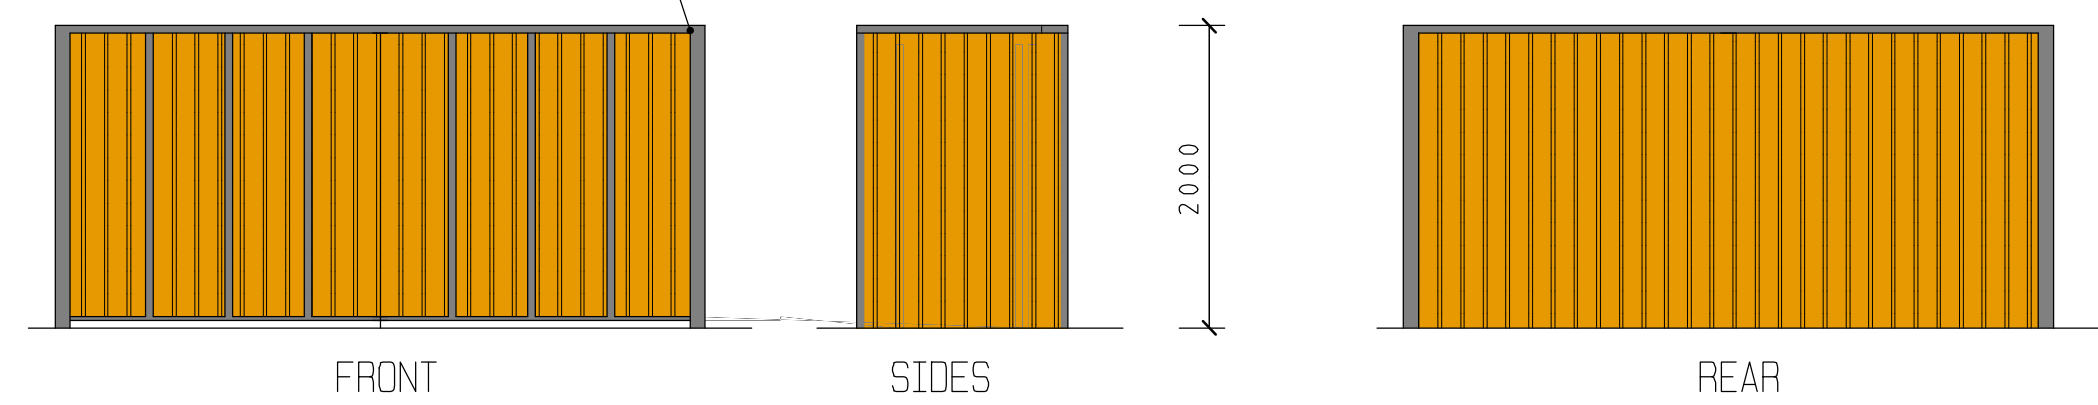

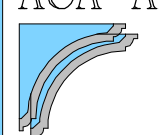

ACA ARCHITECTURAL DESIGN LTD
9 WOODSIDE AVENUE
EASTLEIGH
SO50 9ES
Tel: 07817616023 or Email: acaadesign@gmail.com


Client
KKDC

Project Title
192-194 Leigh Road,
Eastleigh, SO50 9DX

Drawing Title
CYCLE STORE

Scale
1:50 & 100 On A1 Paper

Drawn By
AC

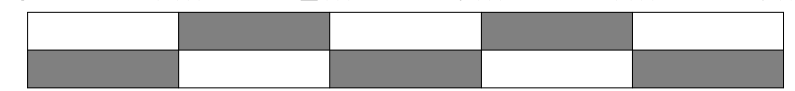

0 1m 2m 3m 4m 5m

© This drawing is the copyright of ACA Design Limited. It may not be copied, altered or reproduced without their written authority.
IF IN DOUBT ASK !!

Drawing No.
2022/01

Rev.