

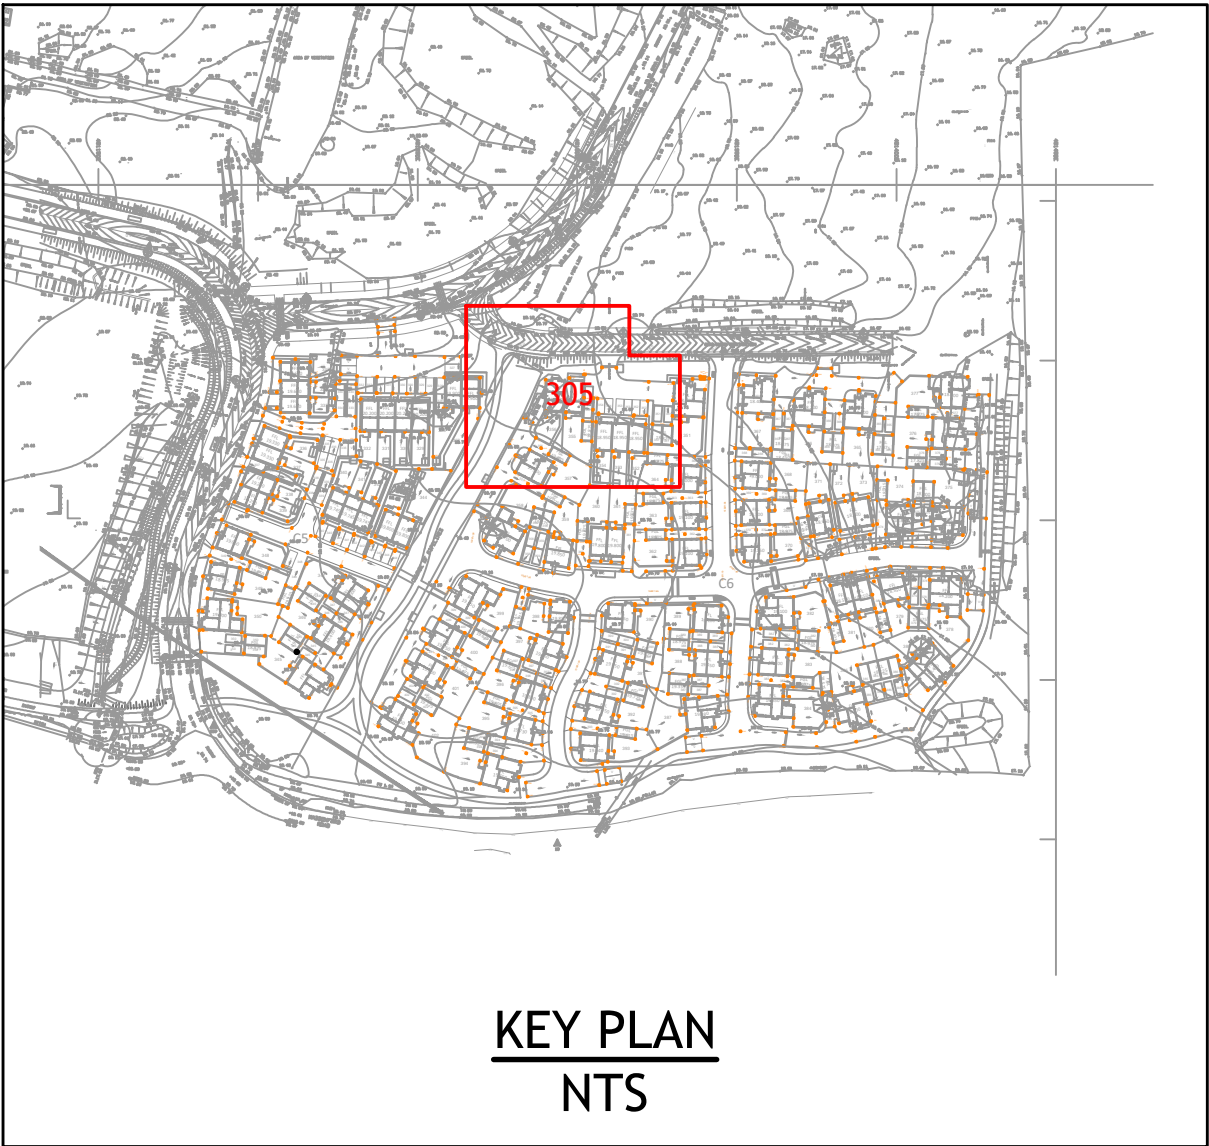


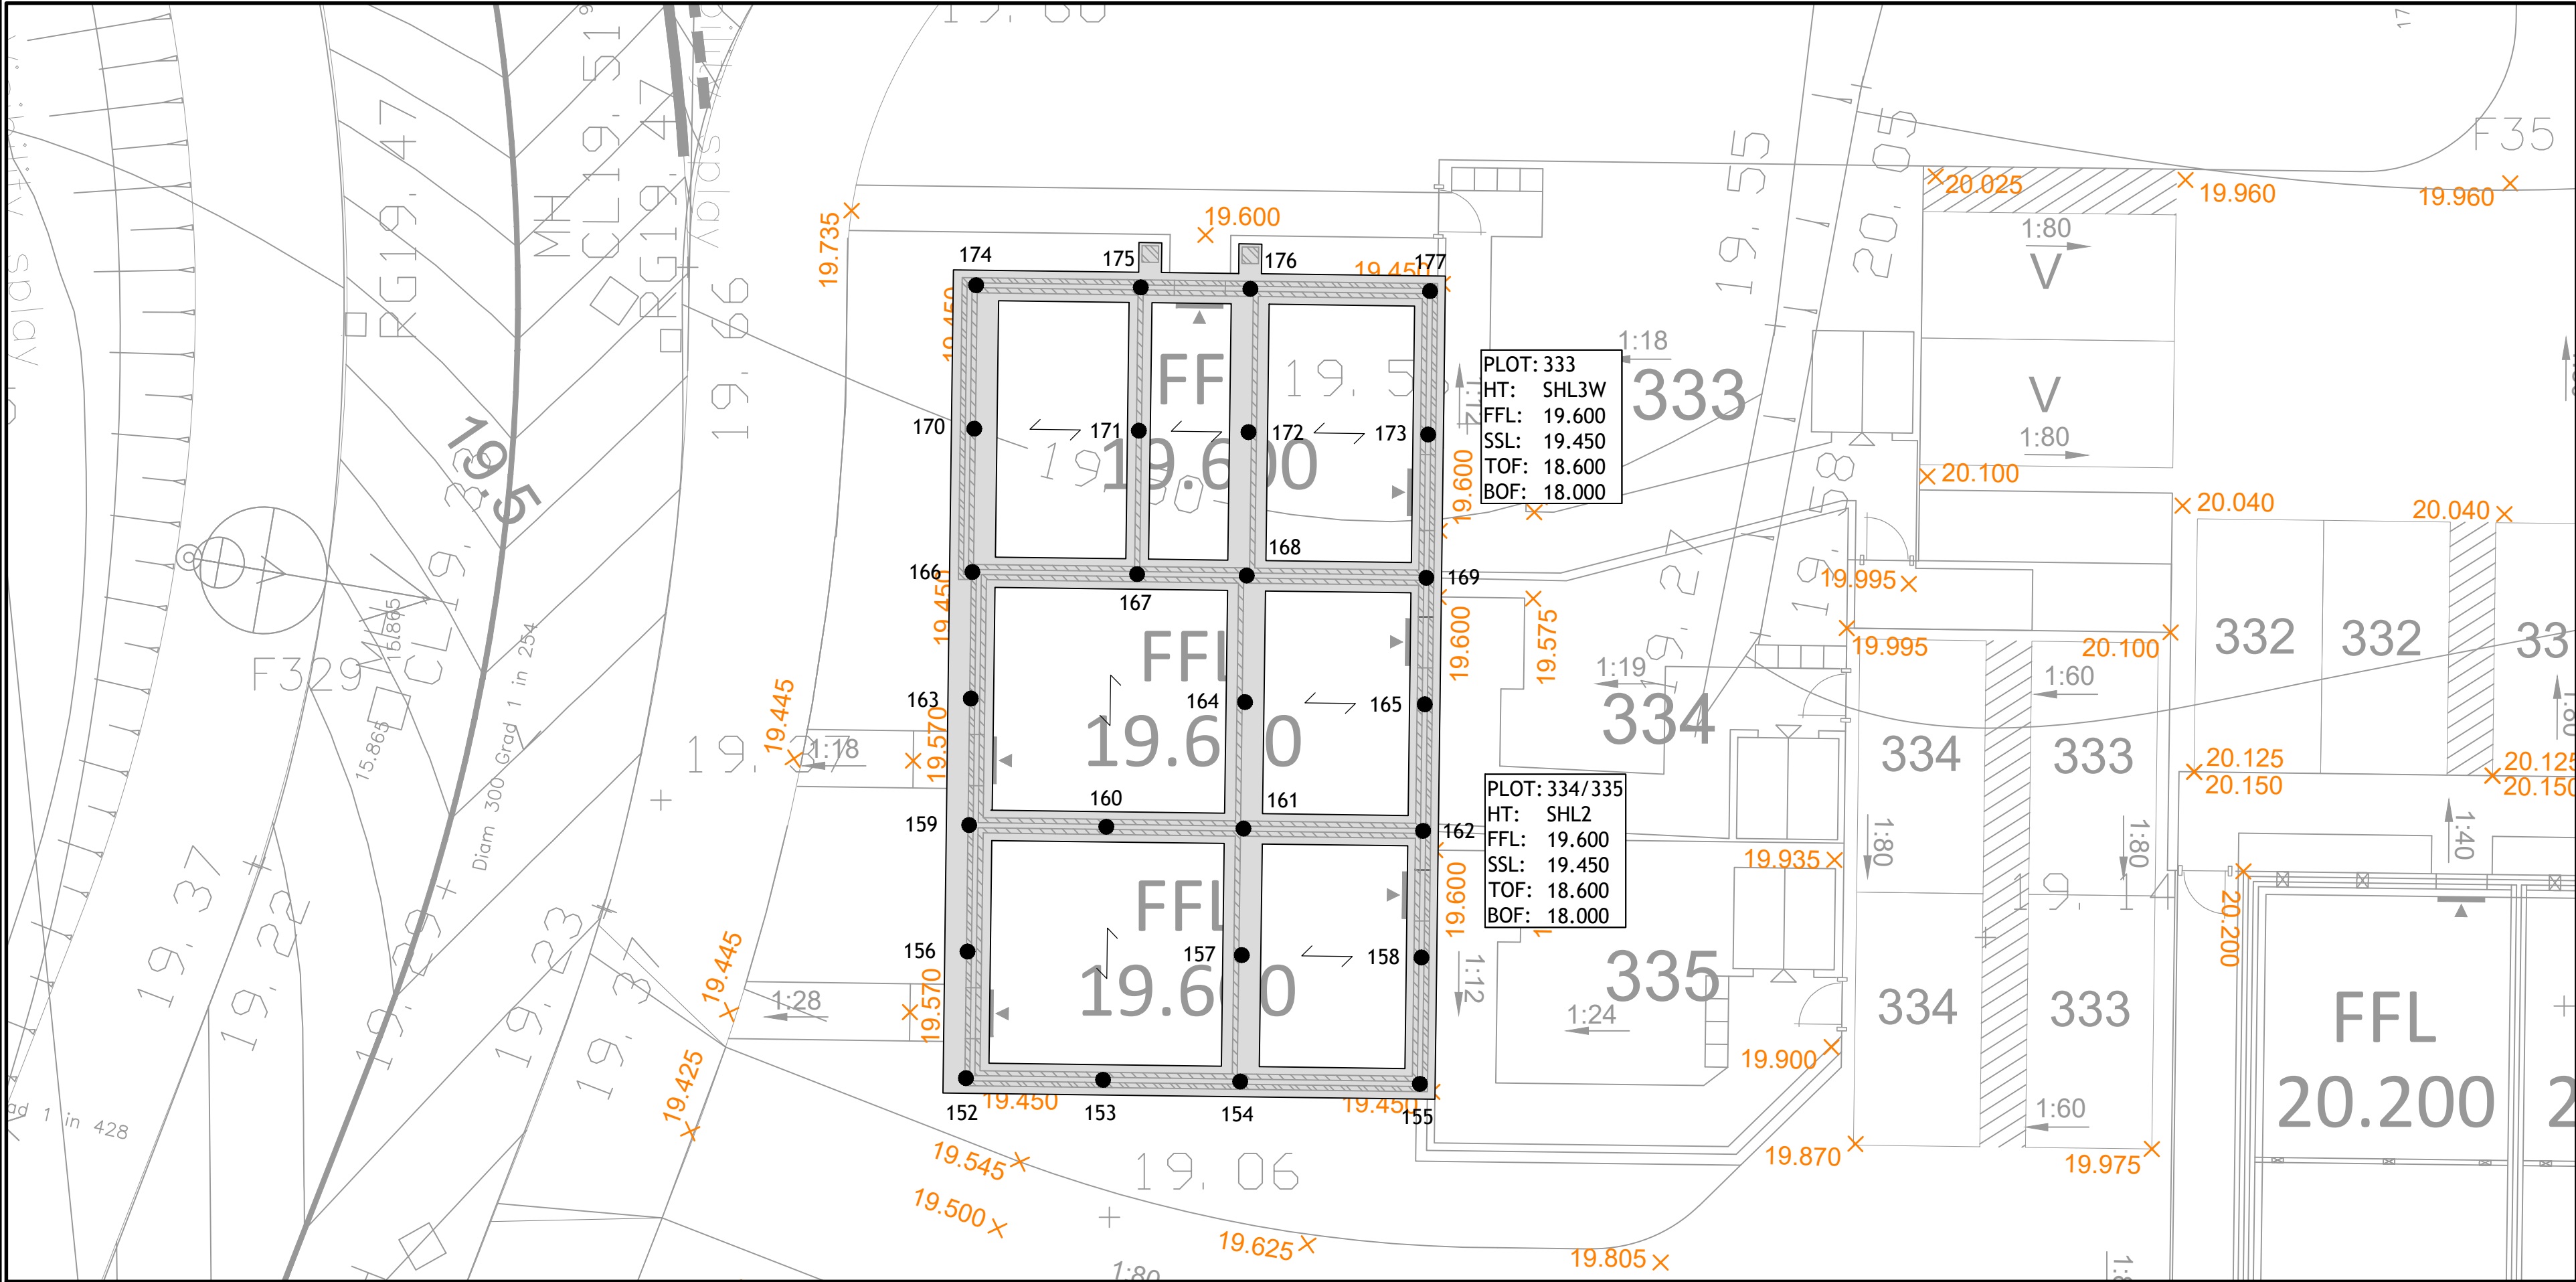

GENERAL NOTES

- THIS DRAWING IS TO BE READ TOGETHER WITH ALL OTHER RELEVANT DRAWINGS AND SPECIFICATION
- DO NOT SCALE THIS DRAWING. USE FIGURED DIMENSIONS ONLY. IF IN DOUBT ASK.
- FOR TYPICAL DETAILS REFER TO DRAWINGS 070009-159 - 070009-167.
- FOR TENDER PURPOSES FOUNDATIONS WIDTHS ARE; 450mm EXT, 450mm INT & 600mm PARTY UNLESS DIMENSIONED OTHERWISE.
- a) FOUNDATIONS WILL BE MINIMUM 400mm THICK. IF NOTED OTHERWISE, CONFIRM BEFORE CONSTRUCTION.
b) TOP OF FOUNDATION STATED IS A MAXIMUM, ACTUAL VALUE MAY VARY DUE TO SITE LEVELS.
c) TOP OF FOUNDATION TO BE LOWER THAN 200mm BELOW EXISTING GROUND LEVEL, WHERE NECESSARY STEP TO ACCOMMODATE EGL IN ACCORDANCE WITH BUILDING REGS PART A.
- ABBREVIATIONS
FFL - FINISHED FLOOR LEVEL SSL - STRUCTURAL SLAB LEVEL
TOF - TOP OF FOUNDATION BOF - BOTTOM OF FOUNDATION
UNO - UNLESS OTHERWISE NOTED TBC - TO BE CONFIRMED
- ENSURE THE FOUNDATION BASE IS FOUNDED ON COMPETENT BEARING STRATA. FOR SITE SPECIFIC GROUND BEARING CAPACITIES, REFER TO SITE INVESTIGATION. REMOVE ANY HARD / SOFT SPOTS ENCOUNTERED AND REPLACE WITH A TYPE 1 WELL COMPACTED GRANULAR MATERIAL.

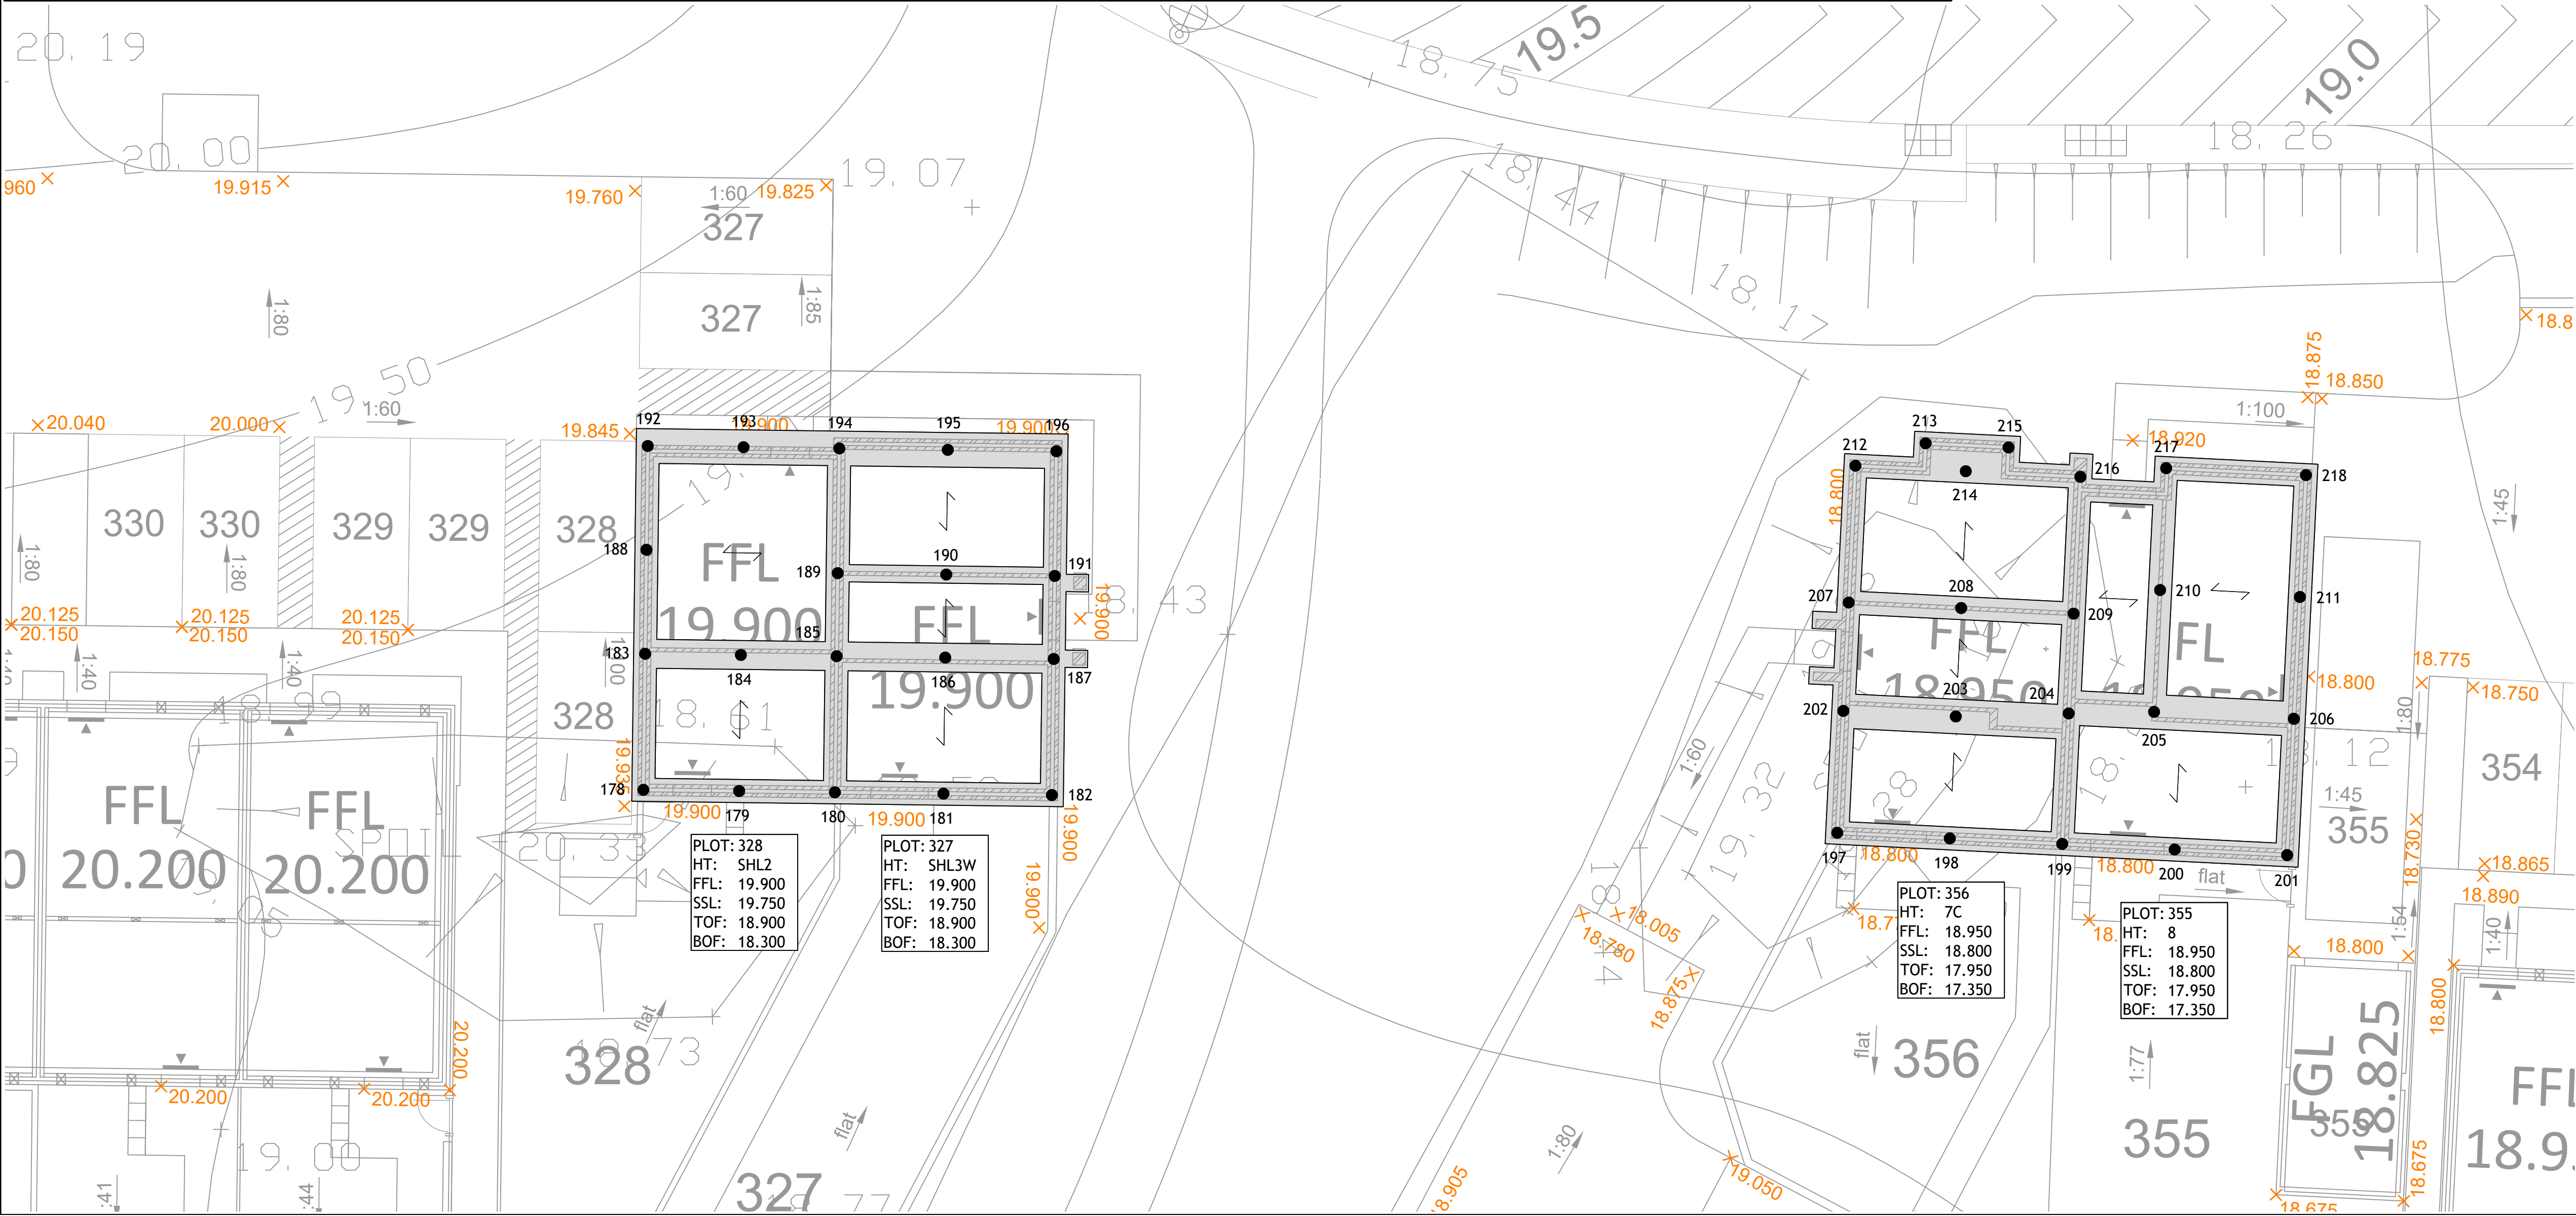

Rev	Date	By	Chkd	Description
CO	25/01/19	CO	CW	FIRST ISSUE

Status: **FOR CONSTRUCTION**

Client: **BOVIS HOMES**

Project: **BOORLEY GREEN C5 & C6 WINCHESTER ROAD HAMPSHIRE**

Drawing: **PILE SETTING OUT SHEET 1 OF 1**

MORGAN STRUCTURAL LIMITED
CASWELL PARK-Caswell lane-Clapton-in-Gordano-Bristol-BS20 7RT
T: 01275 217171
E: Enquiries@MorganStructural.co.uk
W: www.MorganStructural.co.uk
Morgan Structural Limited - Registered office -
CASWELL PARK-Caswell lane-Clapton-in-Gordano-Bristol-BS20 7RT
Company Registered in England and Wales No. 8146644
Scale: 1:100@A1 Date: 07/18 CAD: CO CAD Chk: RH Sign off: MH

Drg no. **070009-305** Rev. **C0**