

Fair Oak Cricket Club - 40x16ft Cricket scorebox and storage cabin

DRAWING APPROVAL:


CUSTOMER DRAWING APPROVAL IS REQUIRED
PRIOR TO MANUFACTURING AND ORDERING OF
MATERIAL. PLEASE RETURN A SIGNED
SCANNED COPY TO conversions@pentalver.co.uk

BUILD WILL NOT BE SCHEDULED UNTIL A
SIGNED APPROVAL DRAWING IS RECEIVED.

Sign:

Print:

Date:

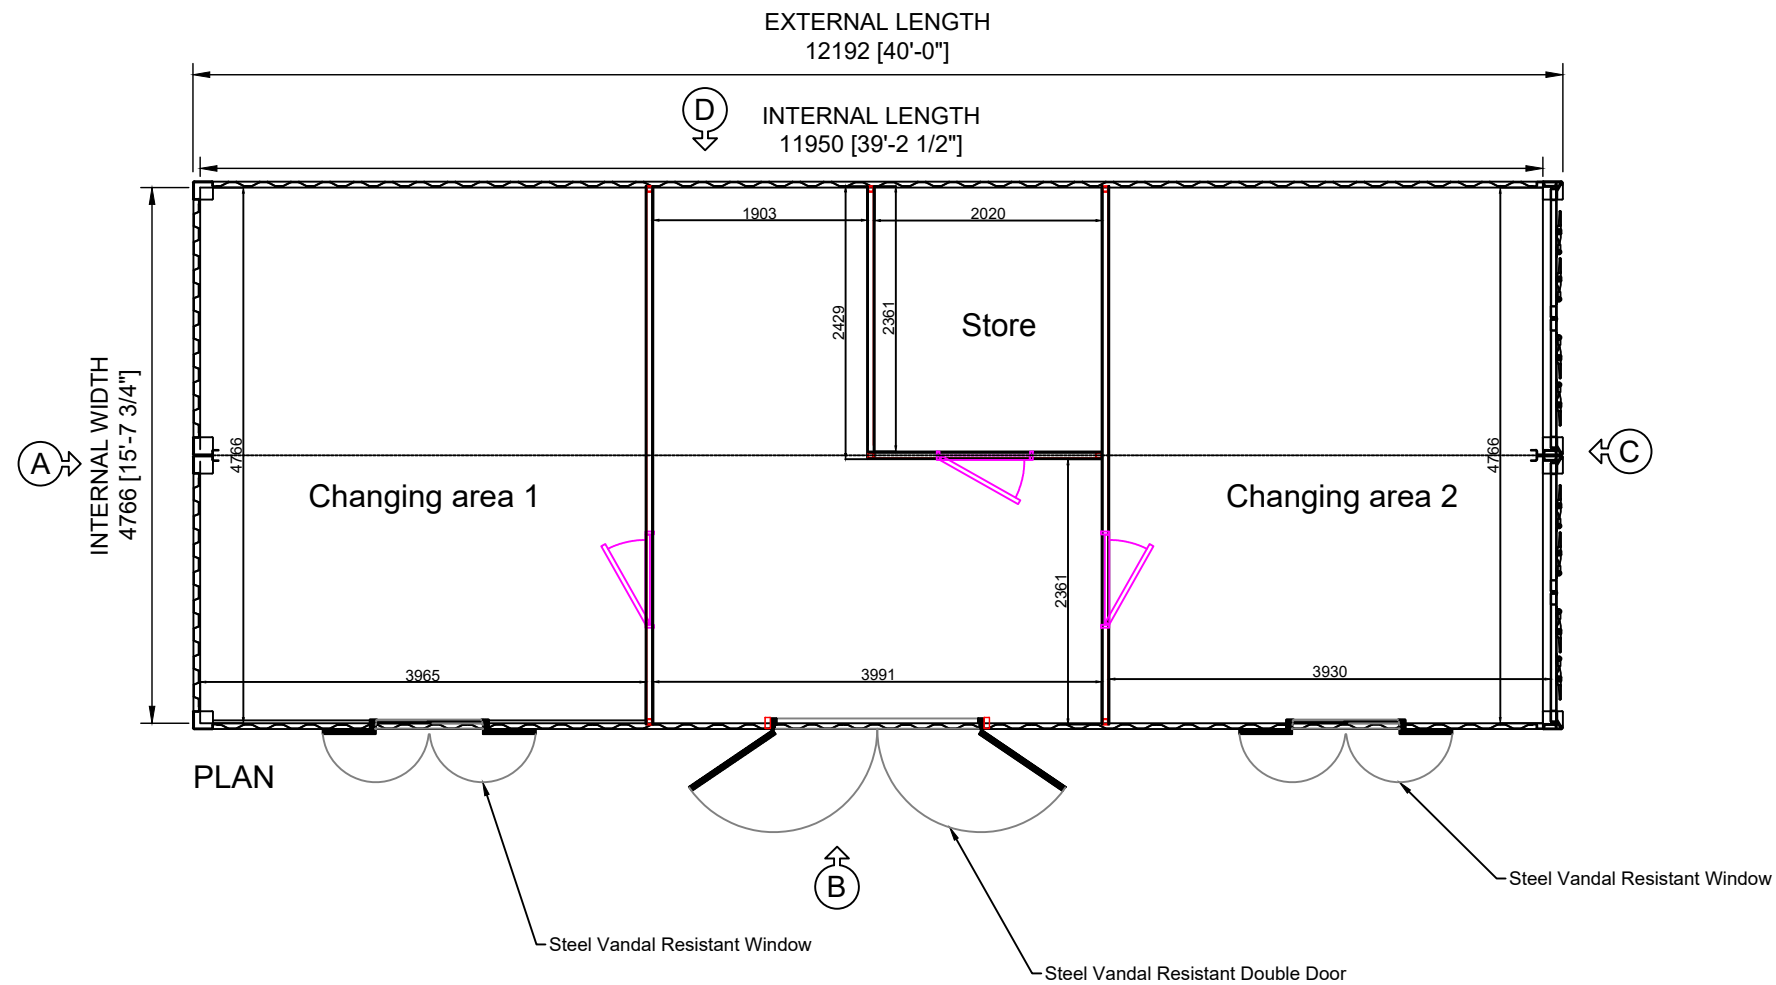

DO NOT DIMENSION FROM THIS DRAWING, USE FIGURED DIMENSIONS ONLY. ALL MEASUREMENTS IN MILLIMETRES (MM).
© PENTALVER TRANSPORT LTD. REPRODUCTION IS NOT PERMITTED WITHOUT AUTHORISATION.

Title: Fair Oak Cricket Club -40x16ft Cricket scorebox and storage cabin			A	03 / 11 / 22	Initial Issue
DWG No: PENT/22/00002740/PLAN					
Scale: 1:100	Size: A4	Drawn: KO	Issue	Date	Comments