


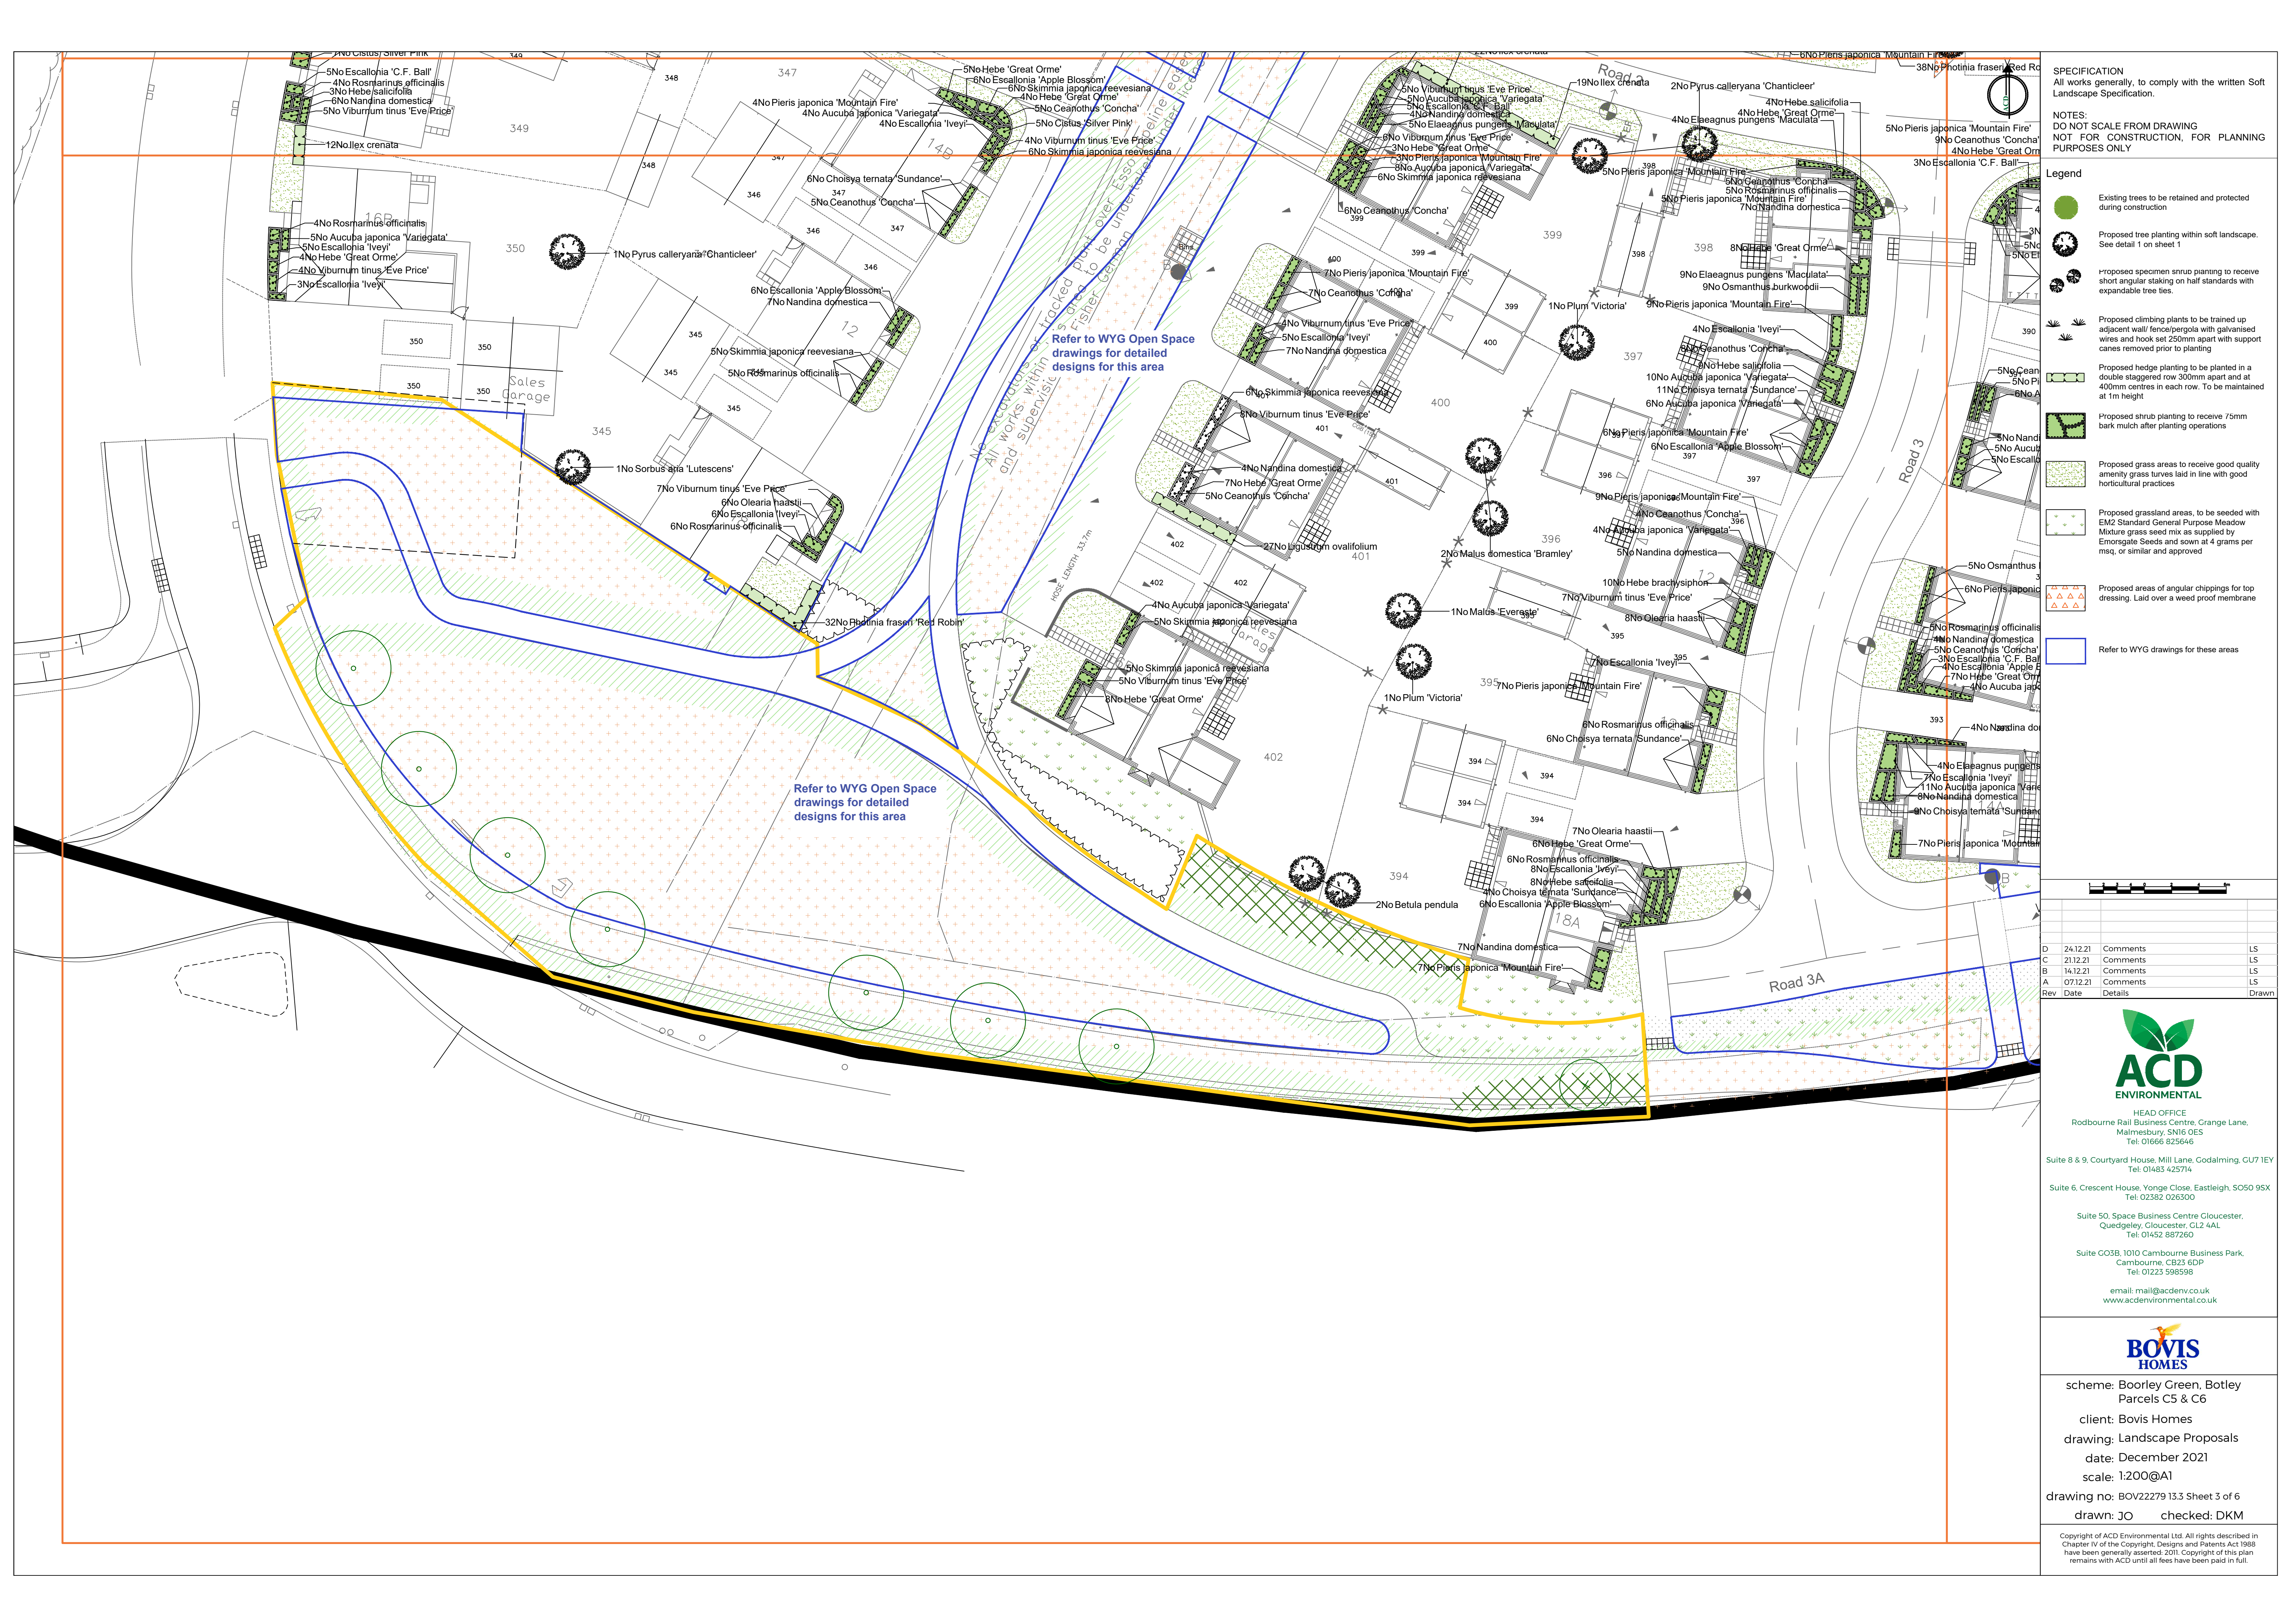

**SPECIFICATION**  
All works generally, to comply with the written Soft Landscape Specification.

**NOTES:**  
DO NOT SCALE FROM DRAWING  
NOT FOR CONSTRUCTION, FOR PLANNING PURPOSES ONLY

**Legend**

- Existing trees to be retained and protected during construction
- Proposed tree planting within soft landscape. See detail 1 on sheet 1
- Proposed specimen shrub planting to receive short angular staking on half standards with expandable tree ties
- Proposed climbing plants to be trained up adjacent wall/ fence/pergola with galvanised wires and hook set 250mm apart with support canes removed prior to planting
- Proposed hedge planting to be planted in a double staggered row 300mm apart and at 400mm centres in each row. To be maintained at 1m height
- Proposed shrub planting to receive 75mm bark mulch after planting operations
- Proposed grass areas to receive good quality amenity grass turves laid in line with good horticultural practices
- Proposed grassland areas, to be seeded with EM2 Standard General Purpose Meadow Mixture grass seed mix as supplied by Emorsgate Seeds and sown at 4 grams per m<sup>2</sup>, or similar and approved
- Proposed areas of angular chippings for top dressing. Laid over a weed proof membrane
- Refer to WYG drawings for these areas

Scale: 1:200

| Rev | Date     | Details  | Drawn |
|-----|----------|----------|-------|
| D   | 24.12.21 | Comments | LS    |
| C   | 21.12.21 | Comments | LS    |
| B   | 14.12.21 | Comments | LS    |
| A   | 07.12.21 | Comments | LS    |

**ACD ENVIRONMENTAL**

HEAD OFFICE  
Rodbourne Rail Business Centre, Grange Lane,  
Malmesbury, SN16 0ES  
Tel: 01666 625646

Suite 8 & 9, Courtyard House, Mill Lane, Godalming, GU7 1EY  
Tel: 01483 425714

Suite 6, Crescent House, Yonge Close, Eastleigh, SO50 9SX  
Tel: 02382 026300

Suite 50, Space Business Centre Gloucester,  
Quedgeley, Gloucester, GL2 4AL  
Tel: 01452 887260

Suite CO3B, 1010 Cambourne Business Park,  
Cambourne, CB23 6DP  
Tel: 01223 598598

email: mail@acdenv.co.uk  
www.acdenvironmental.co.uk

**BOVIS HOMES**

scheme: Boorley Green, Botley  
Parcels C5 & C6

client: Bovis Homes

drawing: Landscape Proposals

date: December 2021

scale: 1:200@A1

drawing no: BOV22279 13.3 Sheet 3 of 6

drawn: JO checked: DKM

Copyright of ACD Environmental Ltd. All rights described in Chapter IV of the Copyright, Designs and Patents Act 1988 have been generally asserted. 2011. Copyright of this plan remains with ACD until all fees have been paid in full.