


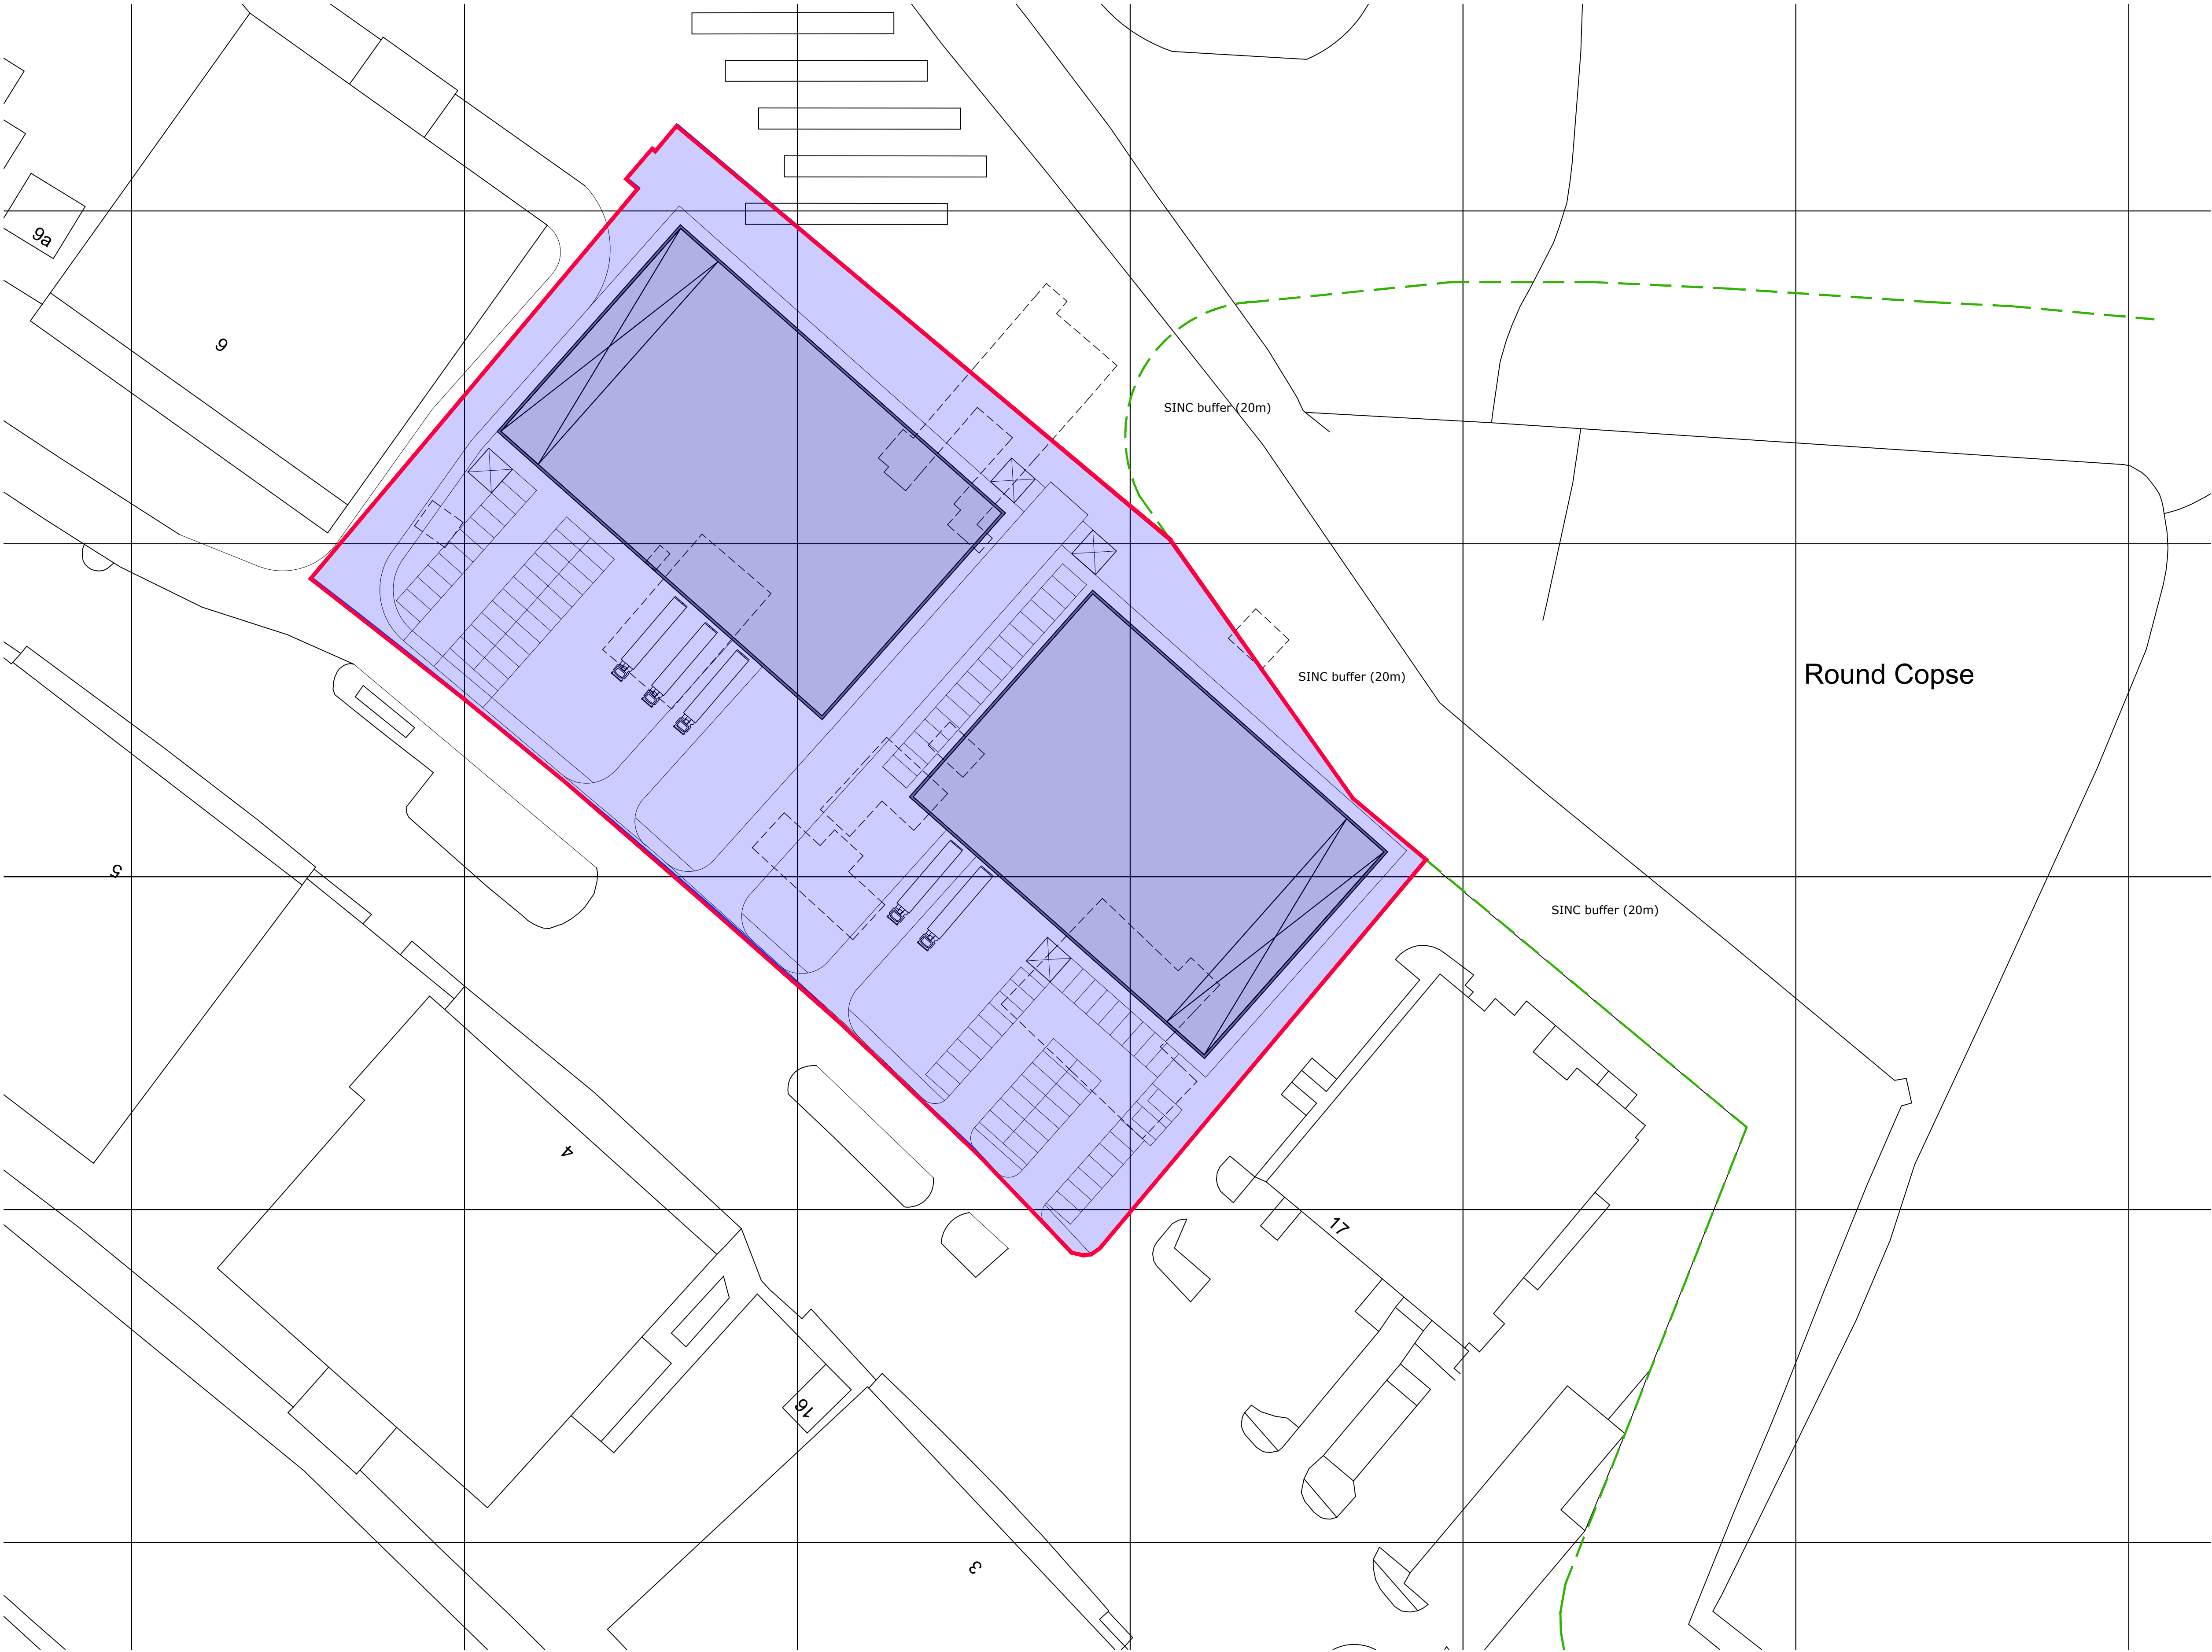

Notes

This drawing is © Boyle & Summers and may not be reproduced, copied or altered in any way without written authority.

Other than for the purposes of planning, do not scale these drawings. Use written dimensions only. All dimensions to be checked on site prior to commencement of work.

Ordnance Survey Data

The Ordnance Survey data used in this drawing is © Crown Copyright. All rights reserved. Licence no. 100022432.

Site and plot boundaries are shown indicatively only and subject to confirmation.

Development Platform - Plot Parameters

Platform area: 13,173sqm.
Maximum Plot Ratio: up to 48.8%
Maximum Building Height (to haunch): 14m
Use Classes: E(g)(ii), E(g)(iii), B8

SITE PLAN - OUTLINE APPLICATION

CBP - BSL - ZZ - XX - DR - A - 2006 - PL

NOV 2022

22093: CHALCROFT 3

1:500 @ A1

CHALCROFT BUSINESS PARK


Drawn JL

Client: FIPWEL

Checked TB



PLANNING

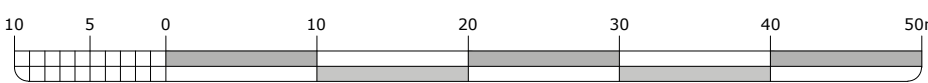

Canute Chambers
Canute Road
Southampton
Hampshire
SO14 3AB

023 8063 1432

boyleandsummers.co.uk

Boyle & Summers