


Site Area - 0.174Ha
Building Area (Extension) - 1225m²

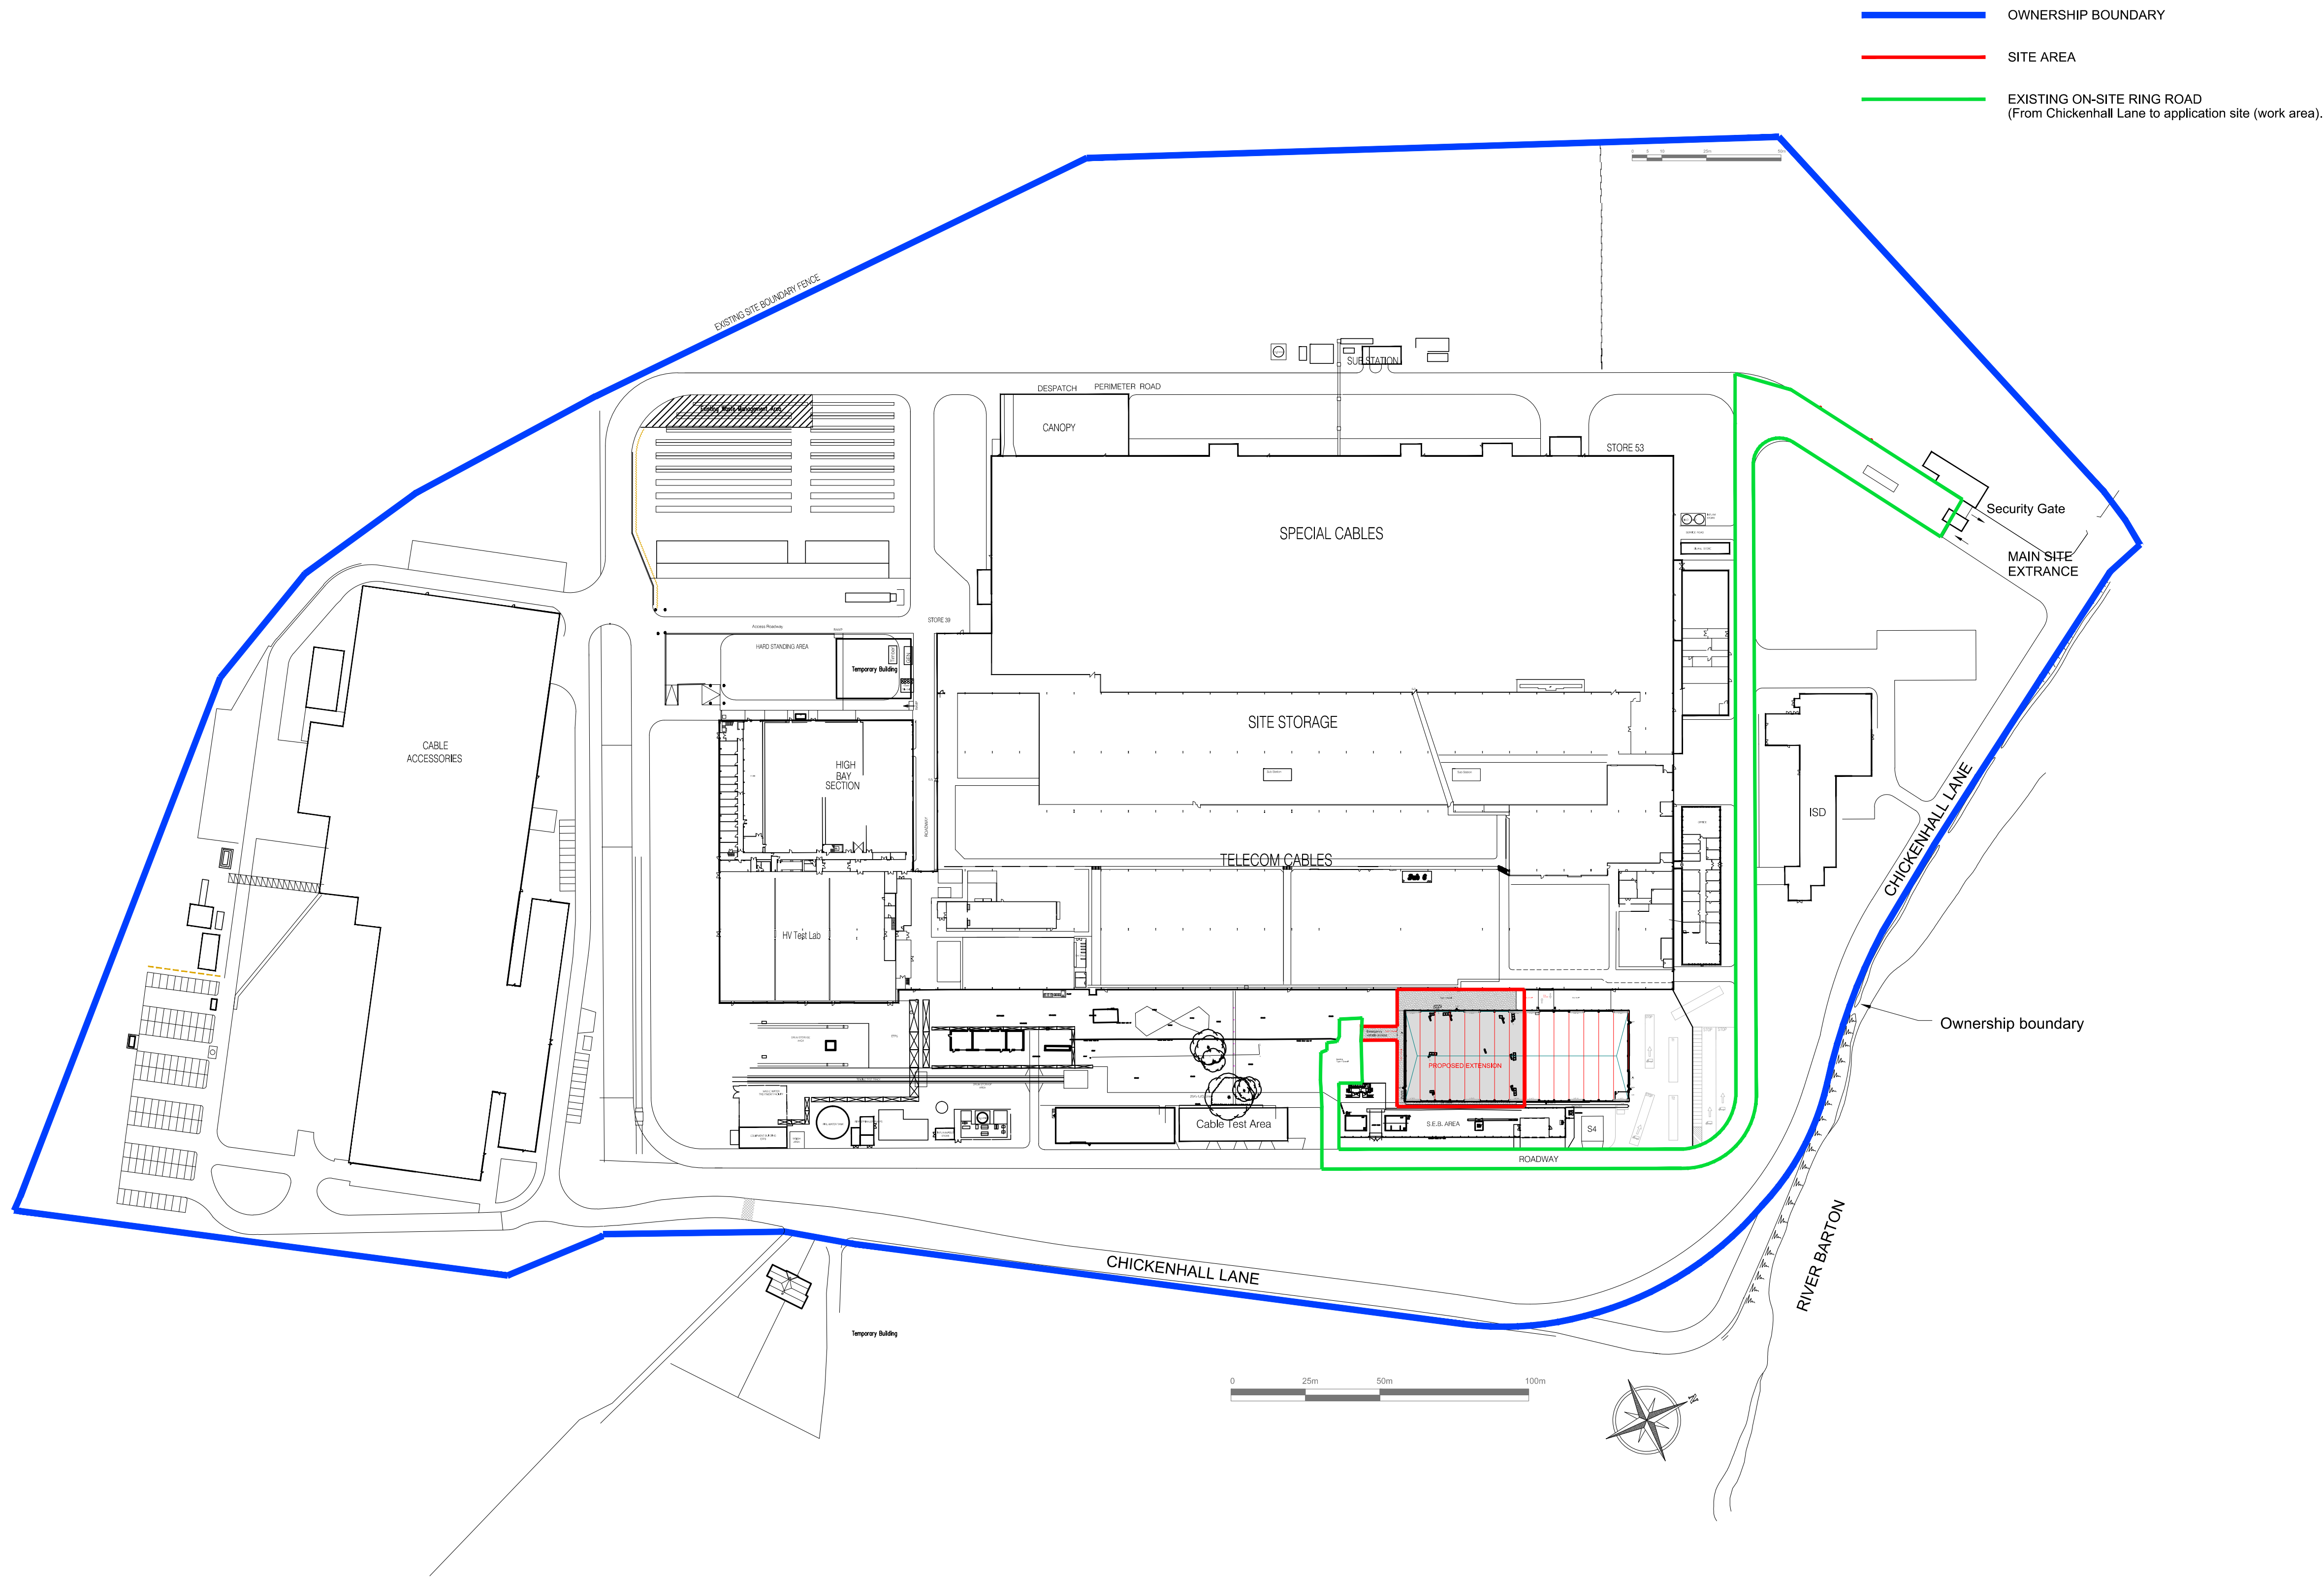

P02_30/11/22
Planning Issue
P01_28/11/22
Preliminary Issue
sk01_25/11/22
Preliminary Issue
Rev: Date
Drawn By / Checked By

Project
Proposed Extension to Material
Storage Building

Client
Prysmian Cables

Drawing
Proposed Site and Location Plan

Date
Nov 2022
Scale
1:1250 @ A1

Project No
221017
Drawing No
01
Revision
P02



Unit 7 | Basepoint Business Centre
Winnall Valley Road | Winchester | SO23 0LD
tkls.co.uk | office@tkl.co.uk | 01962 714 007

TKLS Architects is the trading name of TKLS Architecture Limited.
The copyright of this drawing is vested in the architect. It must not be copied nor
the work reproduced without written consent.
Figured dimensions only to be taken from this drawing.
All contractors must visit the site and be responsible for taking and checking all
dimensions relative to the work shown on this drawing.