


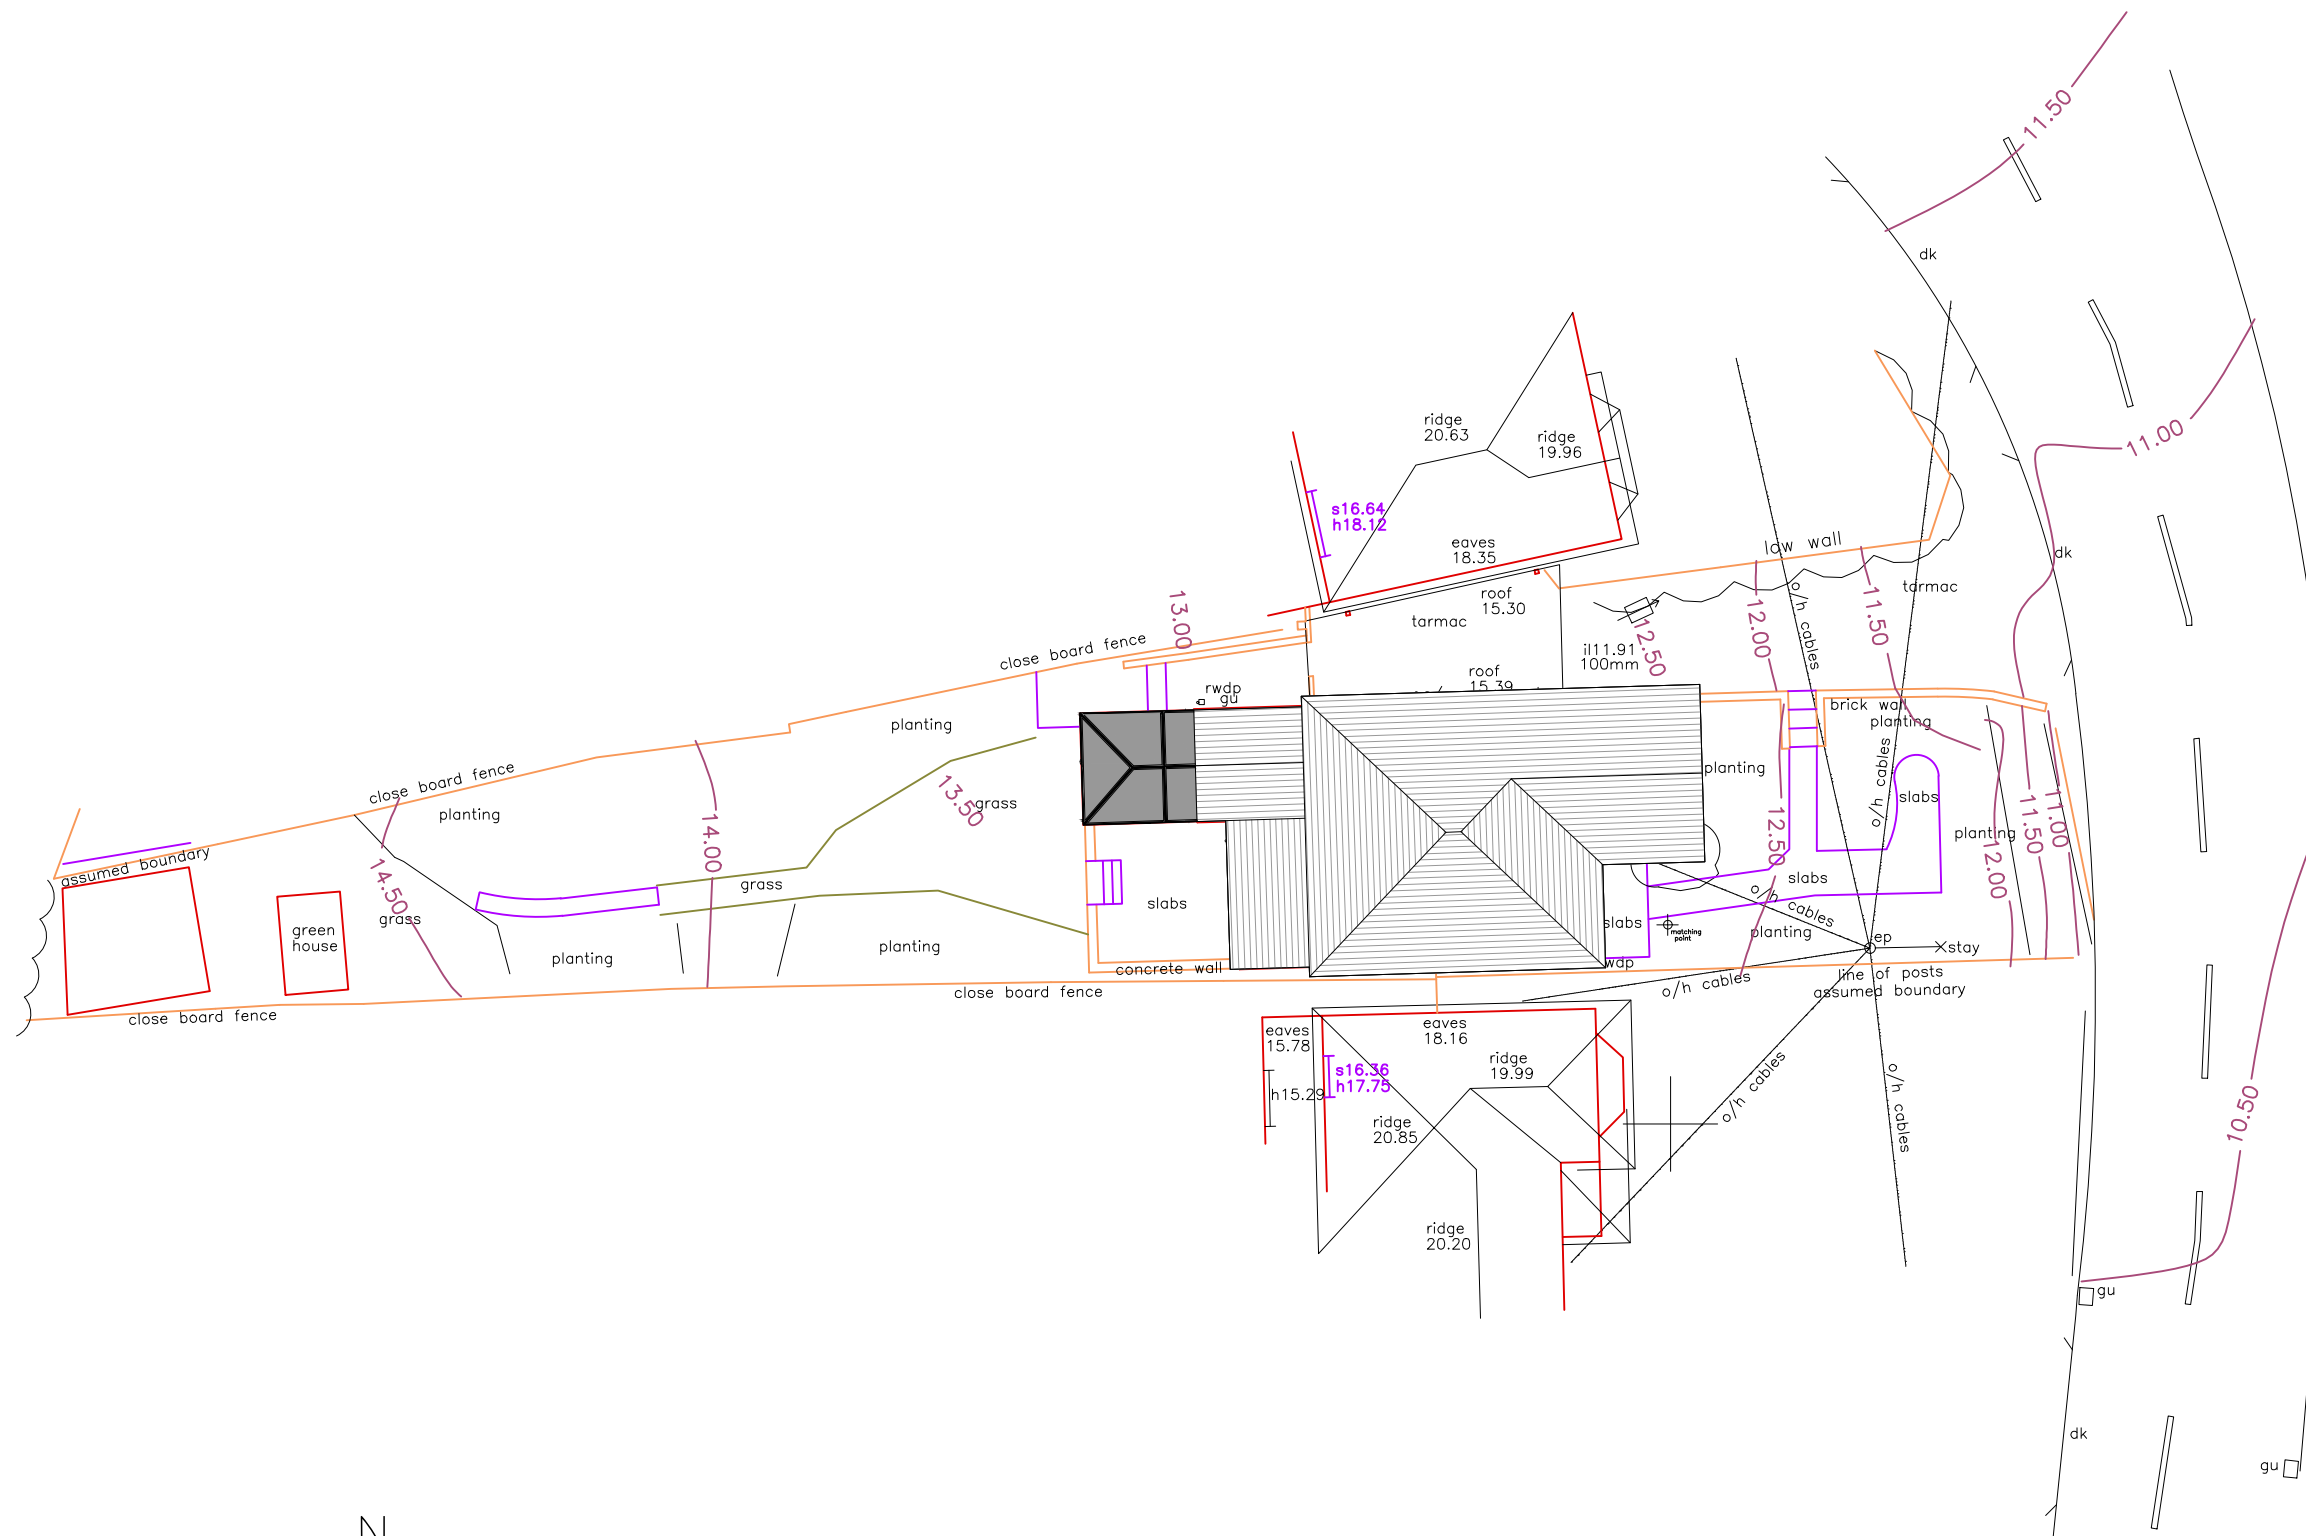

SITE PLAN | EXISTING

