




INDICATIVE

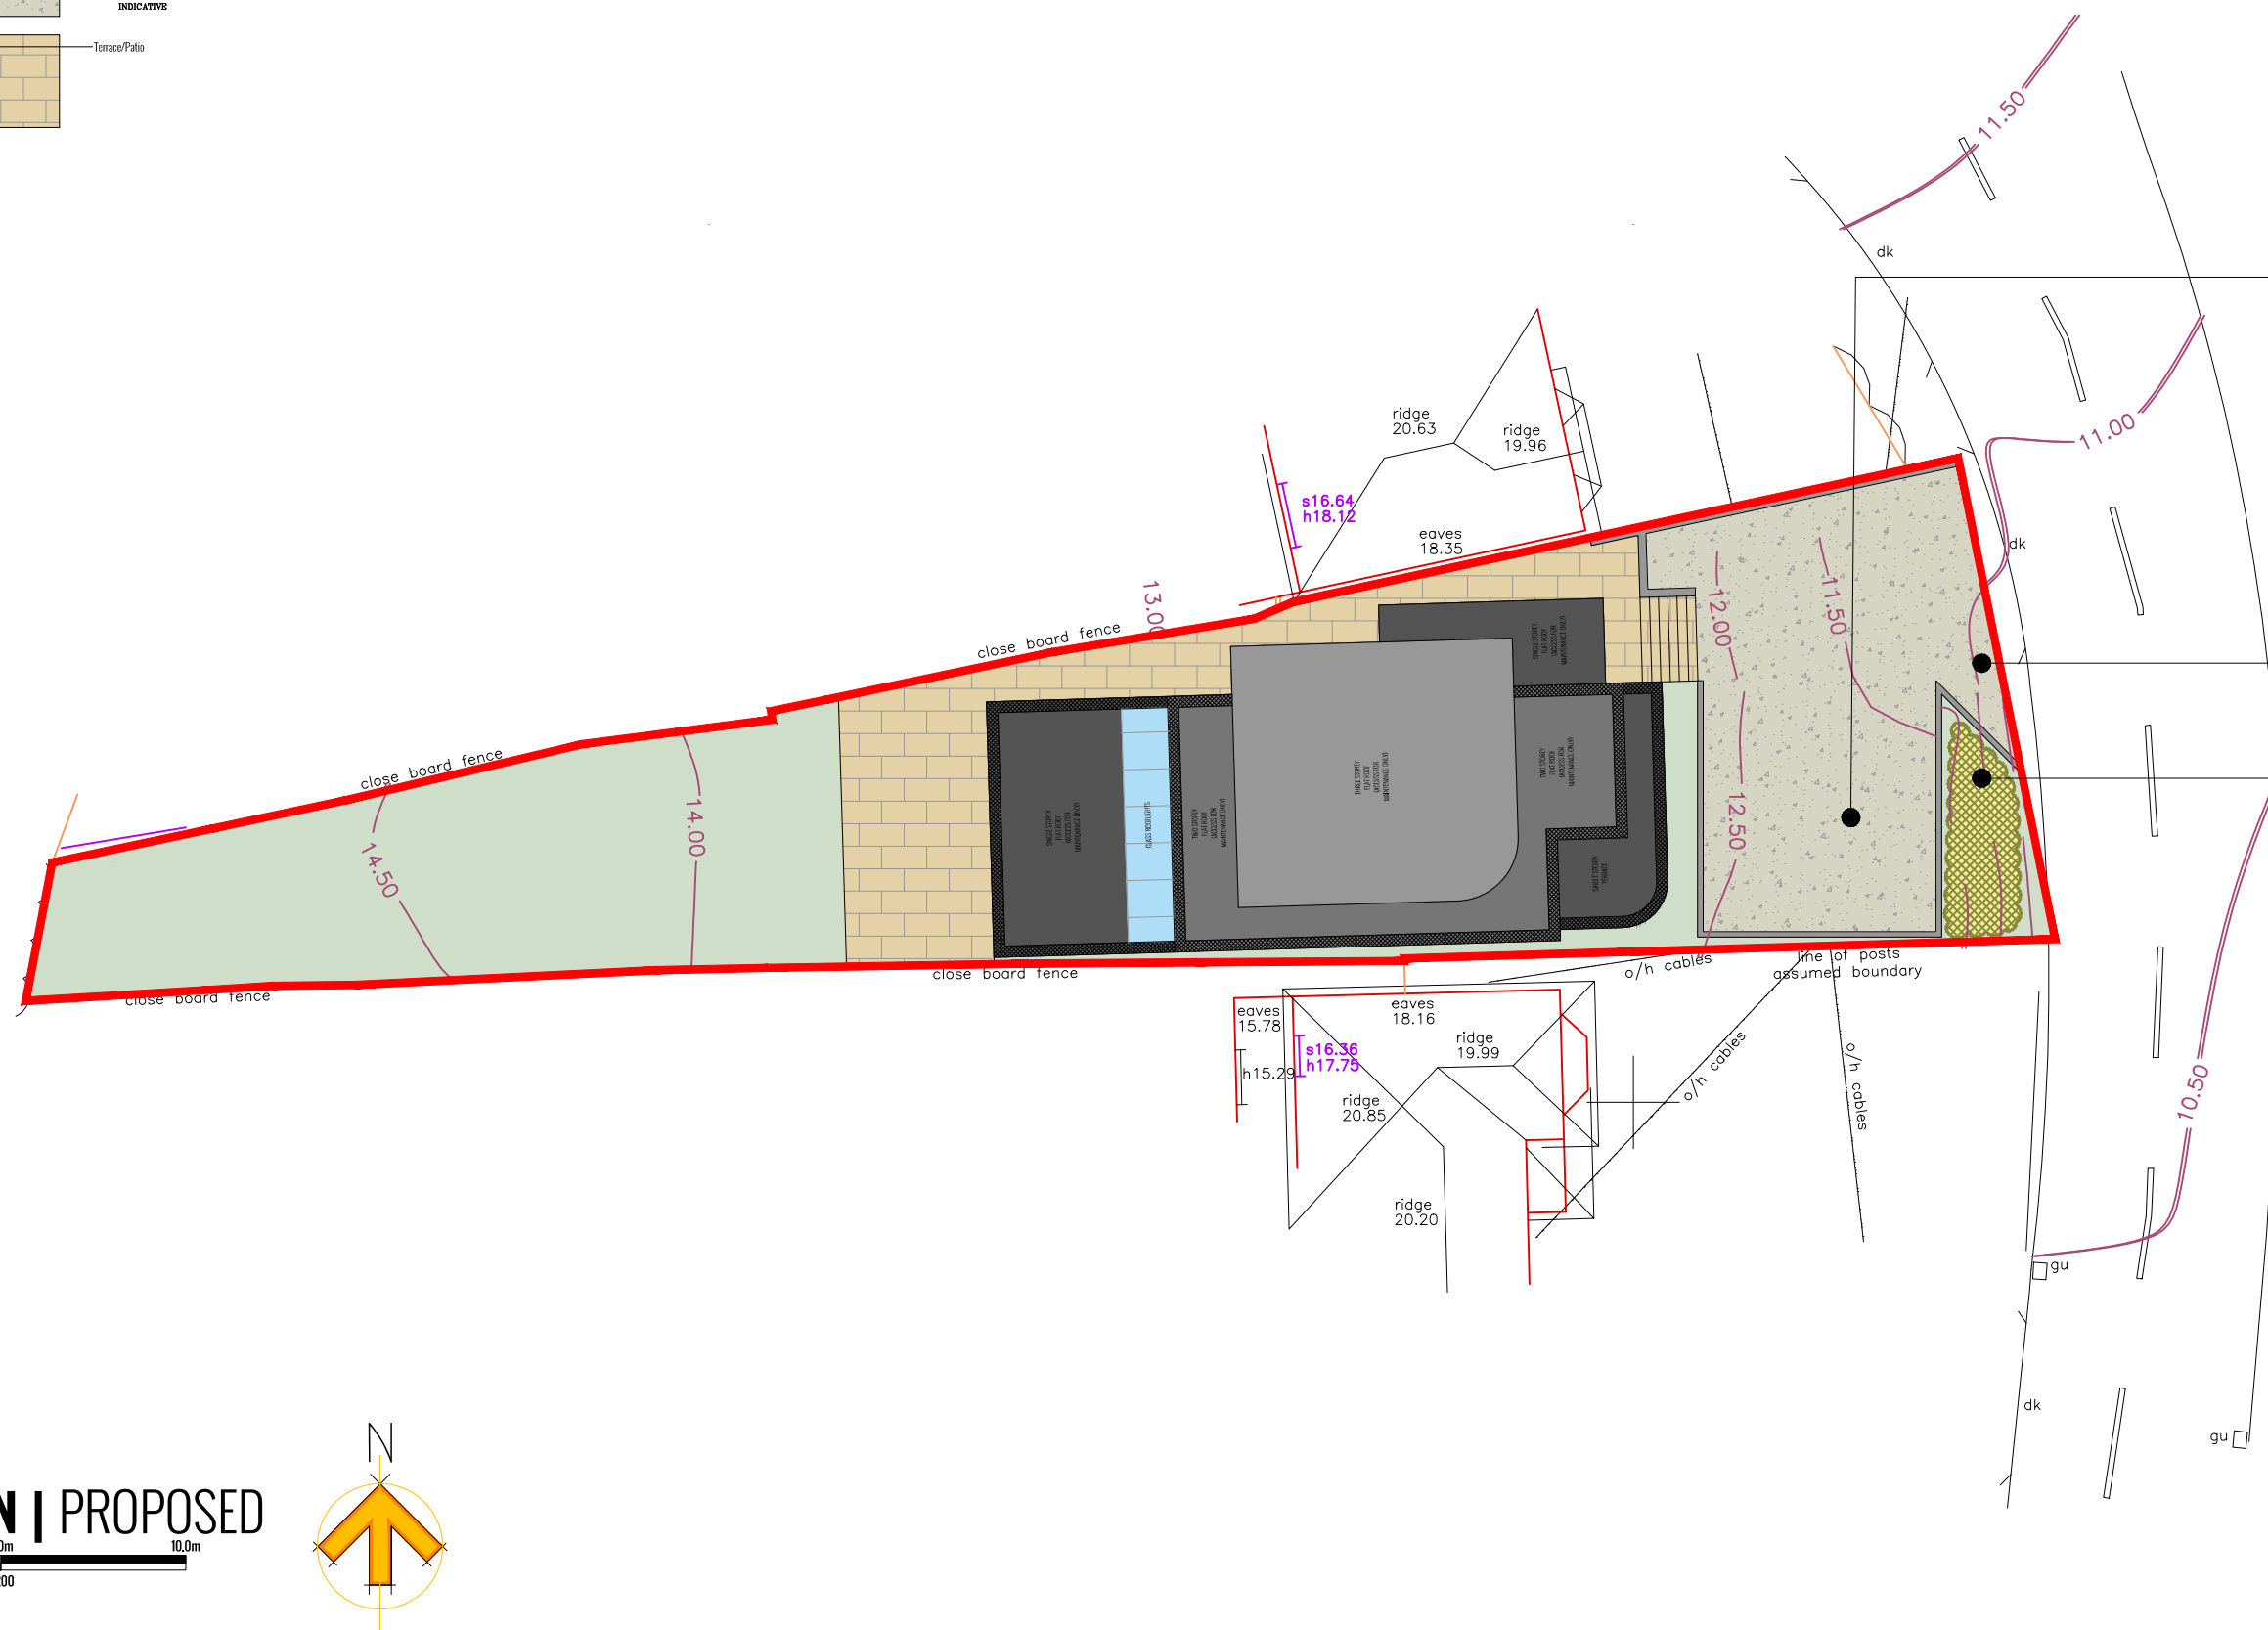

—IMPROVED PARKING/TURNING. ALTHOUGH BELOW NEW STANDARDS THE IMPROVEMENT WOULD REMOVE 2 CARS FROM PARKING ON THE ROAD AND ENABLE OCCUPANTS TO LEAVE IN FORWARD GEAR

—IMPROVED VISIBILITY SPLAY

—REPLANTED FLOWER BED/
HEDGE TO RETAIN GREEN
FRONTAGE

SITE PLAN | PROPOSED

