



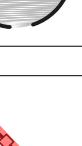

-  Application Boundary
 -  Category A - Trees of High Quality and Value
 -  Category B - Trees of Moderate Quality and Value
 -  Category C - Trees of Low Quality and Value
 -  Category U - Trees Recommended for Removal
 -  Root Protection Areas
 -  Proposed Tree Removals
 -  Tree Protection Fence

*Denotes trees and groups not identified on topographical survey. Locations approximated using measurements taken on site.

-
- A diagram of a staircase with 5 steps, numbered 1 to 5 from top to bottom. Step 1 is shaded gray.

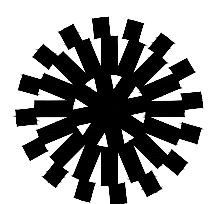

Tyler
Grange

Head Office: Marsden Estate, Rendcomb,
Cirencester, Gloucestershire GL7 7EX
E: info@tylgrange.co.uk
W: www.tylgrange.co.uk

This document should not be relied on or used in circumstances other than those for which it was prepared and for which Tyler Grange was appointed.

Tyler Grange accepts no responsibility for this document to any other party other than the person by whom it was appointed.

Tyler Grange Group Limited
Copyright © Tyler Grange Group Limited 2021

A	Further tree protection fence added	18.10.21
Rev	Description	Date

Project title
One Horton Heath, Chalcroft Avenue



Drawing title
Tree Protection Plan

Scale	1:500 @ A1
Date	21.07.2021

Drawing number
11705_P27 Sheet 1 of 5

Drawn	RF
Checked	JP

Revision
A

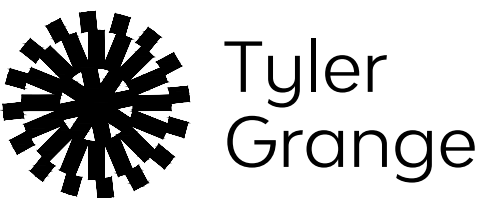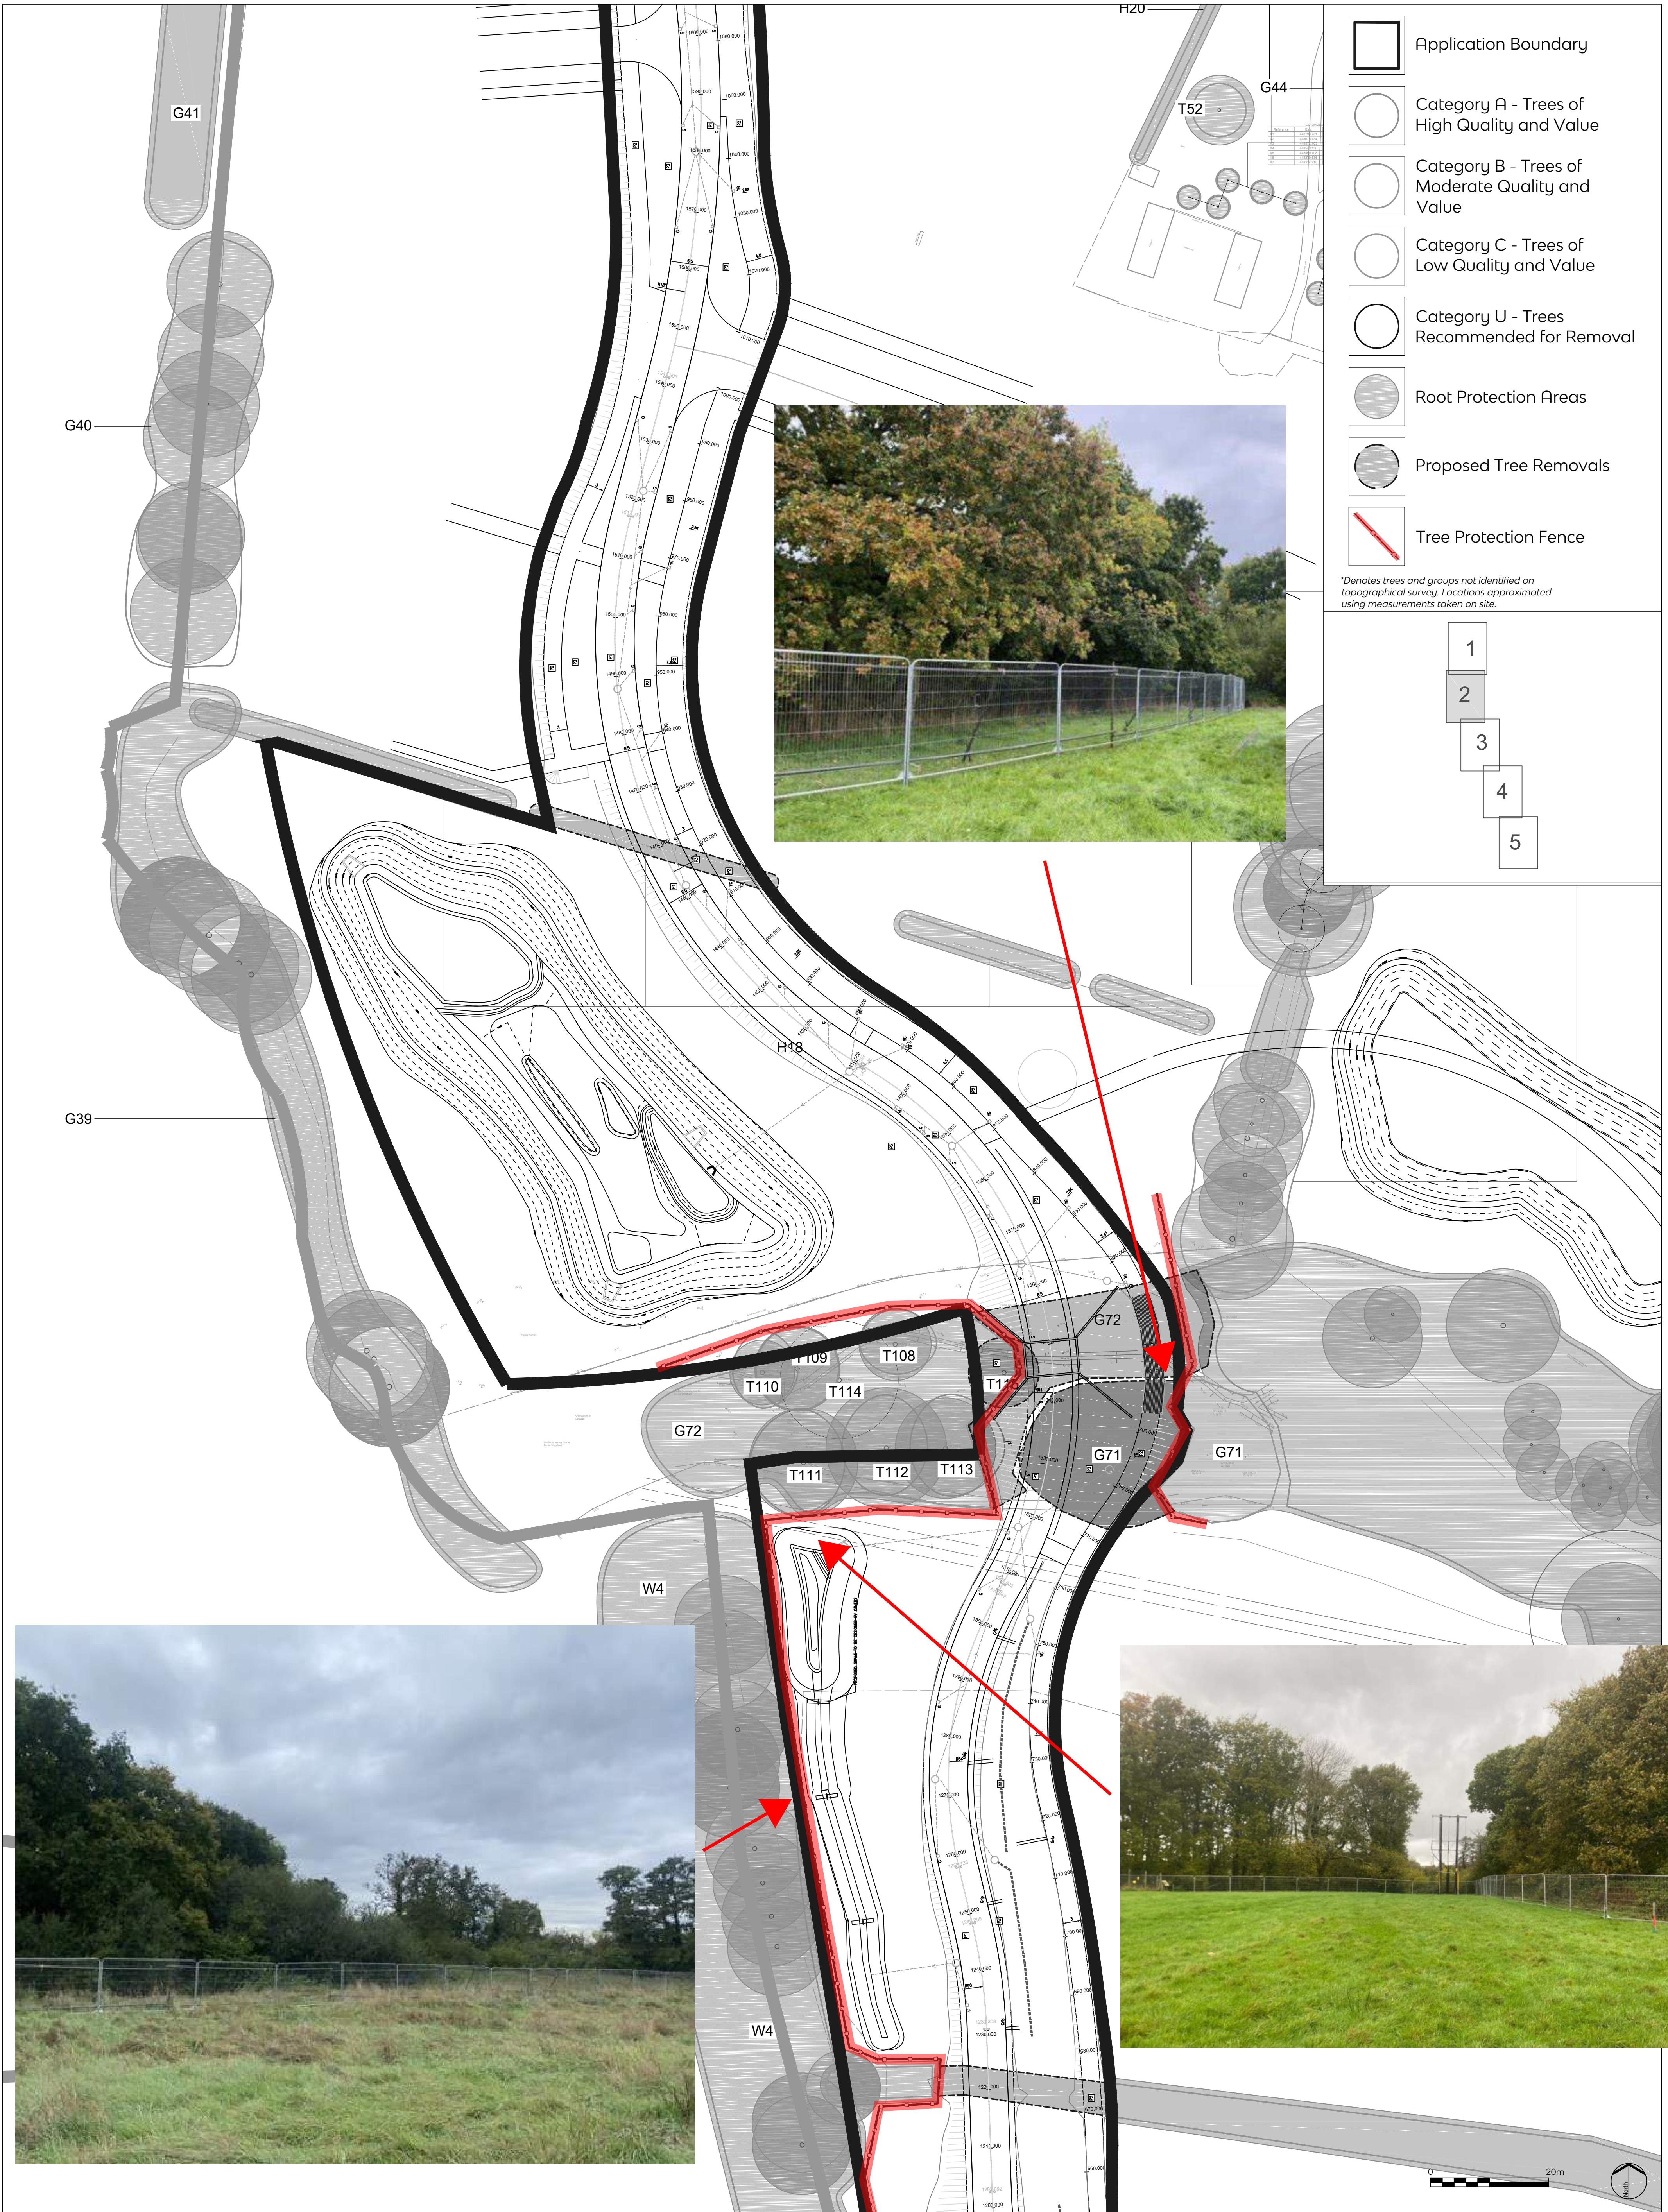

Head Office: Marsden Estate, Rendcomb,
Cirencester, Gloucestershire GL7 7EX
E: info@tylergrange.co.uk
W: www.tylergrange.co.uk

This document should not be relied on or used in circumstances other than those for which it was prepared and for which Tyler Grange was appointed.

Tyler Grange accepts no responsibility for this document to any other party other than the person by whom it was appointed.

Tyler Grange Group Limited
Copyright © Tyler Grange Group Limited 2021

A Further tree protection fence added 18.10.21
Rev Description Date

Project title
One Horton Heath, Chalcroft Avenue


Drawing title
Tree Protection Plan

Scale
Date 1:500 @ A1
21.07.2021

Drawn
Checked RA
JP

Drawing number
11705_P27 Sheet 2 of 5


Revision
A

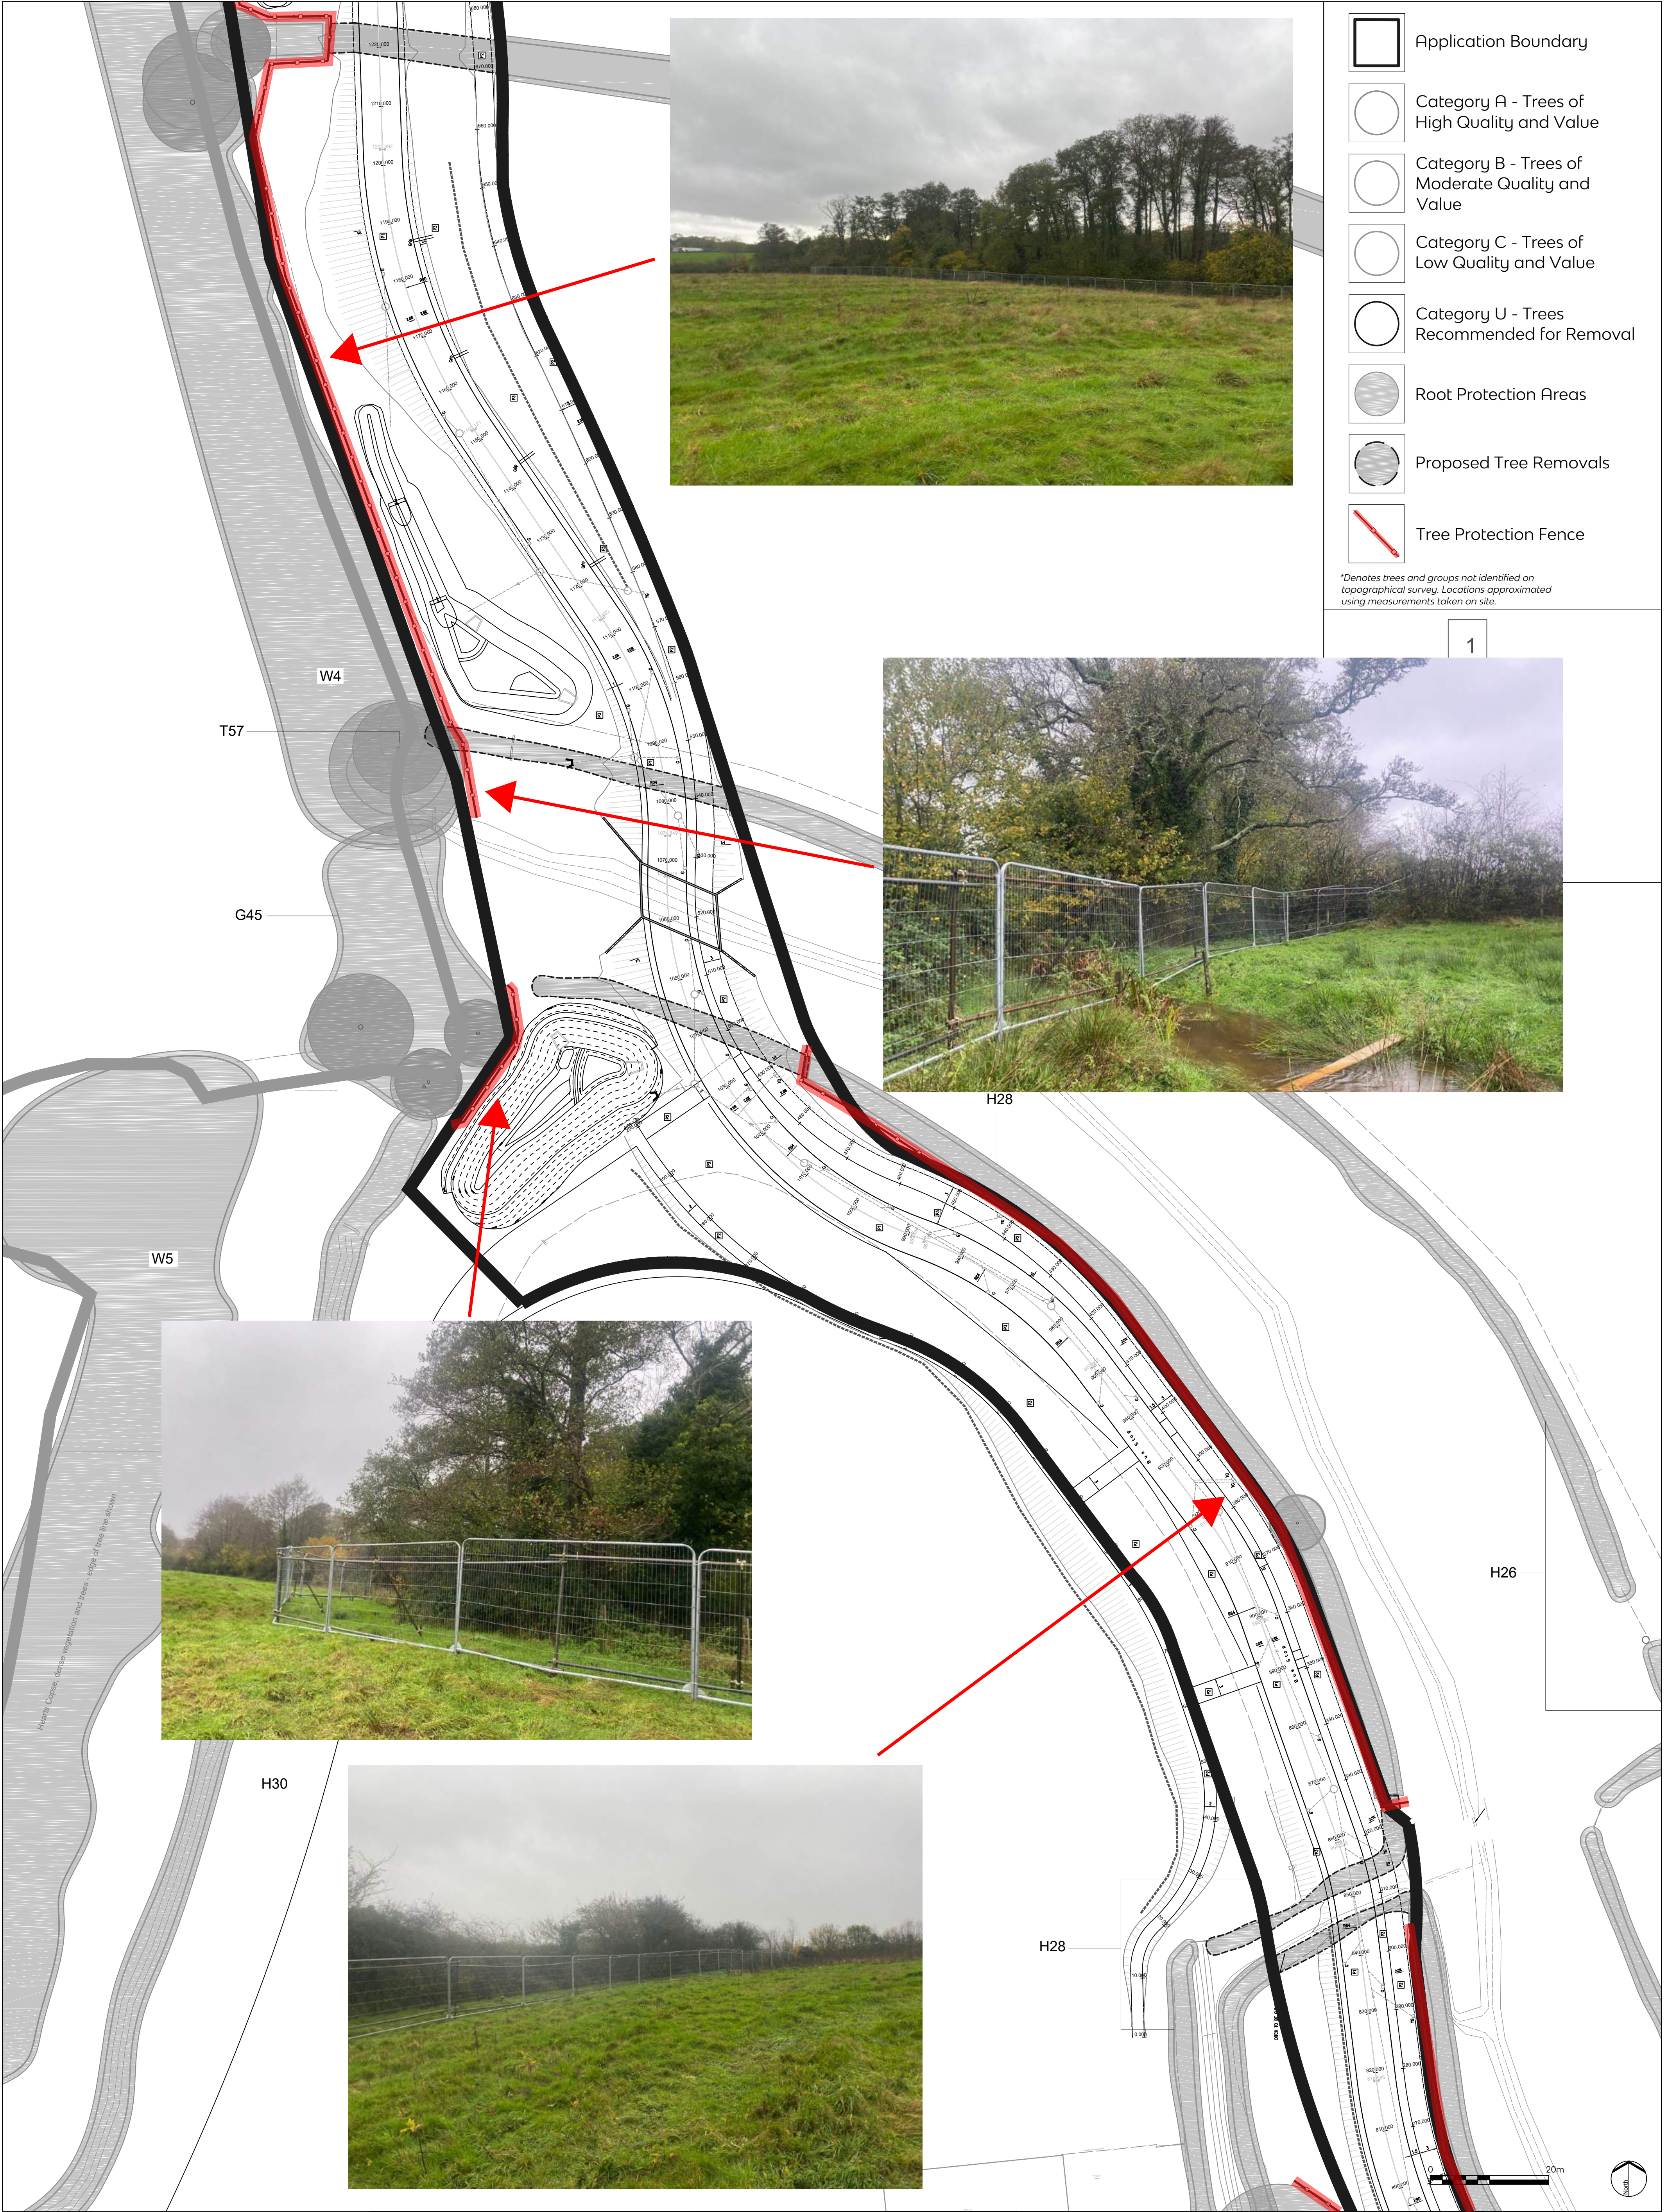

- Application Boundary
- Category A - Trees of High Quality and Value
- Category B - Trees of Moderate Quality and Value
- Category C - Trees of Low Quality and Value
- Category U - Trees Recommended for Removal
- Root Protection Areas
- Proposed Tree Removals
- Tree Protection Fence

*Denotes trees and groups not identified on topographical survey. Locations approximated using measurements taken on site.

1

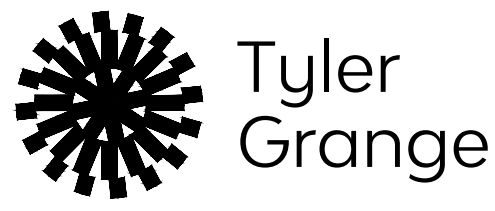

Head Office: Marsden Estate, Rendcomb, Cirencester, Gloucestershire GL7 7EX
E: info@tylergrange.co.uk
W: www.tylergrange.co.uk

This document should not be relied on or used in circumstances other than those for which it was prepared and for which Tyler Grange was appointed.

Tyler Grange accepts no responsibility for this document to any other party other than the person by whom it was appointed.

Tyler Grange Group Limited
Copyright © Tyler Grange Group Limited 2021

A Rev Further tree protection fence added 18.10.21
Description Date

Project title
One Horton Heath, Chalcroft Avenue

Drawing title
Tree Protection Plan

Scale
Date 1:500 @ A1
21.07.2021


Drawing number
11705_P27 Sheet 3 of 5

Drawn
Checked RA
JP

Revision
A




- Application Boundary
- Category A - Trees of High Quality and Value
- Category B - Trees of Moderate Quality and Value
- Category C - Trees of Low Quality and Value
- Category U - Trees Recommended for Removal
- Root Protection Areas

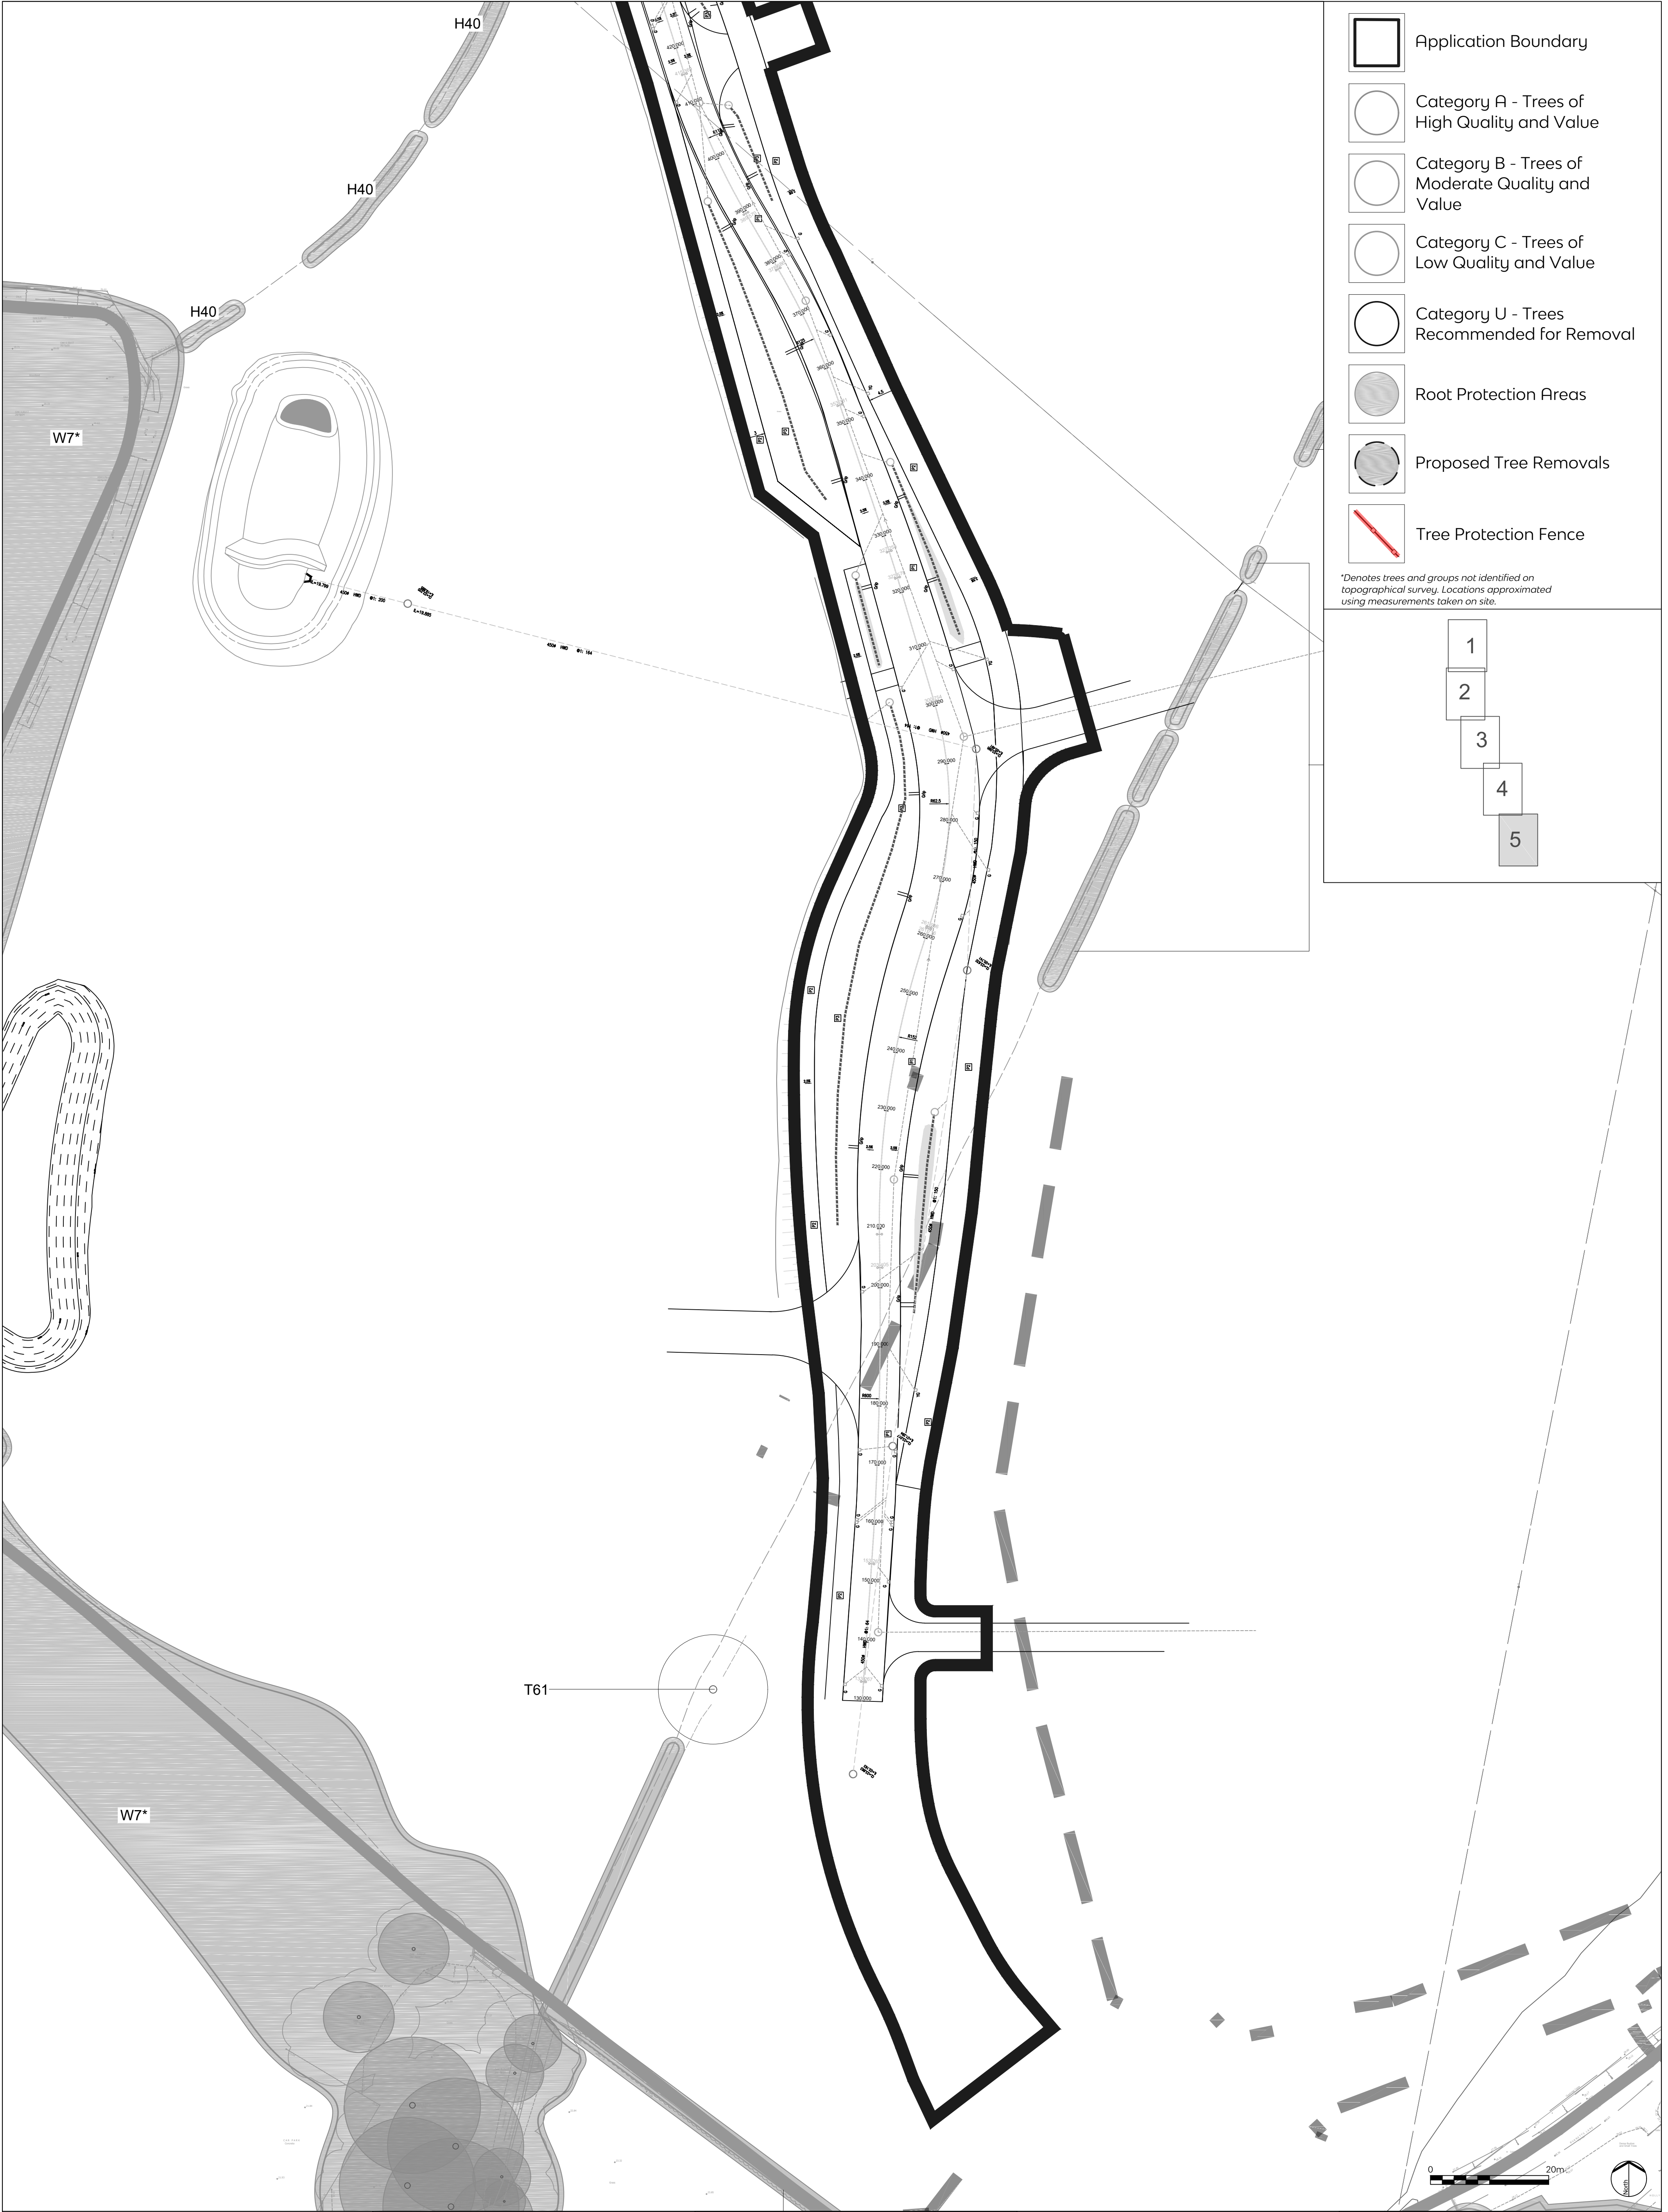

- Application Boundary
- Category A - Trees of High Quality and Value
- Category B - Trees of Moderate Quality and Value
- Category C - Trees of Low Quality and Value
- Category U - Trees Recommended for Removal
- Root Protection Areas
- Proposed Tree Removals
- Tree Protection Fence

*Denotes trees and groups not identified on topographical survey. Locations approximated using measurements taken on site.

- 1
- 2
- 3
- 4
- 5

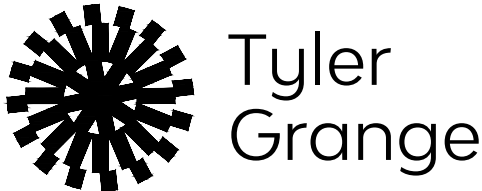

Head Office: Marsden Estate, Rendcomb,
Cirencester, Gloucestershire GL7 7EX
E: info@tylergrange.co.uk
W: www.tylergrange.co.uk

This document should not be relied on or used in circumstances other than those for which it was prepared and for which Tyler Grange was appointed.

Tyler Grange accepts no responsibility for this document to any other party other than the person by whom it was appointed.

Tyler Grange Group Limited
Copyright © Tyler Grange Group Limited 2021

A Further tree protection fence added 18.10.21
Rev Description Date

Project title
One Horton Heath, Chalcroft Avenue

Drawing title
Tree Protection Plan

Scale Date
1:500 @ A1
21.07.2021

Drawing number
11705_P27 Sheet 4 of 5

Drawn RA
Checked JP

Revision
A