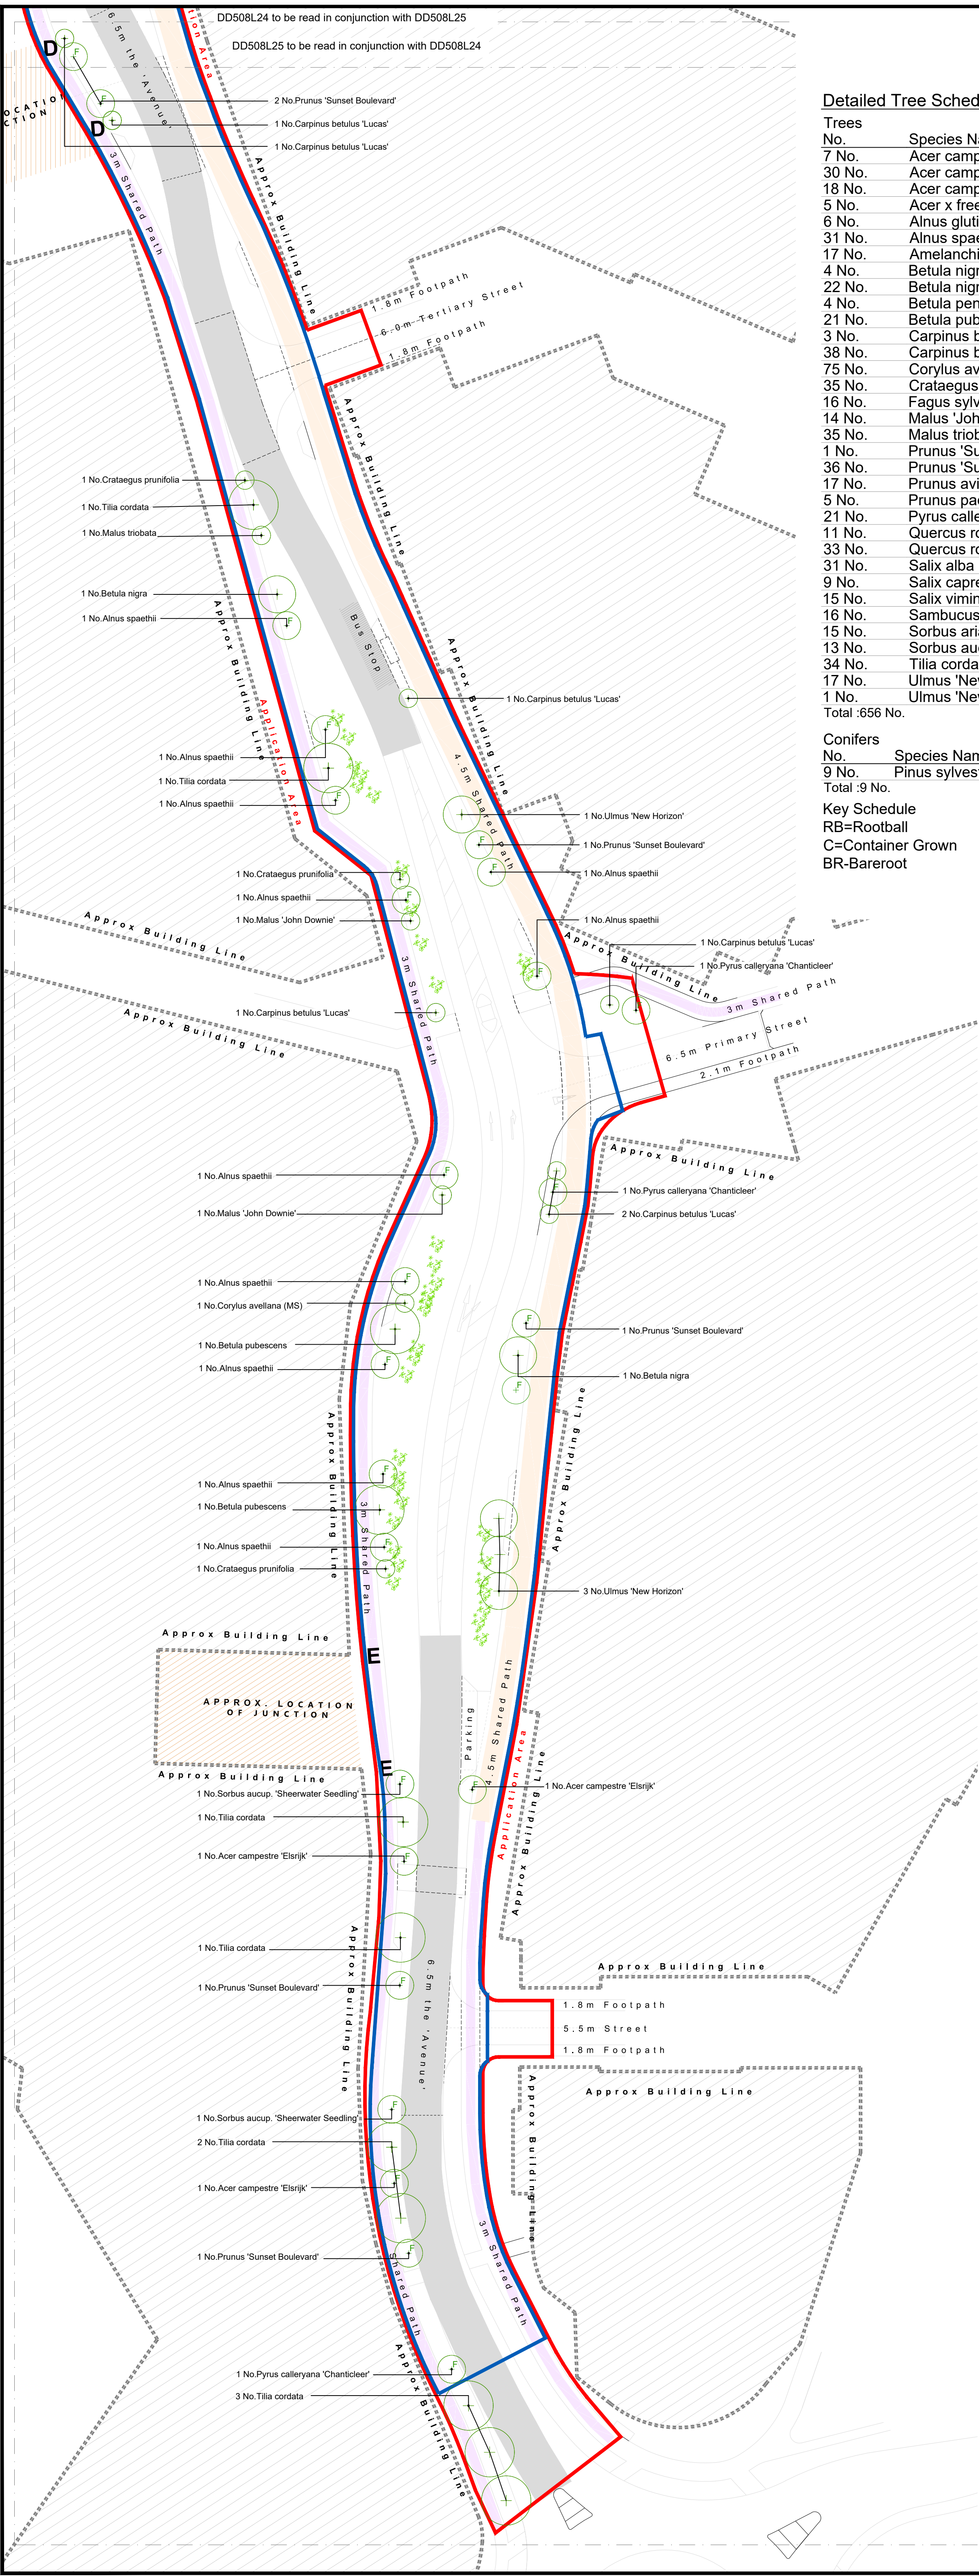



Detailed Tree Schedule

Trees				Density	Girth	Height
No.	Species Name	Specification				
7 No.	Acer campestre	RB :Heavy Standard :Clear Stem 175-200 :15m3		Counted	20-25cm	350-400cm
30 No.	Acer campestre	RB :Clear Stem 175-200 :15m3		Counted	20-25cm	350-400cm
18 No.	Acer campestre 'Elsrijk'	RB :Clear Stem 175-200 :4 brks :15m3		Counted	20-25cm	350-400cm
5 No.	Acer x freemanii 'Armstrong'	RB :Heavy Standard :Clear Stem 175-200 :4 brks :15m3		Counted	20-25cm	350-400cm
6 No.	Alnus glutinosa	RB :Clear Stem 175-200 :4 brks :15m3		Counted	20-25cm	350-400cm
31 No.	Alnus spaethii	RB :Clear Stem 175-200 :4 brks :15m3		Counted	20-25cm	350-400cm
17 No.	Amelanchier lamarckii 'Robin Hill'	RB :Clear Stem 175-200 :7.5m3		Counted	16-18cm	300-350cm
4 No.	Betula nigra	RB :Heavy Standard :Clear Stem 175-200 :15m3		Counted	20-25cm	350-400cm
22 No.	Betula nigra	RB :Clear Stem 175-200 :15m3		Counted	20-25cm	350-400cm
4 No.	Betula pendula	RB :Clear Stem 175-200 :4 brks :30m3		Counted	20-25cm	350-400cm
21 No.	Betula pubescens	RB :Heavy Standard :Clear Stem 175-200 :4 brks :30m3		Counted	20-25cm	350-400cm
3 No.	Carpinus betulus	RB :Heavy Standard :Clear Stem 175-200 :4 brks :30m3		Counted	20-25cm	350-400cm
38 No.	Carpinus betulus 'Lucas'	RB :Clear Stem 175-200 :7.5m3		Counted	16-18cm	300-350cm
75 No.	Corylus avellana (MS)	RB :Specimen:Multi-Stemmed 175-200 :7.5m3		Counted		300-350cm
35 No.	Crataegus prunifolia	RB :Clear Stem 175-200 :7.5m3		Counted	16-18cm	300-350cm
16 No.	Fagus sylvatica	RB :Heavy Standard :Clear Stem 175-200 :4 brks :30m3		Counted	20-25cm	350-400cm
14 No.	Malus 'John Downie'	RB :Clear Stem 175-200 :7.5m3		Counted	16-18cm	300-350cm
35 No.	Malus triobata	RB :Clear Stem 175-200 :7.5m3		Counted	16-18cm	300-350cm
1 No.	Prunus 'Sunset Boulevard'	RB :Heavy Standard :Clear Stem 175-200 :4 brks :15m3		Counted	20-25cm	350-400cm
36 No.	Prunus 'Sunset Boulevard'	RB :Clear Stem 175-200 :4 brks :15m3		Counted	20-25cm	350-400cm
17 No.	Prunus avium	RB :Clear Stem 175-200 :15m3		Counted	20-25cm	350-400cm
5 No.	Prunus padus	RB :Clear Stem 175-200 :15m3		Counted	20-25cm	350-400cm
21 No.	Pyrus calleryana 'Chanticleer'	RB :Clear Stem 175-200 :4 brks :15m3		Counted	20-25cm	350-400cm
11 No.	Quercus robur	RB :Heavy Standard :Clear Stem 175-200 :4 brks :30m3		Counted	20-25cm	350-400cm
33 No.	Quercus robur	RB :Clear Stem 175-200 :4 brks :30m3		Counted	20-25cm	350-400cm
31 No.	Salix alba	RB :Heavy Standard :Clear Stem 175-200 :4 brks :30m3		Counted	20-25cm	350-400cm
9 No.	Salix caprea	RB :Multi-Stemmed 175-200 :7.5m3		Counted		175-200cm
15 No.	Salix viminalis	RB :Specimen :Multi-Stemmed 175-200 :7.5m3		Counted		300-350cm
16 No.	Sambucus nigra	RB :Multi-Stemmed 175-200 :7.5m3		Counted		300-350cm
15 No.	Sorbus aria	RB :Clear Stem 175-200 :15m3		Counted	20-25cm	350-400cm
13 No.	Sorbus aucup. 'Sheerwater Seedling'	RB :Clear Stem 175-200 :4 brks :15m3		Counted	20-25cm	350-400cm
34 No.	Tilia cordata	RB :Clear Stem 175-200 :4 brks :30m3		Counted	20-25cm	350-400cm
17 No.	Ulmus 'New Horizon'	RB :Clear Stem 175-200 :15m3		Counted	20-25cm	350-400cm
1 No.	Ulmus 'New Horizon'	RB :Clear Stem 175-200 :4 brks :15m3		Counted	20-25cm	350-400cm
Total :656 No.						

Conifers			
No.	Species Name	Specification	Density Pot Size Height
9 No.	Pinus sylvestris Specimen	:4 brks :30m3	Counted 350-400cm
Total :9 No.			

Key Schedule

RB=Rootball
C=Container Grown
BR=Bareroot

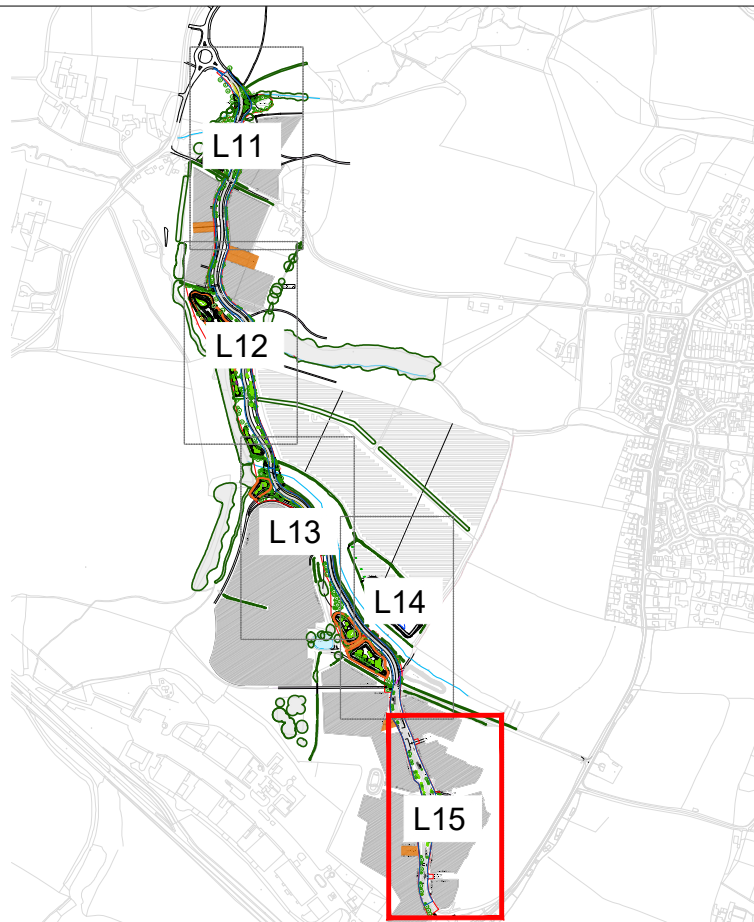

Location Plan NTS

FINAL

11.11.22	MG	Drainage coordination updates	R2	MG
14.09.22	MG	Updates to coord with adjusted light column positions	R1	MG
DATE	DRAWN	DESCRIPTION OF REVISION	REVISION LETTER	CHECKED BY

DRAWING STATUS

FOR TENDER



DEACON DESIGN
Landscape Architecture | Masterplanning | Urban Design
12a The Square, Wickham, Hampshire PO17 5JQ
Tel: 01329 557 820 Email: info@deacondesign.co.uk
Copyright Deacon Design

PROJECT TITLE: DD508 One Horton Heath Road Phase 3	
PAPER SIZE: A1	DRAWING TITLE: Tree Planting Plan Sheet 5 of 5
DRAWING NUMBER: L25	REVISION LETTER: R2
DRAWING FILE LOCATION: Z:\Dropbox (Deacon Design Ltd)\03 PROJECTS 500+DD508_One Horton Heath_Road Phase 3\04 Drawings\AutoCAD\Landscapes Design\DD508L11\15_Tree Planting Plan.dwg	