

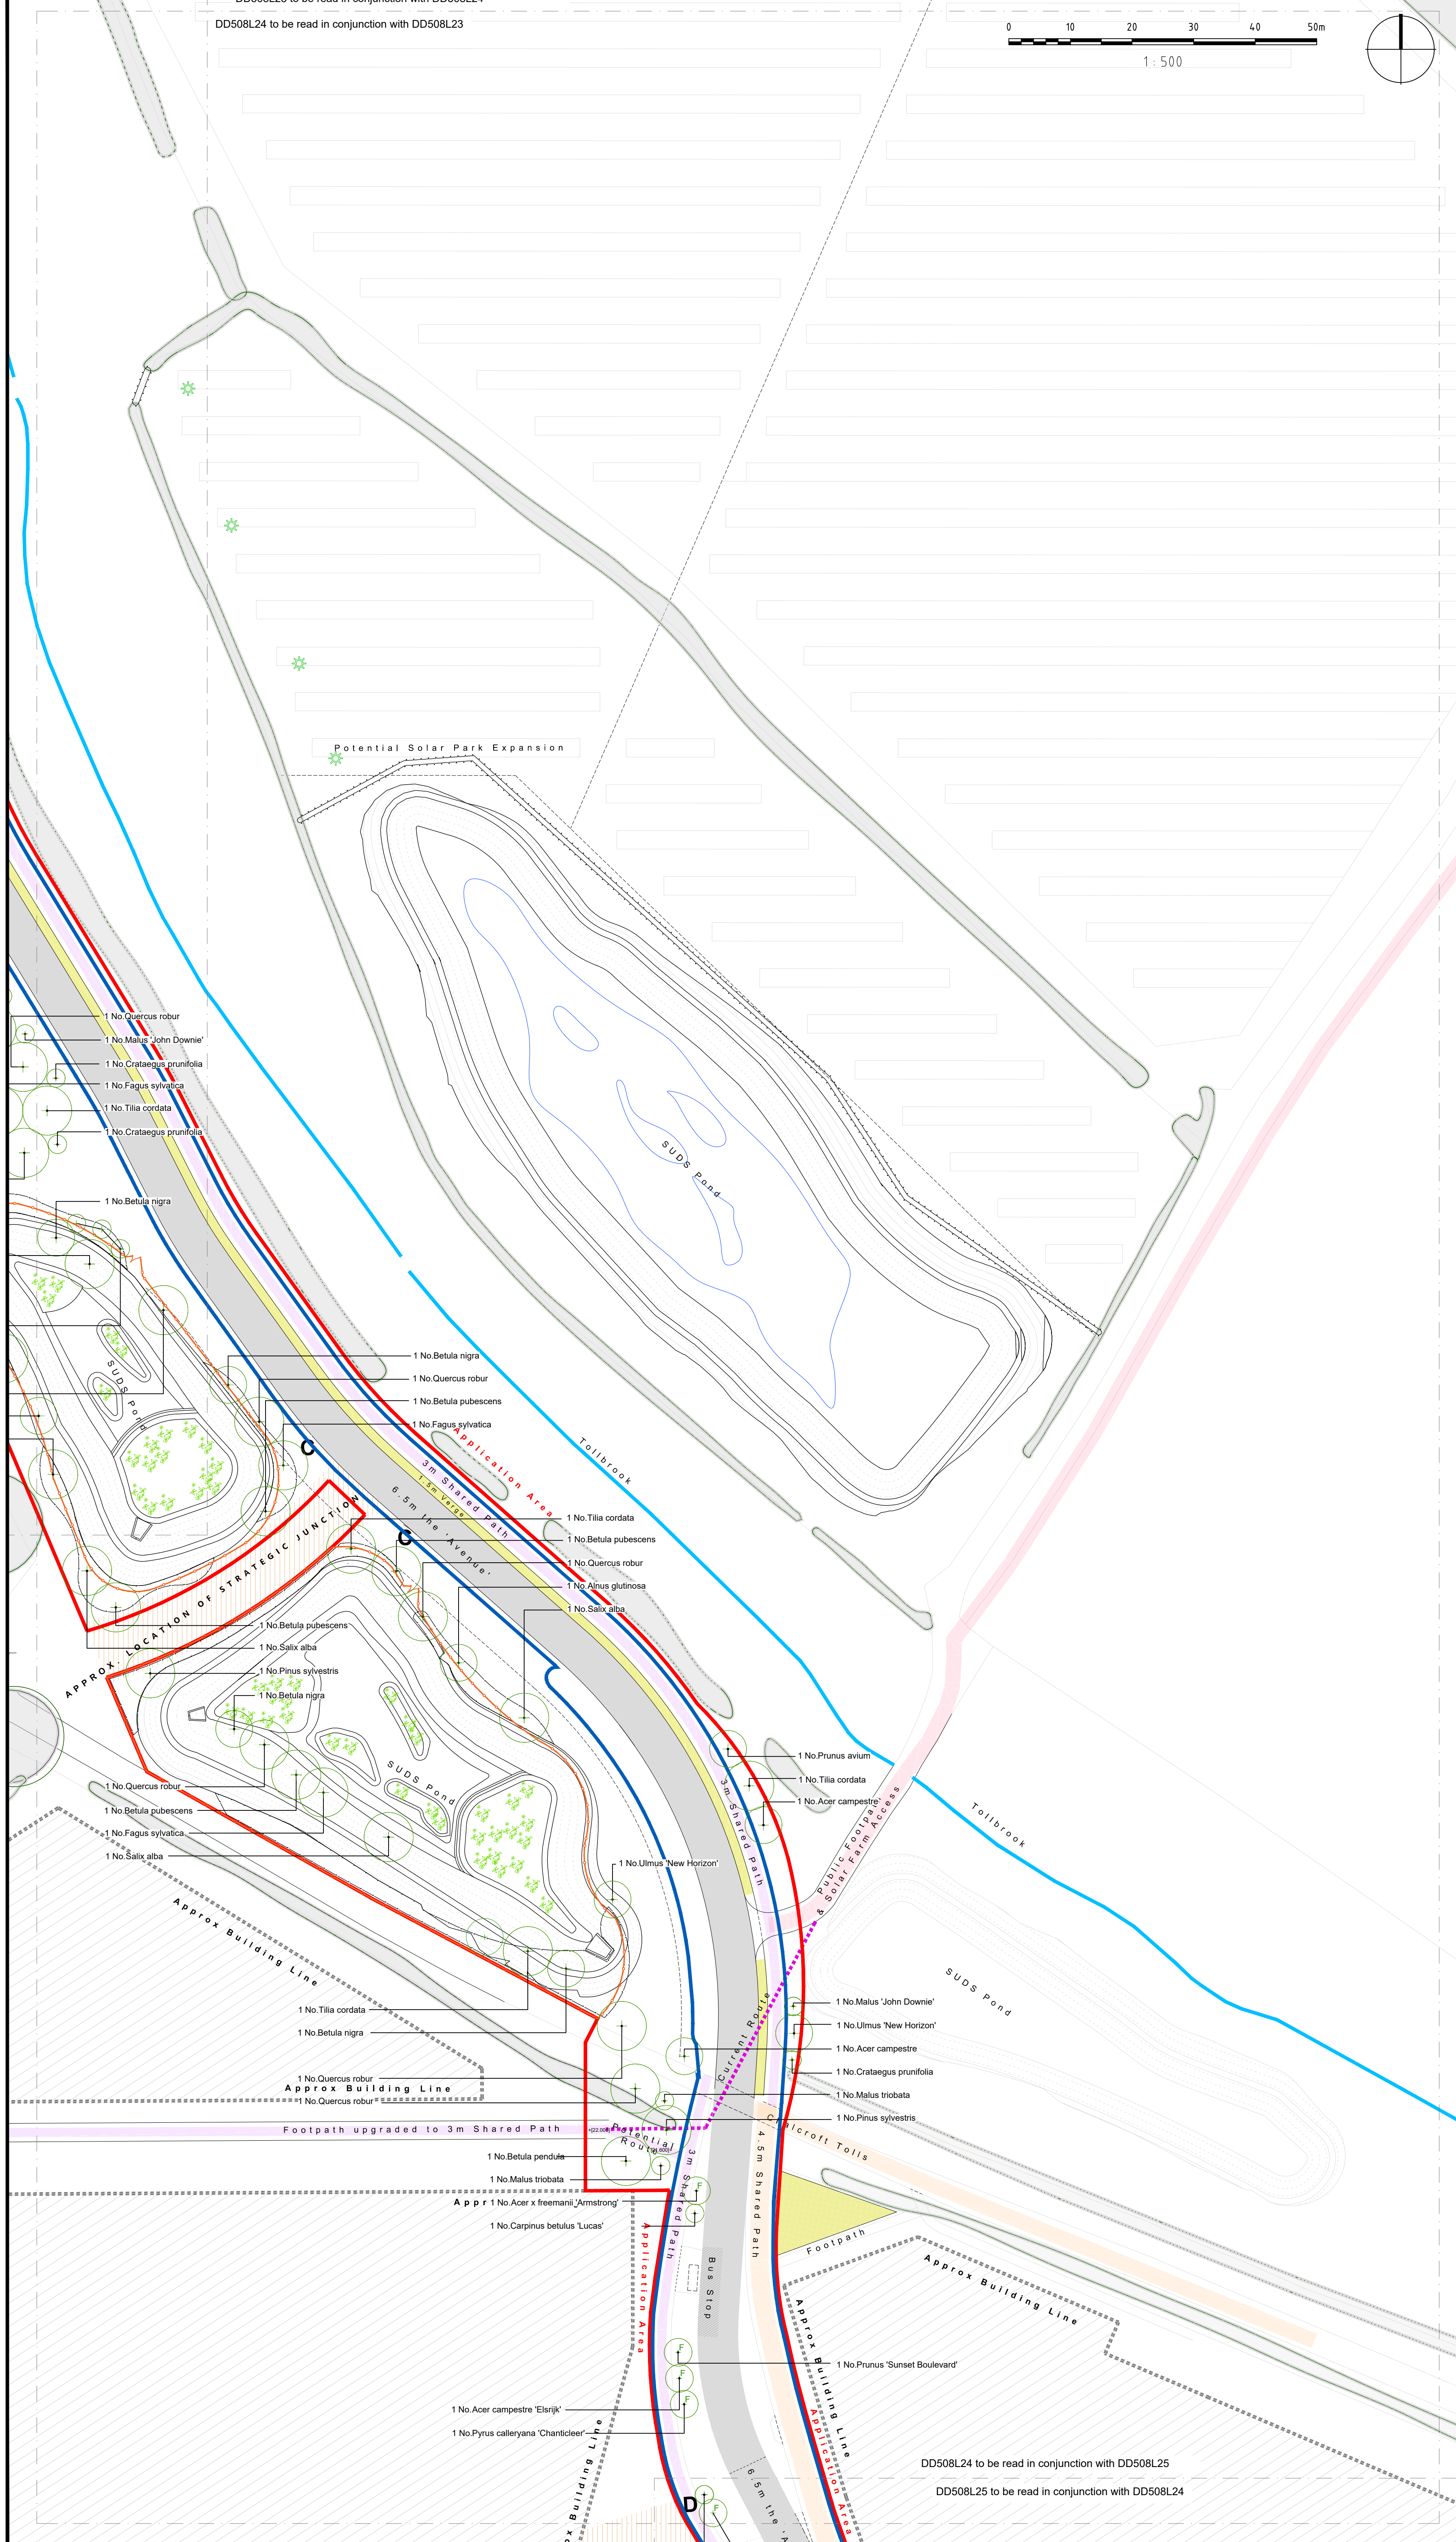


DD508L23 to be read in conjunction with DD508L24
DD508L24 to be read in conjunction with DD508L23

0 10 20 30 40 50m
1:500

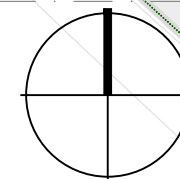

- NOTES:
1. This drawing is to be read in conjunction with all relevant contract drawings and specifications with any conflicting information to be brought to the attention of Deacon Design before works commence on site.
 2. Do not scale from this drawing, (except for planning application purposes only) always work to noted dimensions.
 3. All given dimensions in mm.

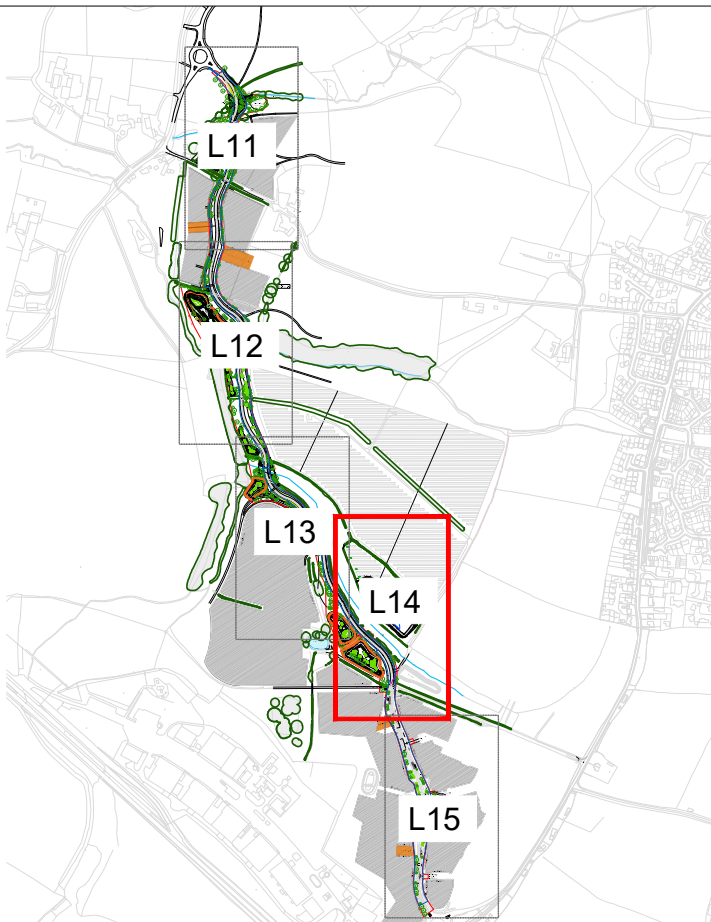

Location Plan NTS

FINAL

15.11.22	MG	Drainage coordination updates	R2	MG
15.09.22	MG	Updates to coord with adjusted light column positions	R1	MG
DATE	DRAWN	DESCRIPTION OF REVISION	REVISION LETTER	CHECKED BY

DRAWING STATUS

FOR TENDER



DEACON DESIGN
Landscape Architecture | Masterplanning | Urban Design
12a The Square, Wickham, Hampshire PO17 5JQ
Tel: 01329 557 820 Email: info@deacondesign.co.uk
Copyright Deacon Design

PROJECT TITLE: DD508 One Horton Heath Road Phase 3	
PROJECT NUMBER: DD508	PLOT DATE: 17/06/2022
DRAWING SCALE: 1:500	APPROVED BY: MG
PAPER SIZE: A1	DRAWN BY: EP
DRAWING TITLE: Tree Planting Plan Sheet 4 of 5	
DRAWING NUMBER: L24	REVISION LETTER: R2
DRAWING FILE LOCATION: Z:\Dropbox (Deacon Design Ltd)\03 PROJECTS 500+DD508_One Horton Heath_Road Phase 3\04 Drawings\Autocad\ Landscape Design\DD508L11\15_Tree Planting Plan.dwg	