


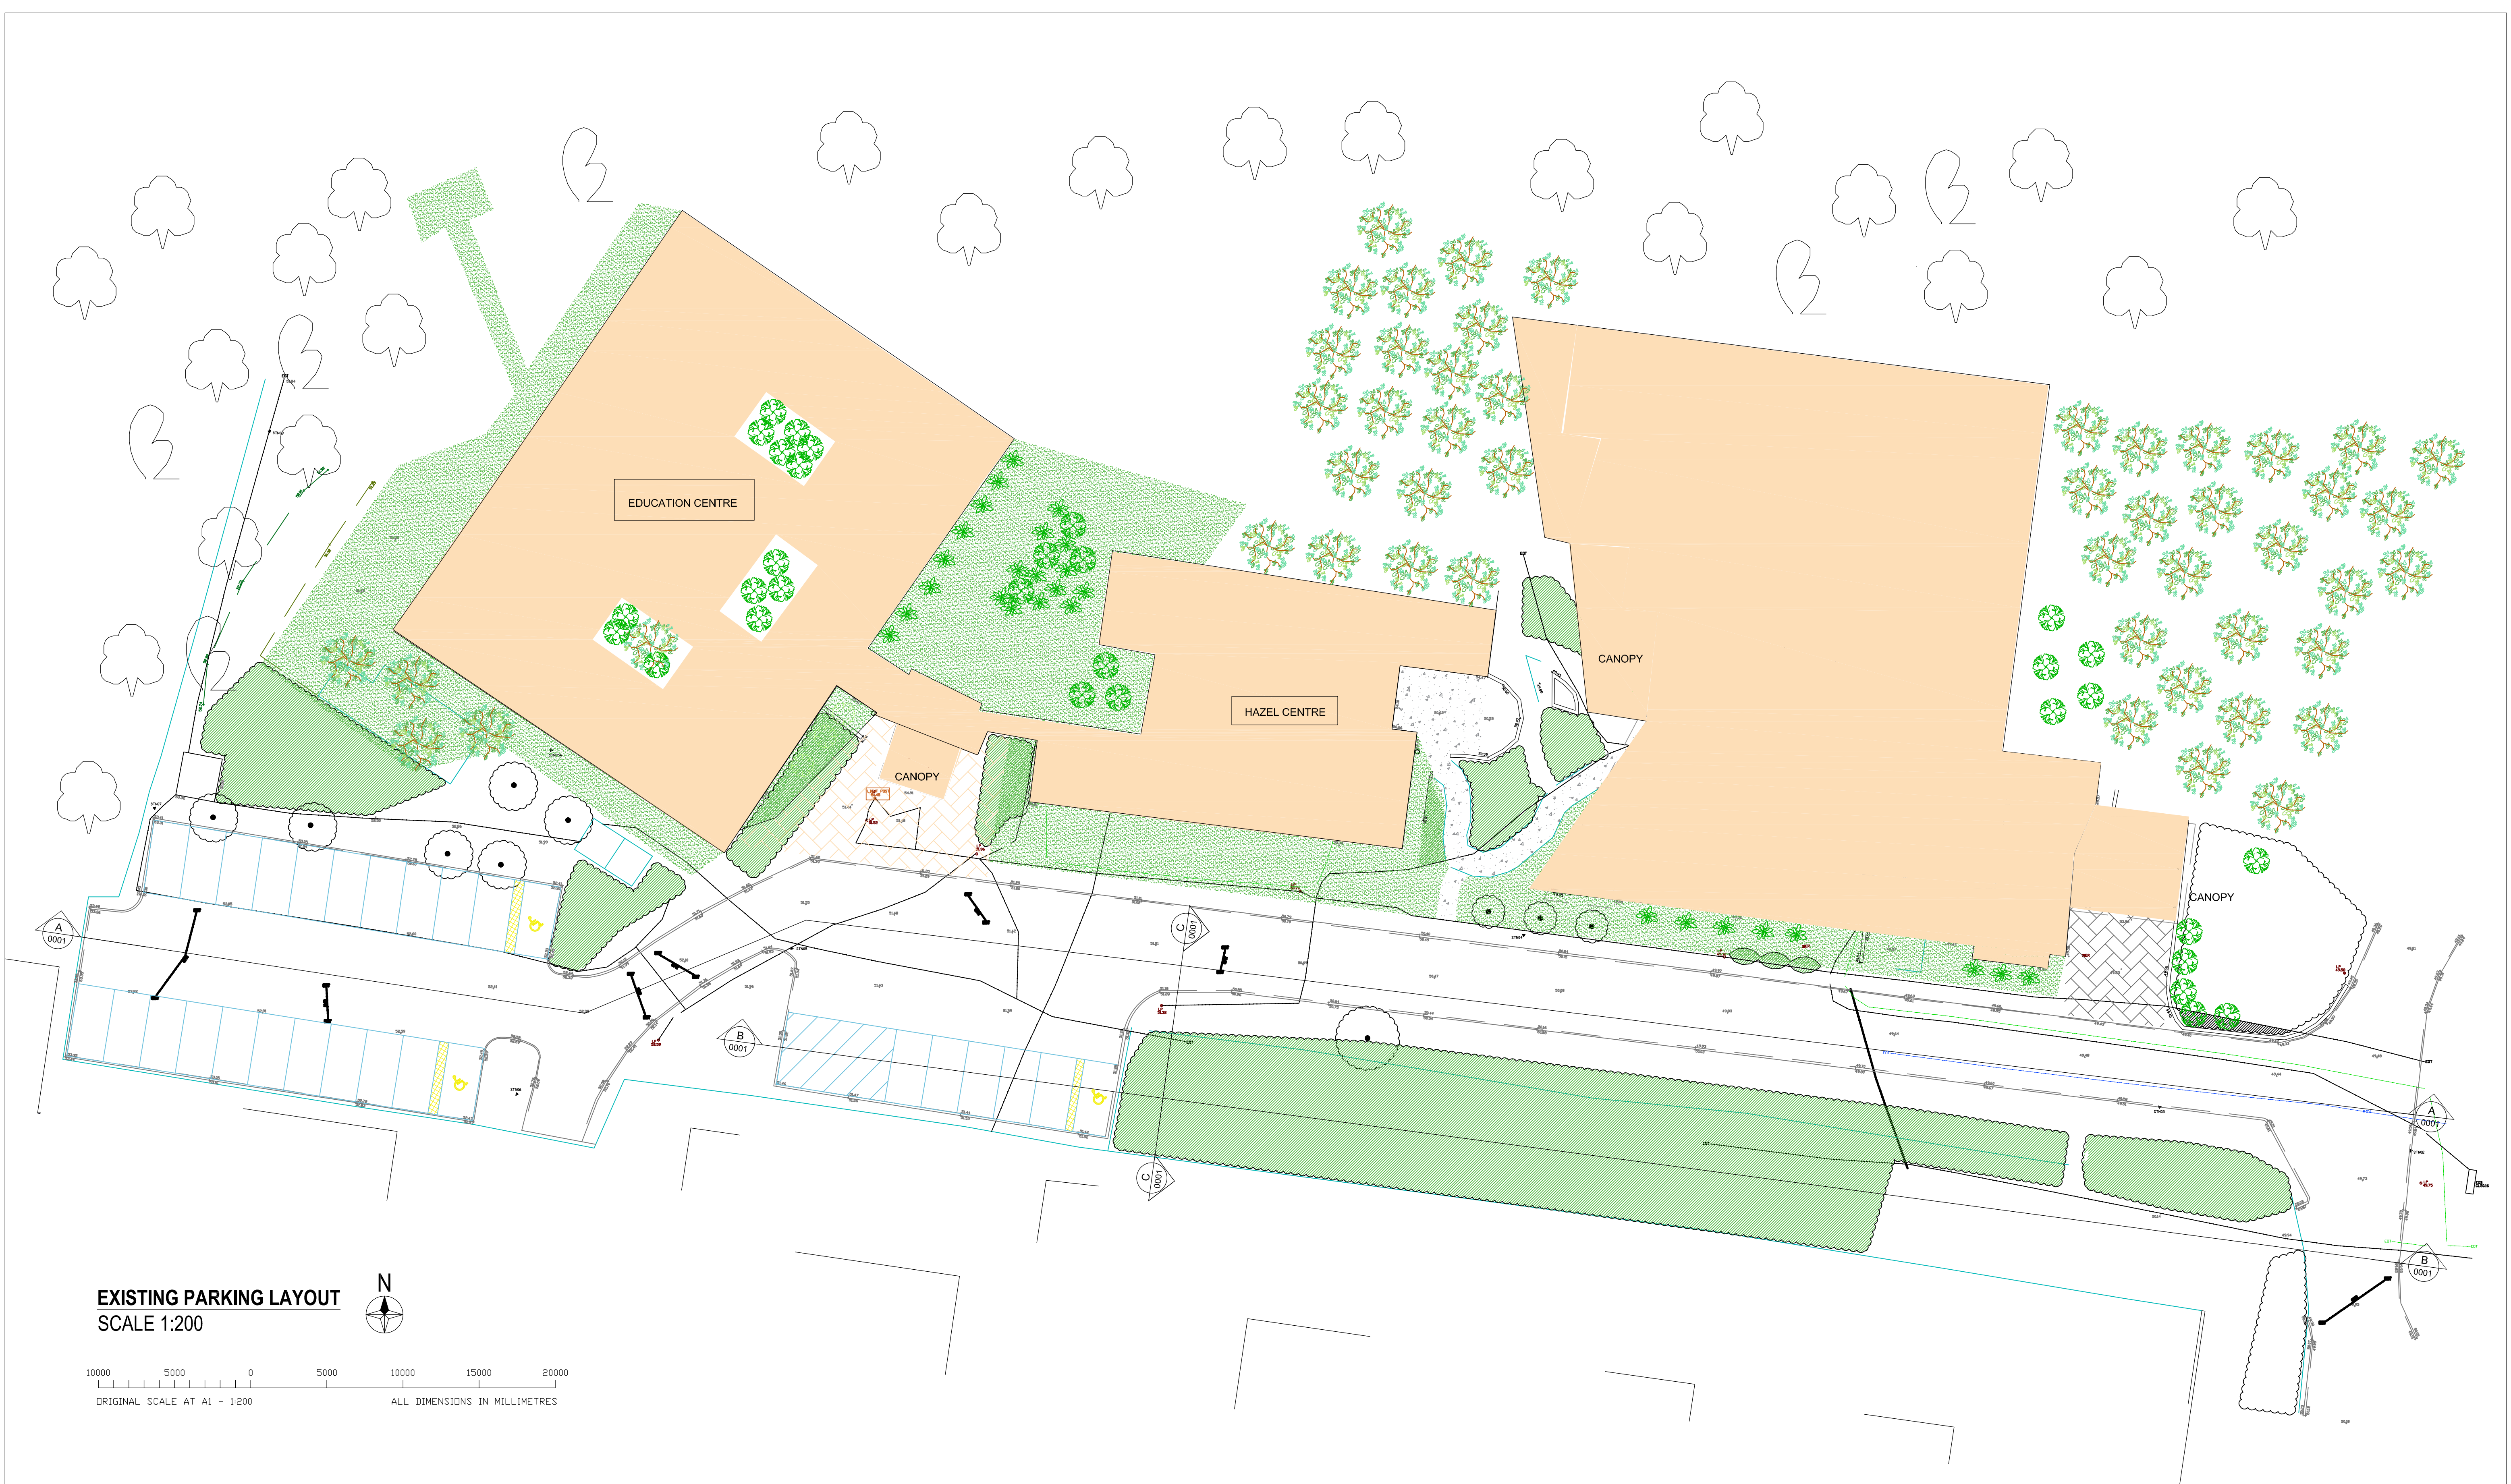

GENERAL NOTES:

This drawing is the property of McAndrew Martin and must not be reproduced in part or whole or used for the execution of works without their permission.

All dimensions to be checked on site prior to commencement of any construction works and McAndrew Martin notified of any discrepancy via the Supervising Officer.

Figured dimensions are to be used in preference to scaled dimensions. However for Planning purposes scaling is permitted.

No deviation from this drawing will be permitted without the express consent of McAndrew Martin via the Supervising officer.

All works to comply with the current edition of the Building Regulations and British Standards.

It is the contractors responsibility to check all dimensions and quantities on site prior submitting his tender for the works.

Construction Design and Management (CDM) REGULATIONS 2015, RISK ASSESSMENT.

M&E

Standards required - CIBSE, BAFE, NICEIC, Gas safe, BS5959, BS5588, BS5999, Defence Infrastructure fire standards, Compens to ducting to meet the standards EN144, EN12101, TR19.

Fire stopping to meet BS standards.

Light Drains to be Fire Rated where ceilings are fire separation.

Fire Officer Testing and Certification.

BUILDING REGULATIONS

To Building regulation and British Standard. Requirements in all respects.

To Fire Officer requirements in all respects.

The Building Contractor must include for all works required by the M&E Contractors.

HEALTH & SAFETY

Refer to Designers Risk Assessment.

DRAFT FOR COMMENTS

P3	PRELIMINARY ISSUE	JE	16/11/22	PC
P2	BUILDINGS ADDED	PH	27/07/22	LS
P1	INITIAL ISSUE	PH	02/02/22	LS
REV	DESCRIPTION	BY	DATE	CHKD

PROJECT INFORMATION

DRAWING BY: CW	DATE: 09/01/22	CHECKED: CW	CLIENT: EARL MOUNTBATTEN HOSPICE, HALBERRY LANE, NEWPORT, ISLE OF WIGHT, PO30 2ER
SCALE(S): 1:200 @A1	DRAWING TITLE: EXISTING PARKING LAYOUT	PROJECT: PROPOSED PARKING MOOREGREEN HOSPICE BOTLEY ROAD SOUTHAMPTON SO30 3JB	
PROJECT NO: 210519	ORIGINATOR: MML	SYSTEM: 00	LEVEL: 00
DRAWING TYPE: DR	DEPARTMENT: A	DRAWING NO: 0000	STATUS: S3
		REVISION: P3	



McAndrew Martin Limited

PROFESSIONAL SOLUTIONS BY DESIGN

TRAFALGAR HOUSE
11 ACORN BUSINESS CENTRE
NORTHAMPTON ROAD
PORTSMOUTH
HAMPSHIRE
PO6 3TH

TEL: 023 9269 7193
FAX: 023 9266 4678
office@mcandrewmartin.com



www.mcandrewmartin.com