


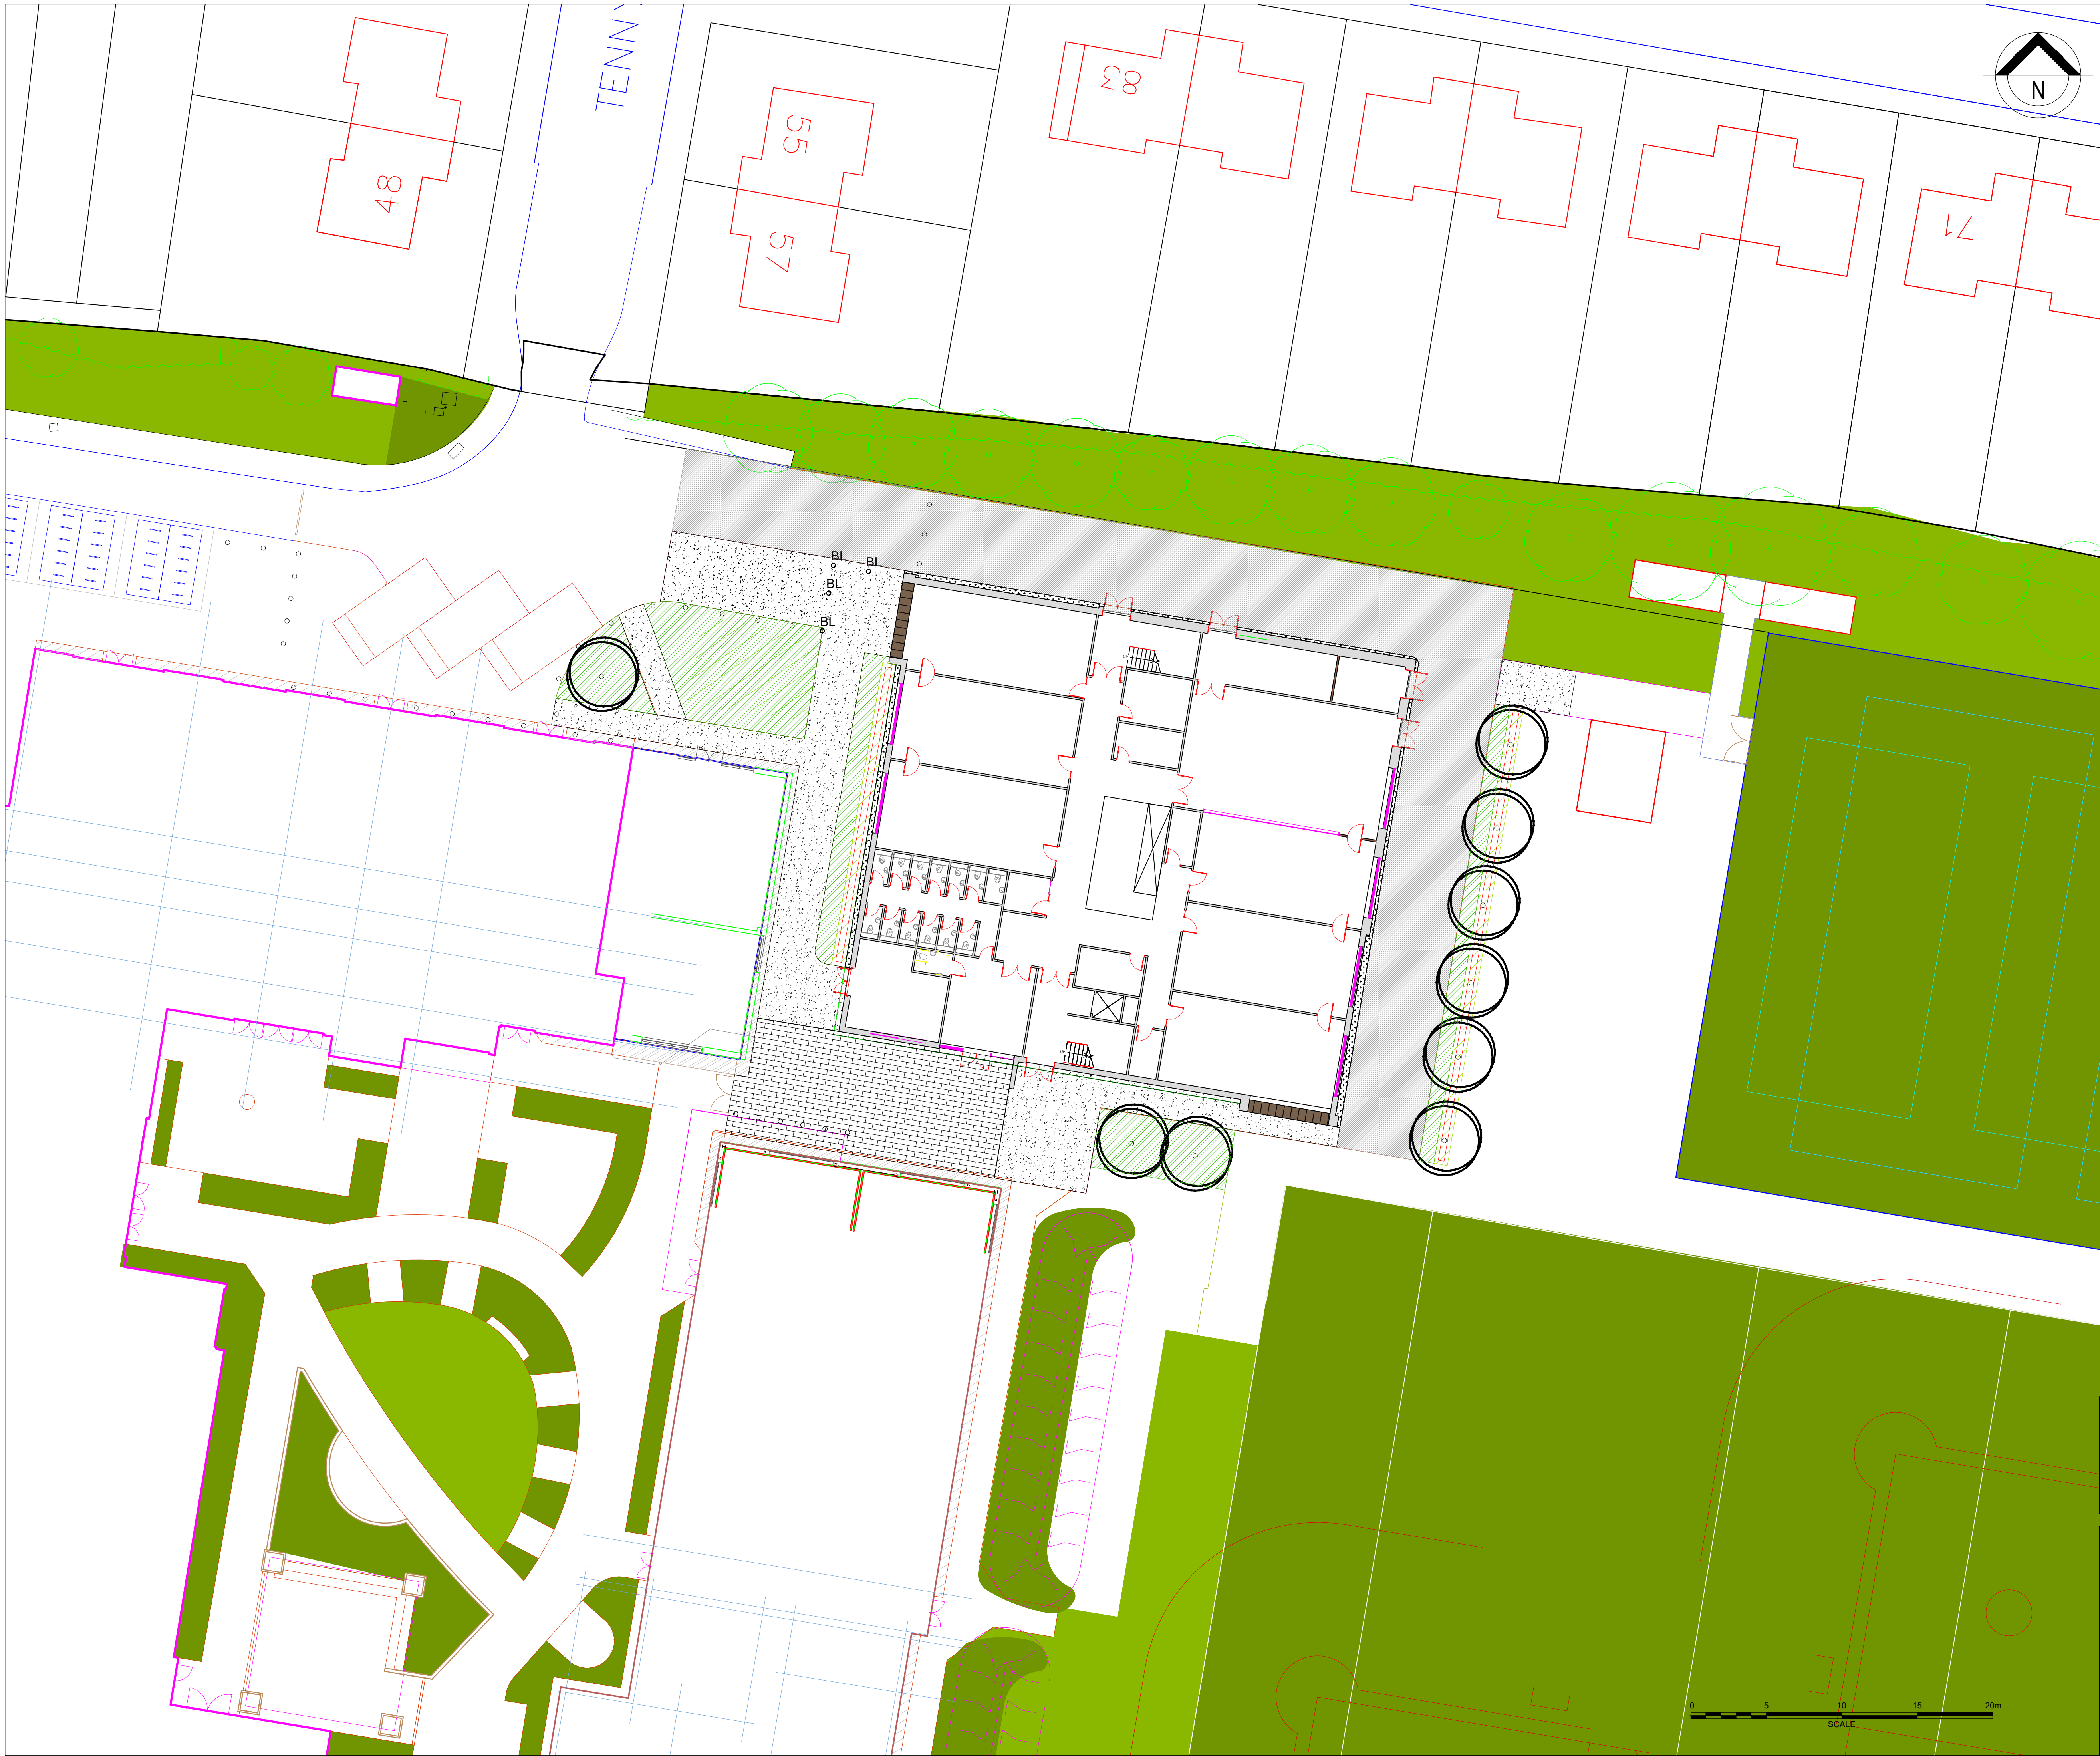

NOTE: This drawing is the copyright of UBU Design LTD, all rights reserved.

Do not scale from this drawing, except for planning purposes only. All dimensions/levels to be checked. UBU Design LTD accept no liability for any expense loss or damage of whatever nature and however arising from any variation made to this drawing or in the execution of the work to which it relates which has not been referred to them and their prior approval obtained.

LEGEND

- Existing tree / vegetation to be retained (as shown on survey)
- Existing planting to be retained
- Proposed native tree 20-25cm
- Proposed native hedge
- Proposed planting bed
- Proposed permeable vehicular macadam for emergency access route
- Proposed paving (to match existing in student courtyard) to form apron around entrances to buildings
- Existing pedestrian macadam to be retained where possible
- Gravel margin
- New bollard to match existing

D	15/12/22	Details added	BA		
C	14/12/22	Path widened to west of proposed building	MLA		
B	14/12/22	Landscape layout updated to suit revised building	BA		
A	04/12/22	Landscape layout updated to suit revised layout	BA		
REV	DATE	COMMENTS	DRN	CHK	APP

UBU Design LTD
7a Wintex House, Easton Lane
Business Park, Easton Lane,
Winchester, Hants, SO23 7RQ
+44 (0) 1962 856 008
studio@ubu-design.co.uk
www.ubu-design.co.uk

PROJECT: BARTON PEVERIL

TITLE: GENERAL ARRANGEMENT

CLIENT: BIDWELLS

SCALE: 1:200@A1	DATE: 01/12/2022
JOB NO: 3055	DWG NO: 3055-GA-1000
STATUS: PLANNING	REV: D