


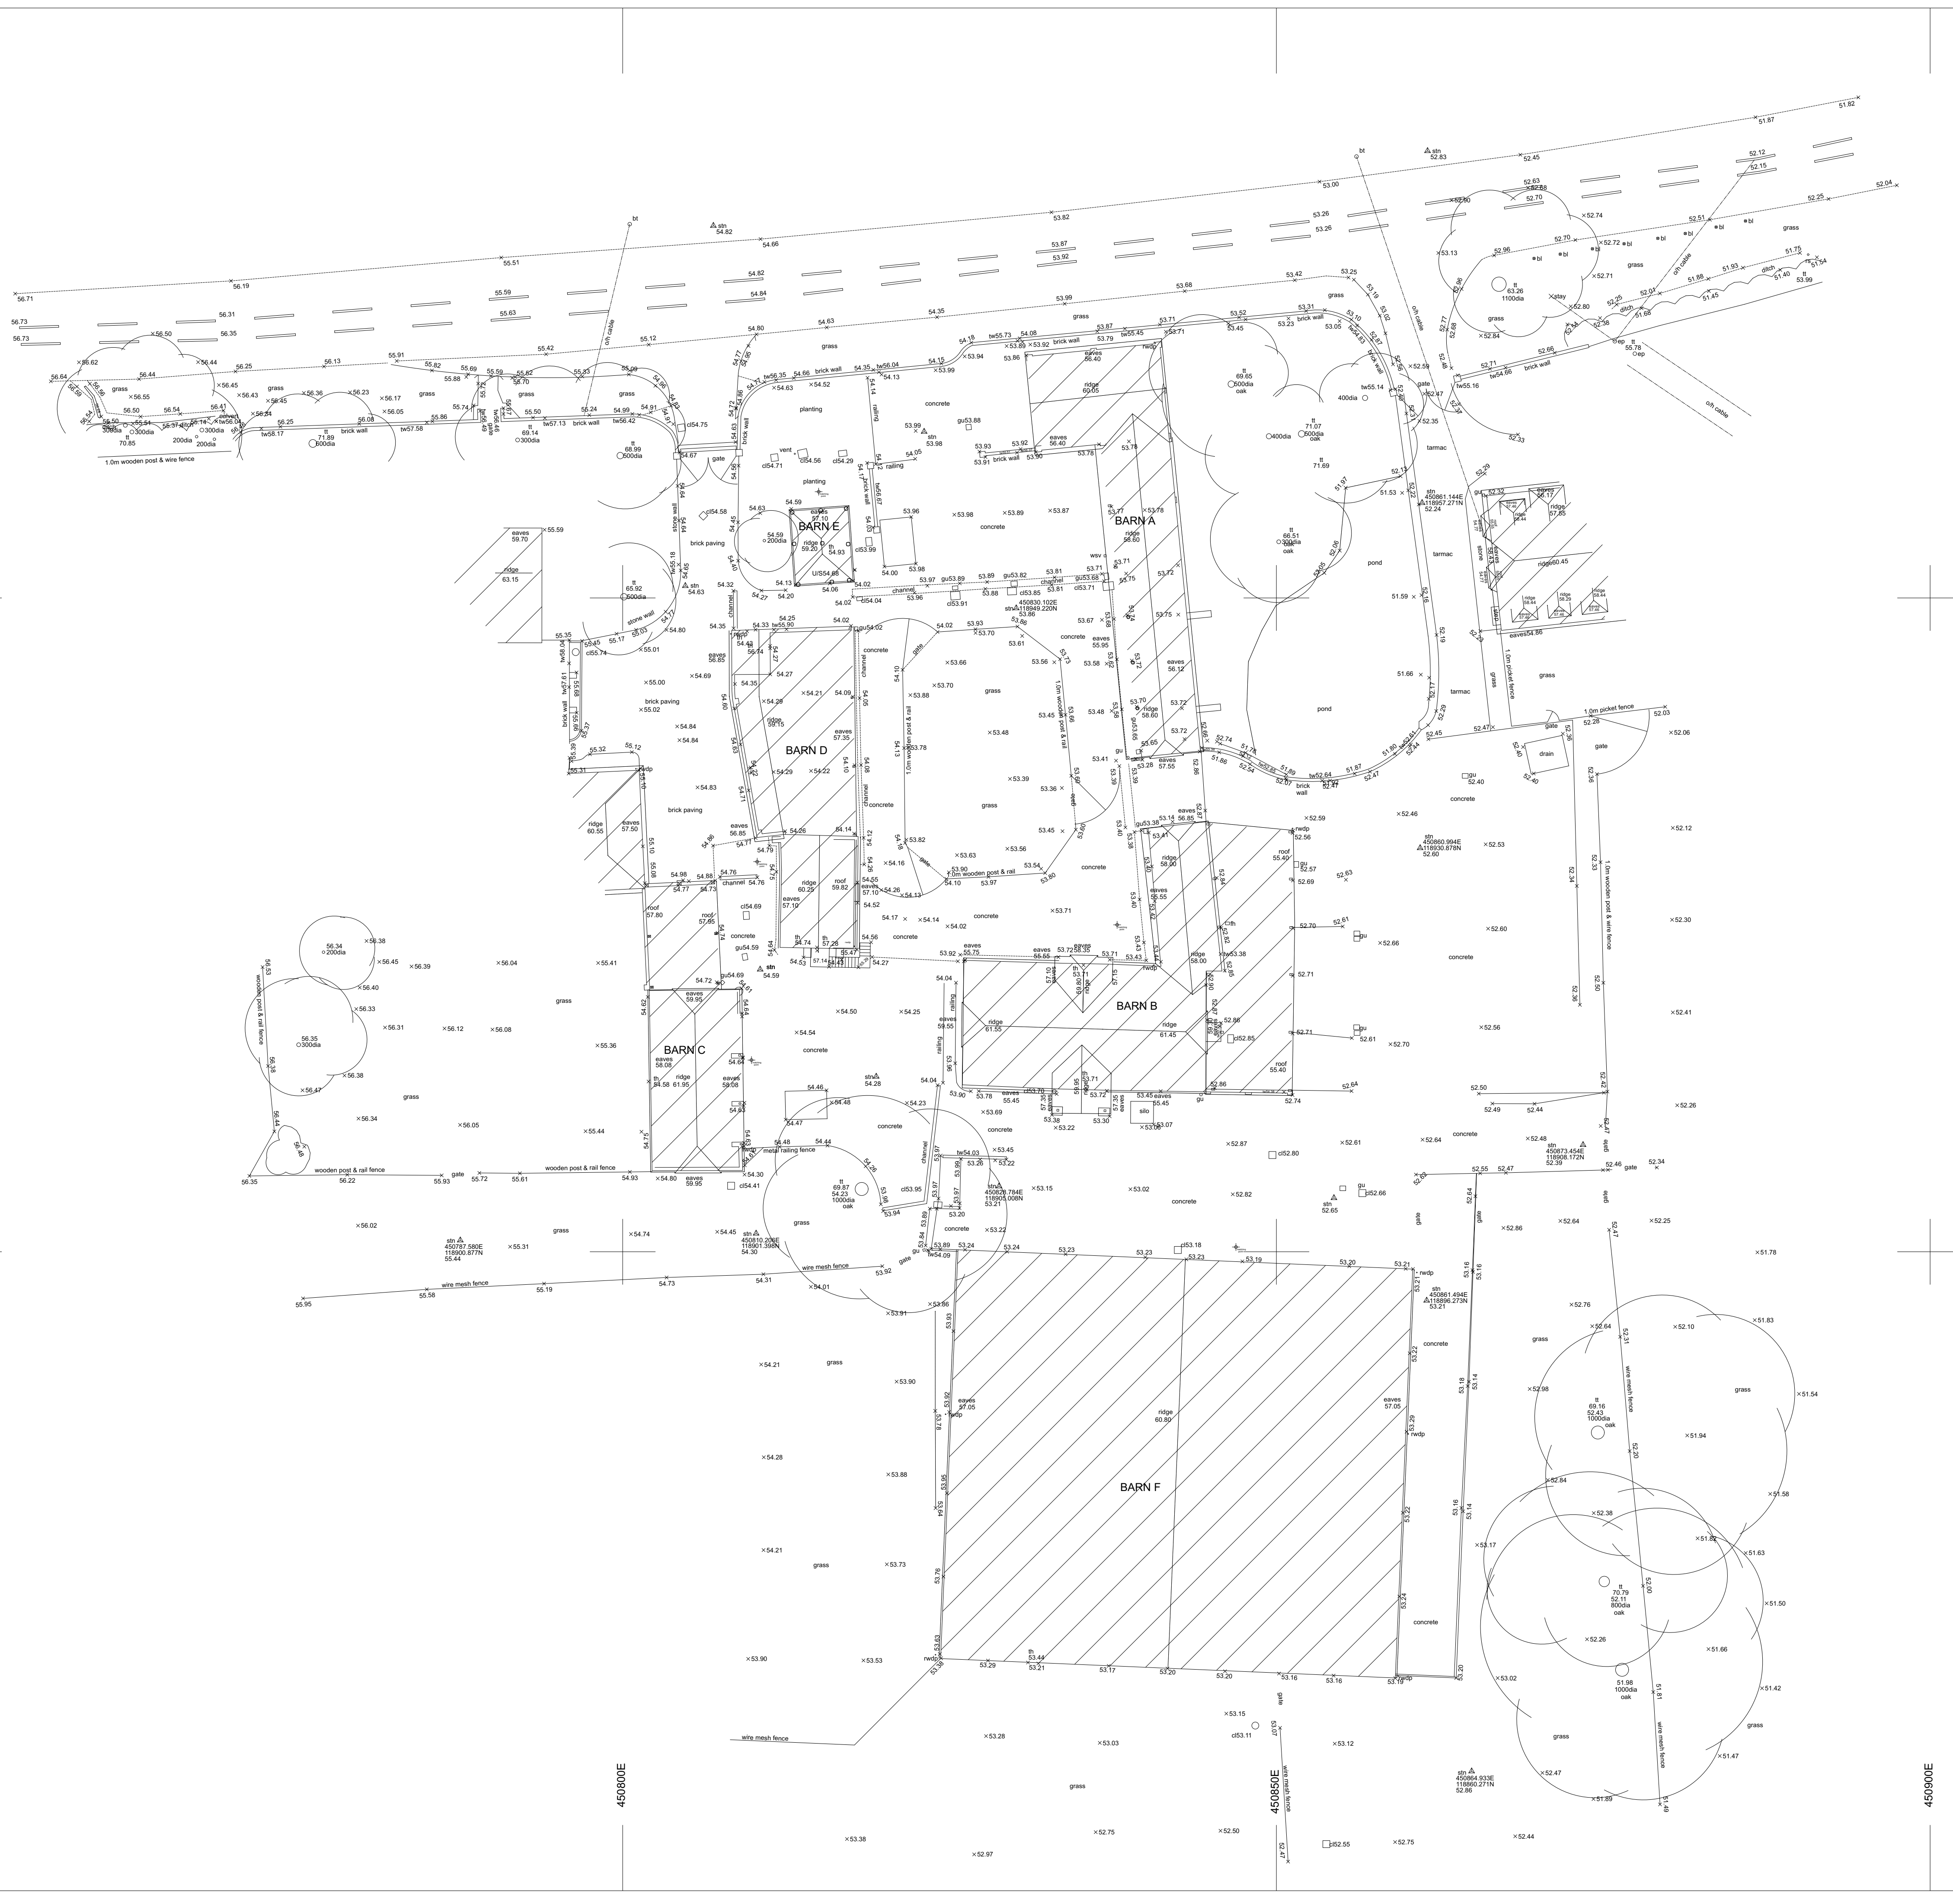

KEY:	
bt	British Telecom
cb	Control Box
cl	Cover Level
ctv	Cable Television
dk	Drop Kerb
e	Electric
ep	Electricity Pole
fh	Fire Hydrant
gu	Gully
gsv	Gas Stop Valve
ht	Height
ic	Inspection Cover
in	Invert Level
lp	Lamp Post
mkr	Marker
oh	Overhead
pb	Post Box
pg	Pavement Crossing
np	Name Plate
rs	Road Sign
sv	Stop Valve
tb	Telephone Box
tl	Traffic Light
tt	Top of Tree
th	Threshold
tw	Top of Wall
uf	Unable to Lift
vp	Vent Pipe
wm	Water Meter
wsv	Water Stop Valve

NOTES:
LEVELS RELATE TO O.S. DATUM
TREE SPECIES SHOULD BE VERIFIED WHERE OF CRITICAL IMPORTANCE
THE ARCHITECT SHOULD SATISFY HIMSELF THAT ALL TREES LIKELY TO AFFECT HIS DESIGN HAVE BEEN SHOWN
INTER CONNECTION OF MANHOLES SHOULD BE VERIFIED WHERE OF CRITICAL IMPORTANCE USING CCTV
PIPE SIZES & INVERTS DETERMINED WITHOUT ENTRY INTO MANHOLE
ON SITE DIMENSION ACCURACY IS TAKEN RELATIVE TO THE PRINTED SCALE AND SHOULD BE CHECKED ON SITE WHERE OF CRITICAL IMPORTANCE

P STUBBINGTON
LAND SURVEYS LTD

THE MEAD
DURLEY BROOK ROAD
DURLEY
SOUTHAMPTON
HAMPSHIRE
SO32 2AR

TEL : 023 8060 1876
MOBILE:-
07973 348165
EMAIL:-
PAUL@PSLANDSURYA

EMAIL:-
PAUL@PSLANDSURVEYS.COM

CLIENT:-

CONTRACT:-	MORTIMERS FARM, MORTIMERS LANE, FAIR OAK
------------	--

TITLE:- TOPOGRAPHIC SURVE

SCALE:- 1:250 @

DRAWING NO. 7257/01

DATE:- JULY 2018

SURVEYOR:- PS

HURRELL | ARCHITECTURE ■■■

Hurrell Architecture Limited
Alresford

t 01962 736 761
e mail@hurrellarchitecture.co.uk

CLIENT

PROJECT

Mortimers Farm
Mortimers Lane

DRAWING

Existing Site Survey

DRAWING NO.

991-D-002

WORKSTAGE

SCALE @ A1

DATE October 2022

Dimensions to be checked on site.
All in millimetres unless stated
For construction purposes do not scale
This drawing cannot be copied without the
written permission of
HURRELL ARCHITECTURE LIMITED

RIBA 
Chartered Practice