


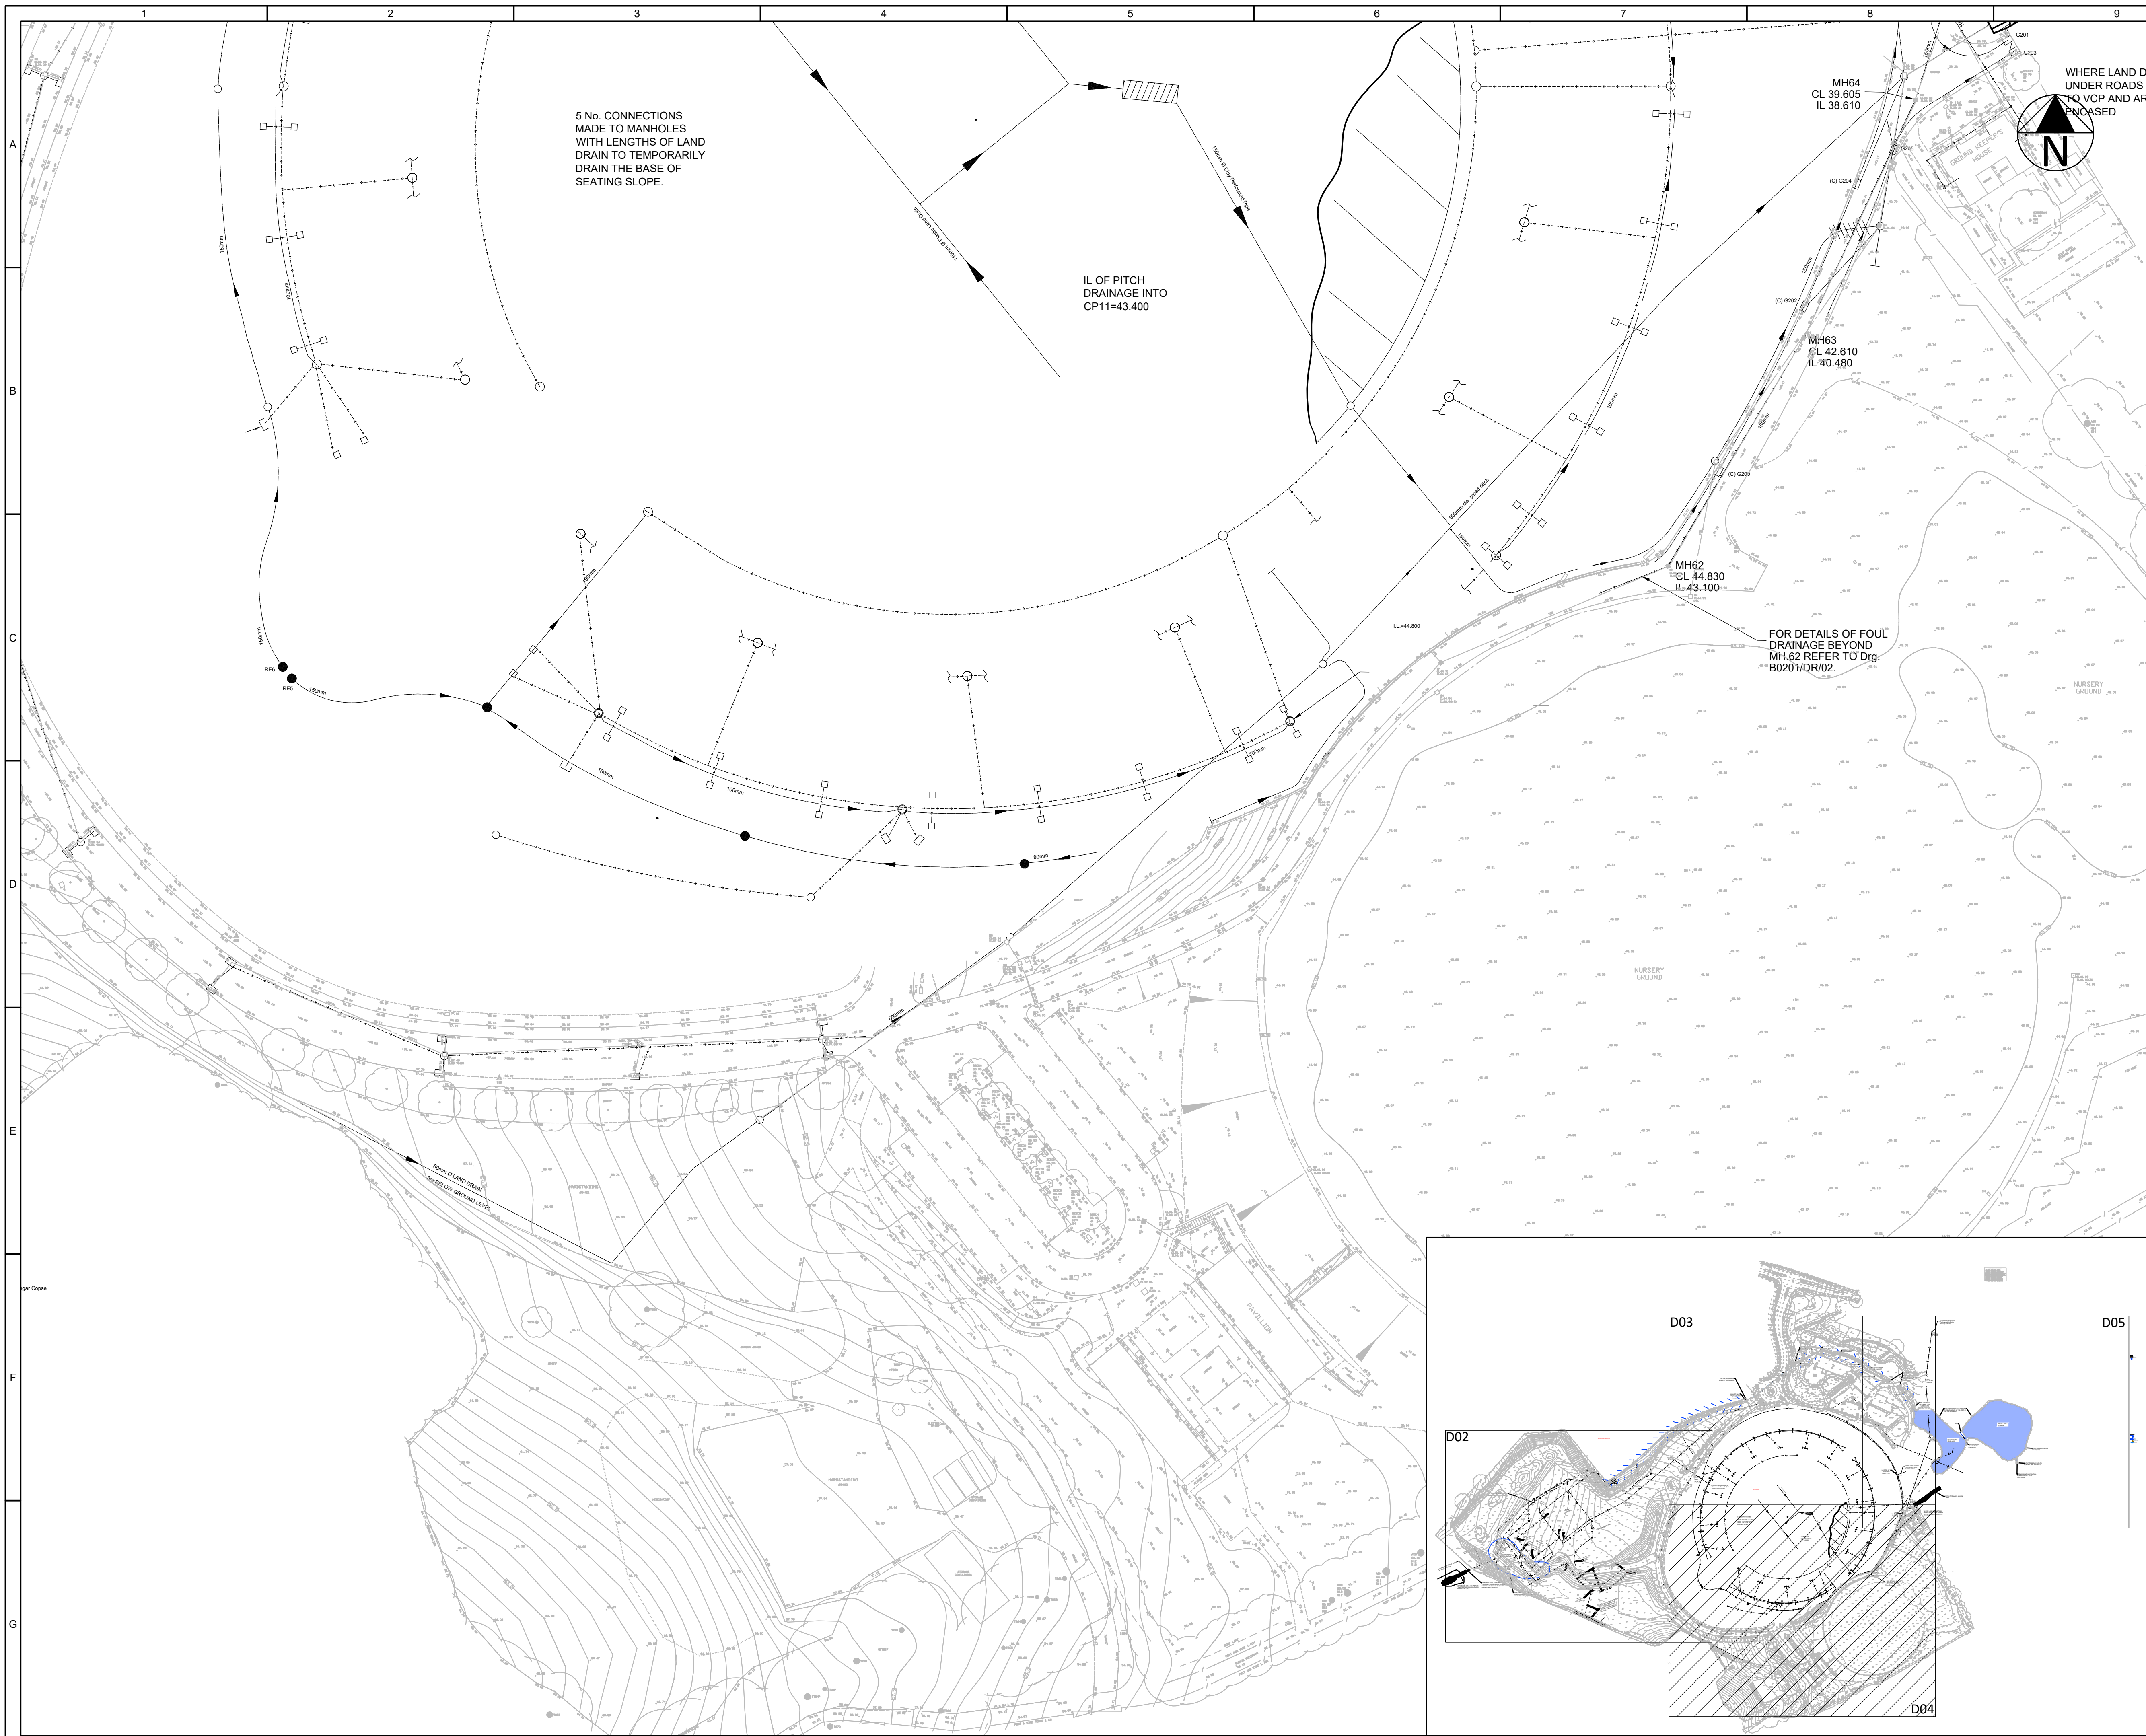

KEY

EXISTING DRAINAGE

----- PRIVATE SURFACE WATER SEWER

----- PRIVATE FOUL WATER SEWER

----- EXISTING GROUND DRAIN

===== EXISTING WATERCOURSE

===== EXISTING POND LAKE

A	FIRST ISSUE	28.07.21	JE	PS
REV.	DESCRIPTION	Date	BY	CHK



CLIENT:

LDA/HCCC

andy clay consulting
flood risk and drainage

DRAWING STATUS: **PLANNING APPLICATION**

SCALE @ A1:
0 1:500 25 metres

PROJECT:	AGEAS GOLF CLUB
----------	-----------------

TITLE: EXISTING DRAINAGE
3 OF 4

PROJECT No: 19320	DRAWING No: D04	REV: A
----------------------	--------------------	-----------