

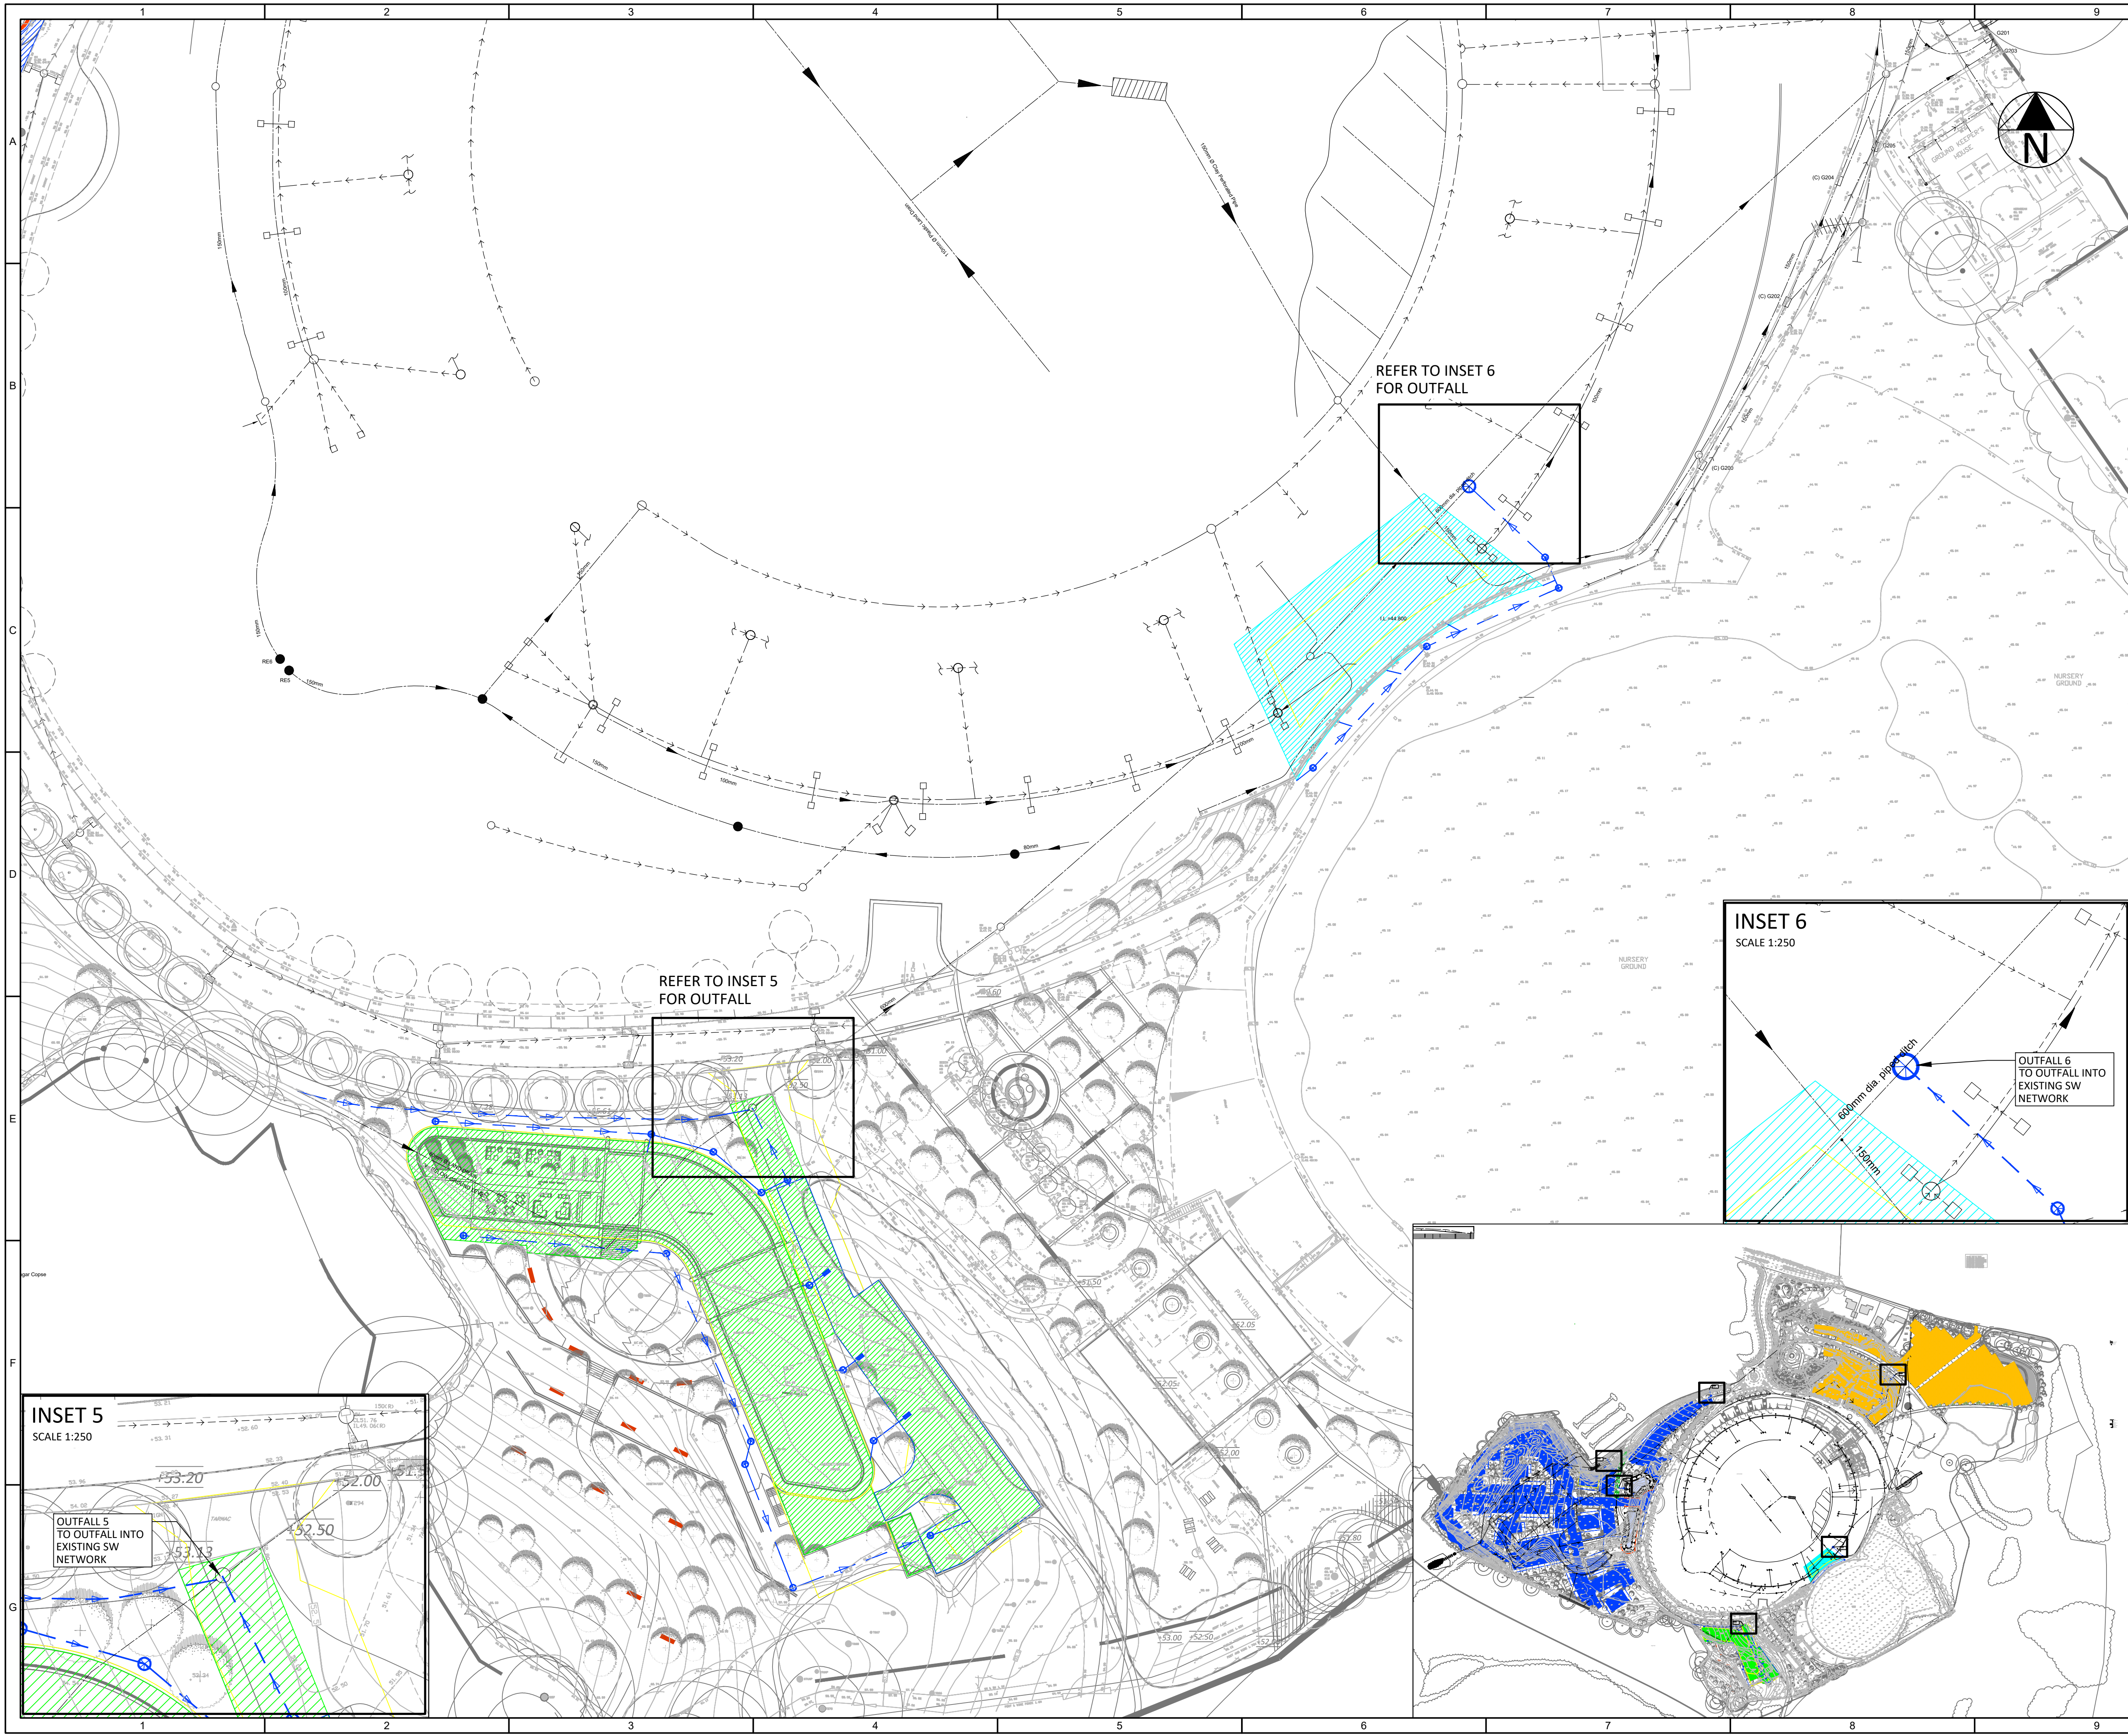
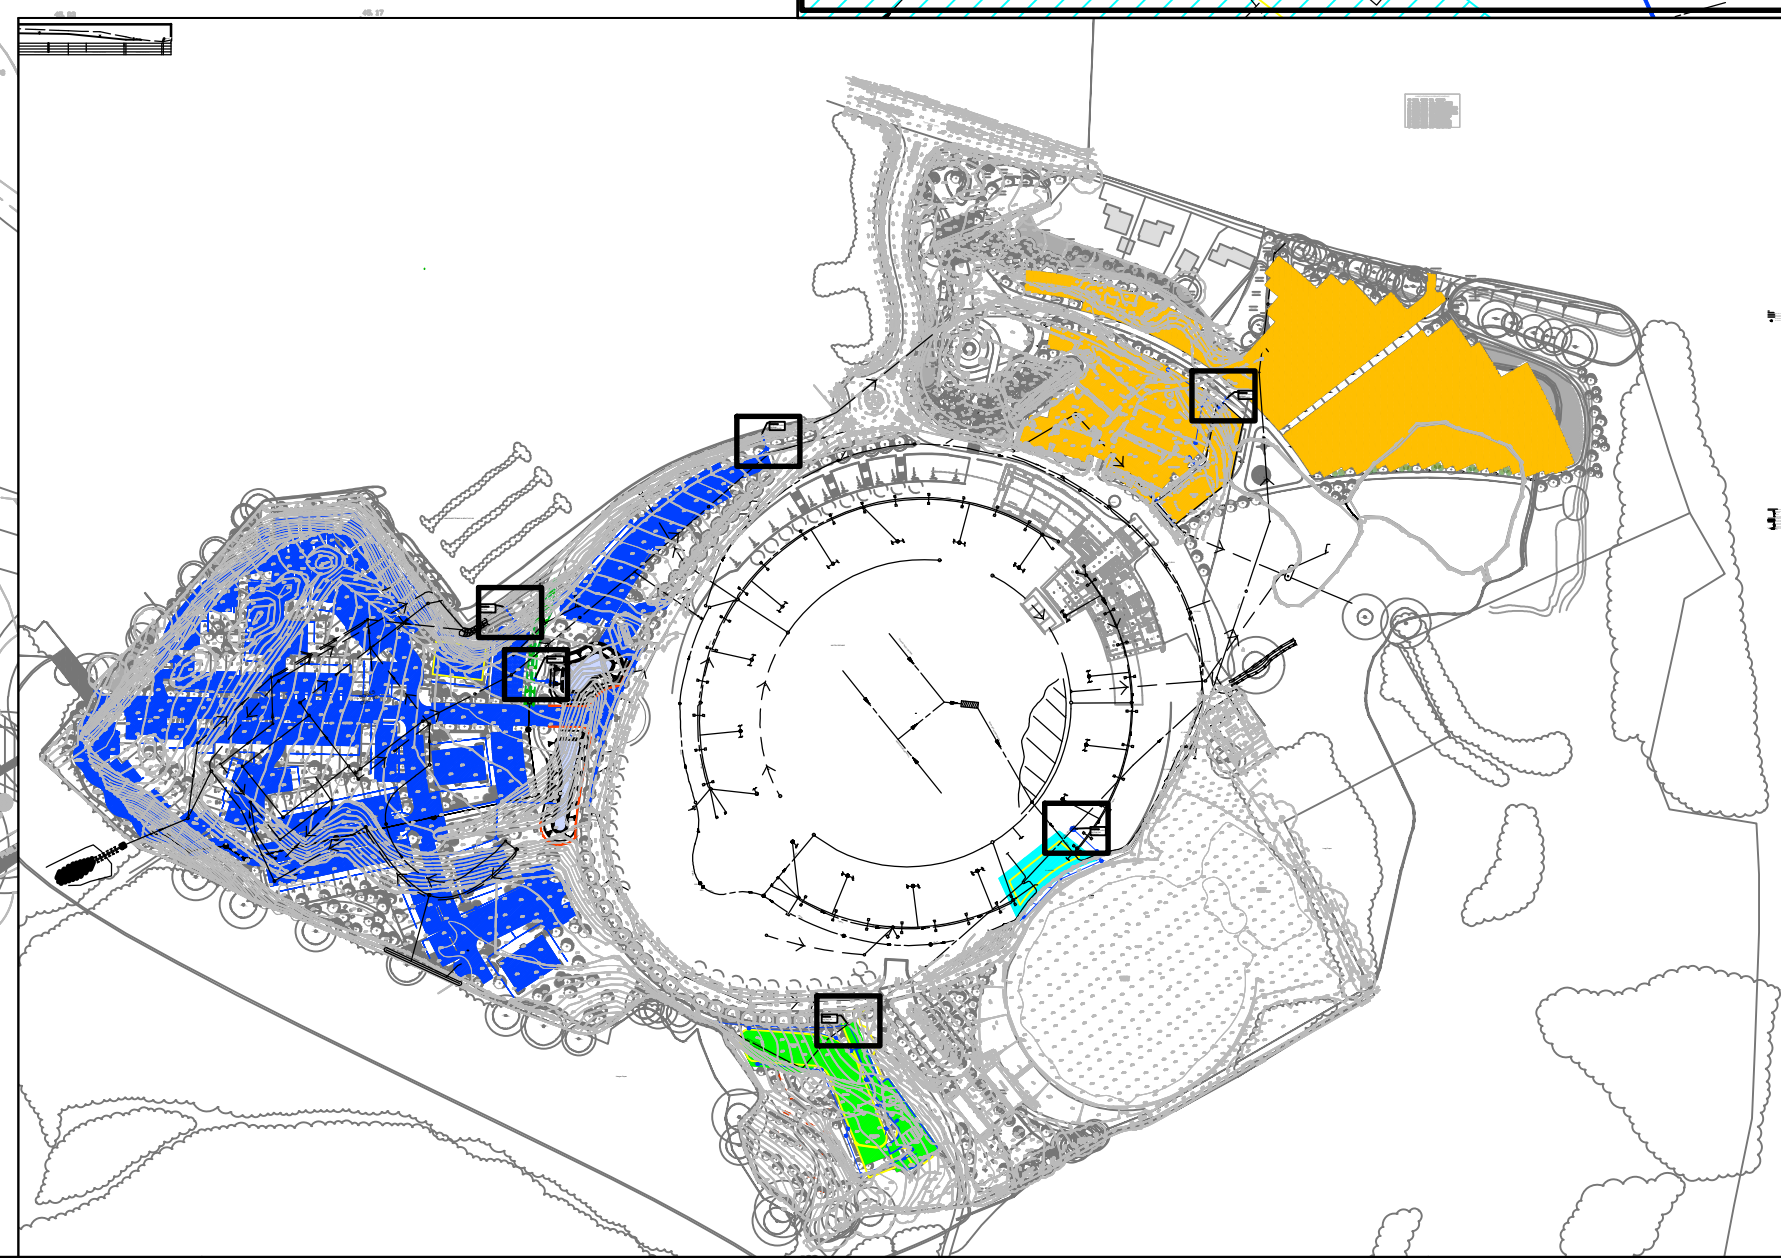


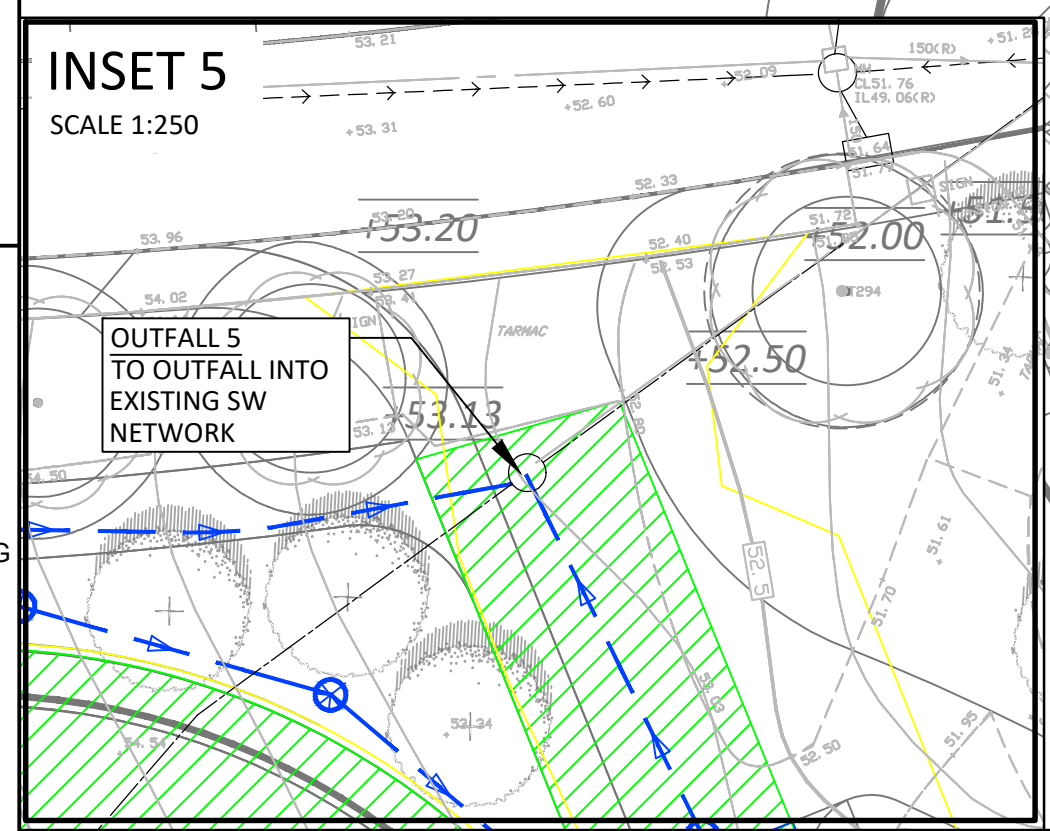

- KEY
- CHARACTER AREA 1
DISCHARGING TO OUTFALL 4
 - CHARACTER AREA 1
OVERFLOW PARKING /
DISCHARGE BY INFILTRATION
 - CHARACTER AREA 2 & 3
DISCHARGING TO OUTFALL 6
 - CHARACTER AREA 4
DISCHARGING TO OUTFALL 5
 - CHARACTER AREA 5
DISCHARGING TO OUTFALL 1
 - CHARACTER AREA 5
DISCHARGING TO OUTFALL 2
 - CHARACTER AREA 5
DISCHARGING TO OUTFALL 3

REFER TO INSET 6
FOR OUTFALL

REFER TO INSET 5
FOR OUTFALL

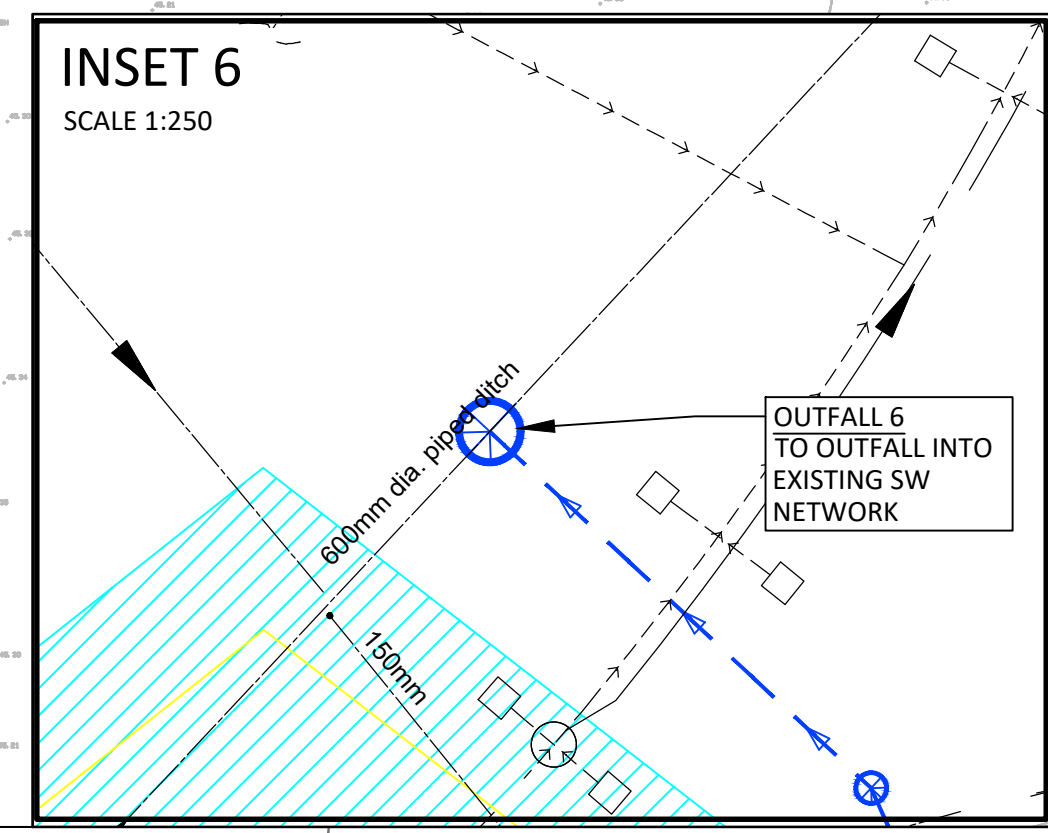

A	FIRST ISSUE	02.12.22	ND	PS
REV.	DESCRIPTION	Date	BY	CHK
DESIGN BY:				

tumu

CLIENT: LDA/HCCC

andy clay consulting
flood risk and drainage

DRAWING STATUS: PLANNING APPLICATION

SCALE @ A1: 0 1:500 25 metres

PROJECT: AGEAS GOLF CLUB

TITLE: DRAINAGE CATCHMENT AREAS
3 OF 4

PROJECT No: 19320	DRAWING No: D27	REV: A
-------------------	-----------------	--------