


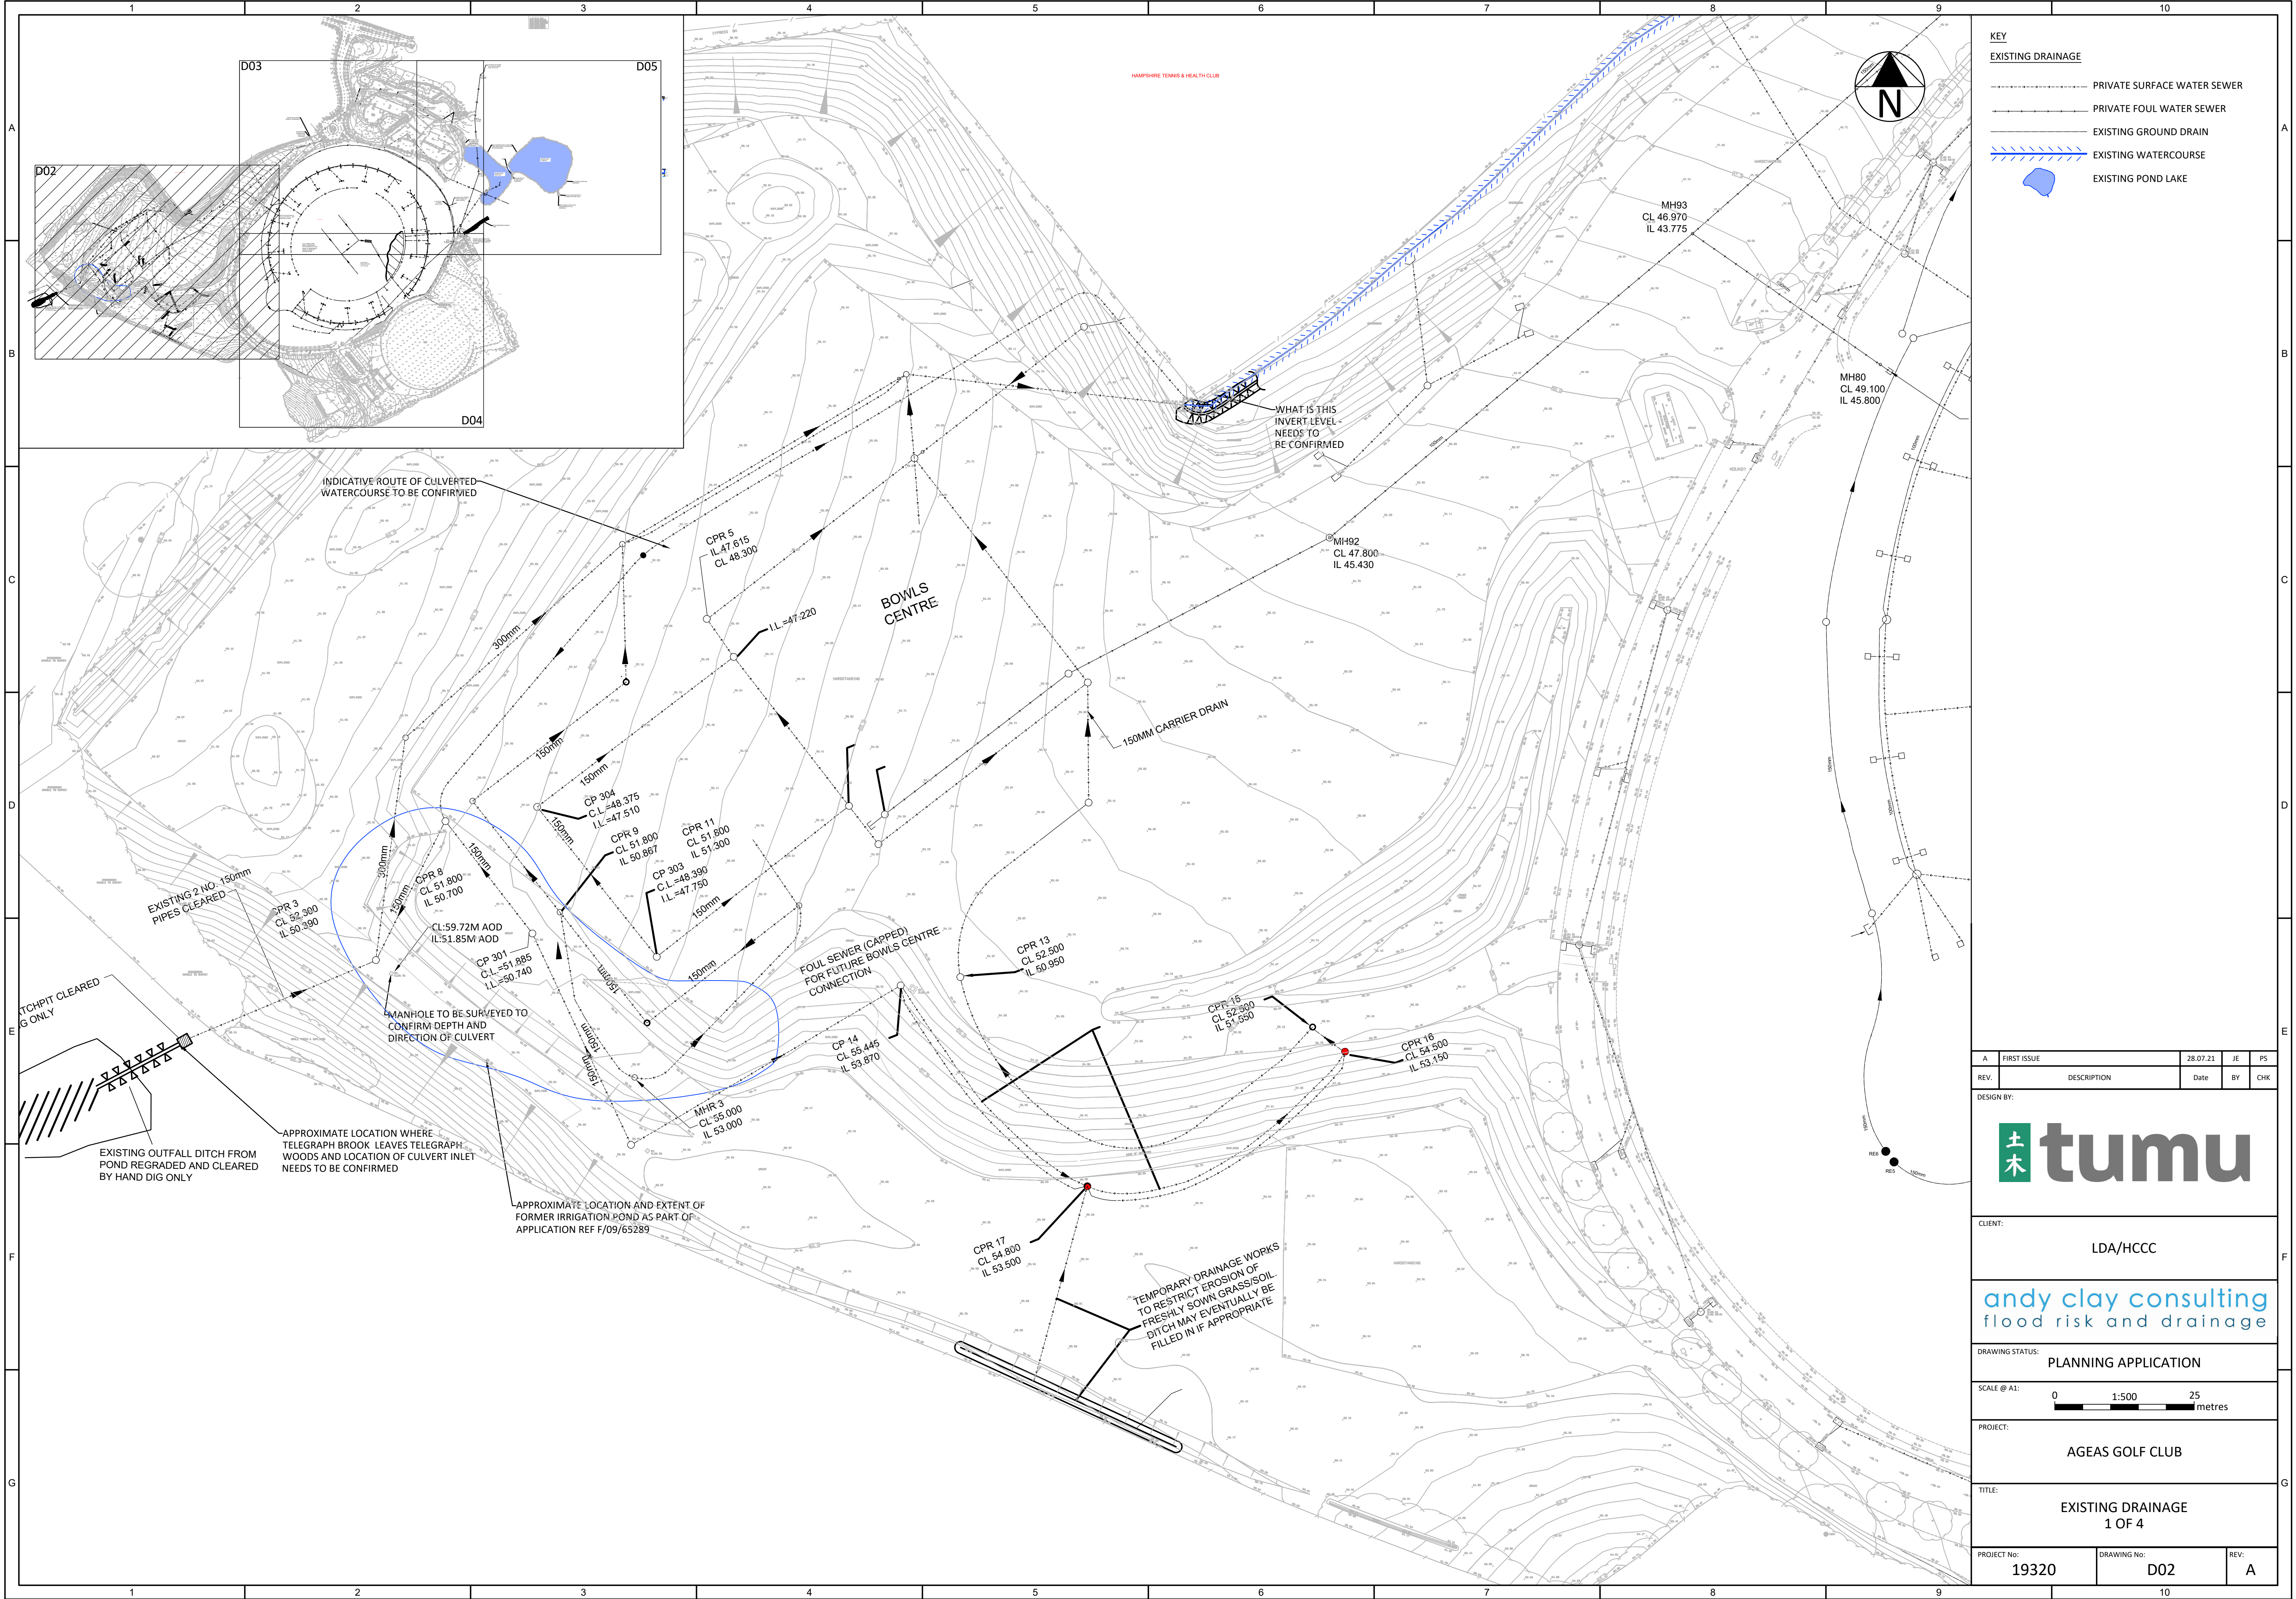

KEY

EXISTING DRAINAGE

- PRIVATE SURFACE WATER SEWER
- PRIVATE FOUL WATER SEWER
- EXISTING GROUND DRAIN
- EXISTING WATERCOURSE
- EXISTING POND LAKE

A	FIRST ISSUE	28.07.21	JE	PS
REV.	DESCRIPTION	Date	BY	CHK
DESIGN BY:				
				
CLIENT:				
LDA/HCCC				
andyclay consulting flood risk and drainage				
DRAWING STATUS:				
PLANNING APPLICATION				
SCALE @ A1:				
0 1:500 25 metres				
PROJECT:				
AGEAS GOLF CLUB				
TITLE:				
EXISTING DRAINAGE 1 OF 4				
PROJECT No:		DRAWING No:		REV:
19320		D02		A