
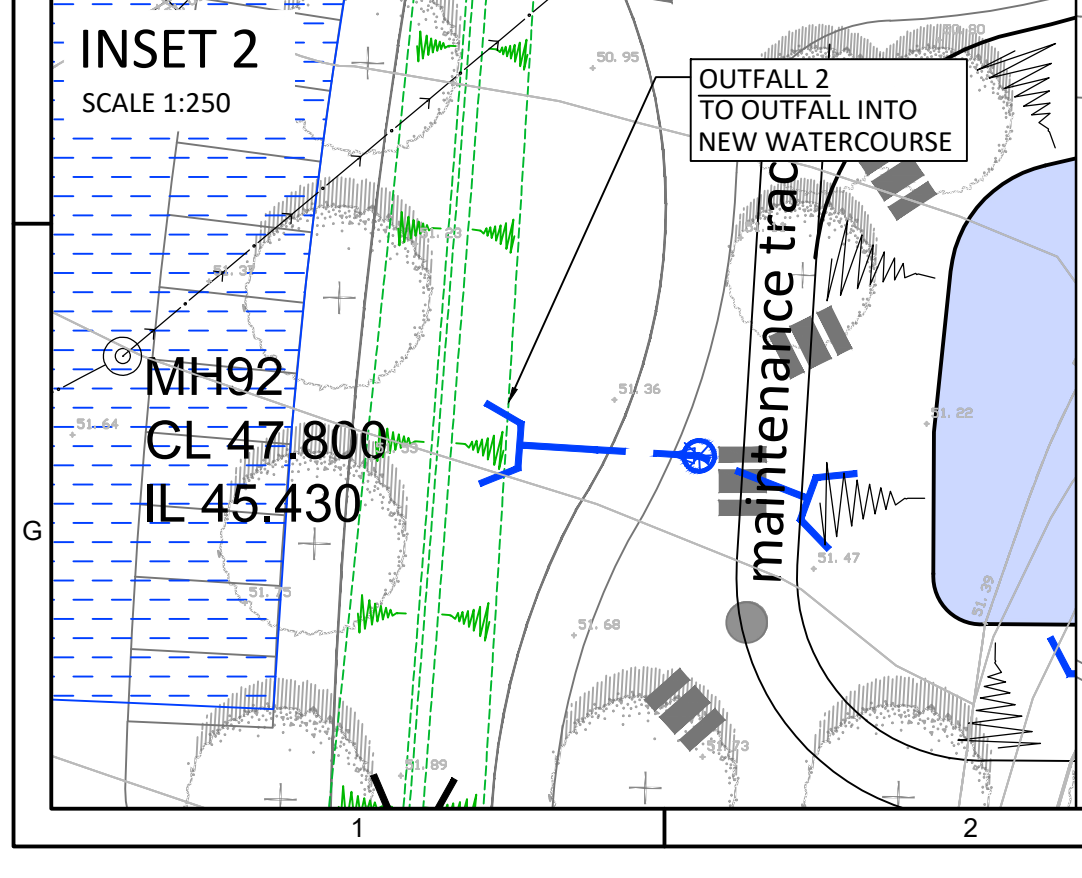
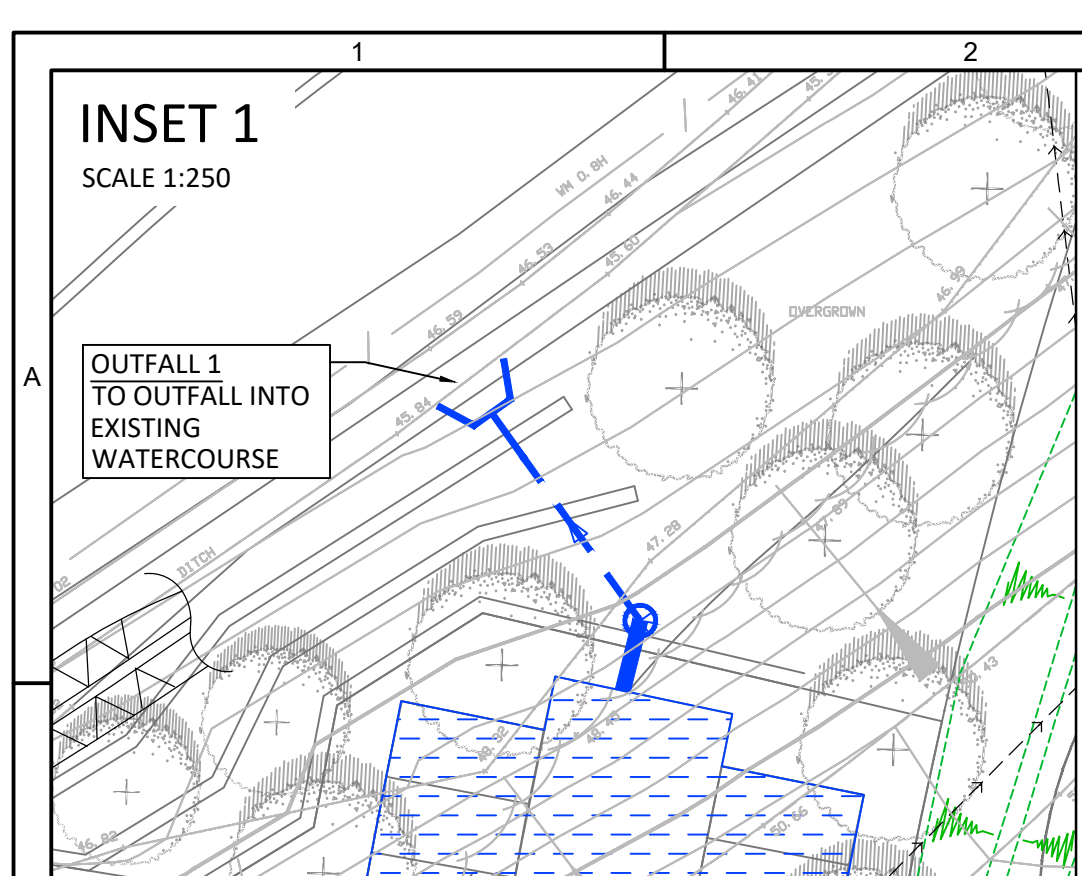


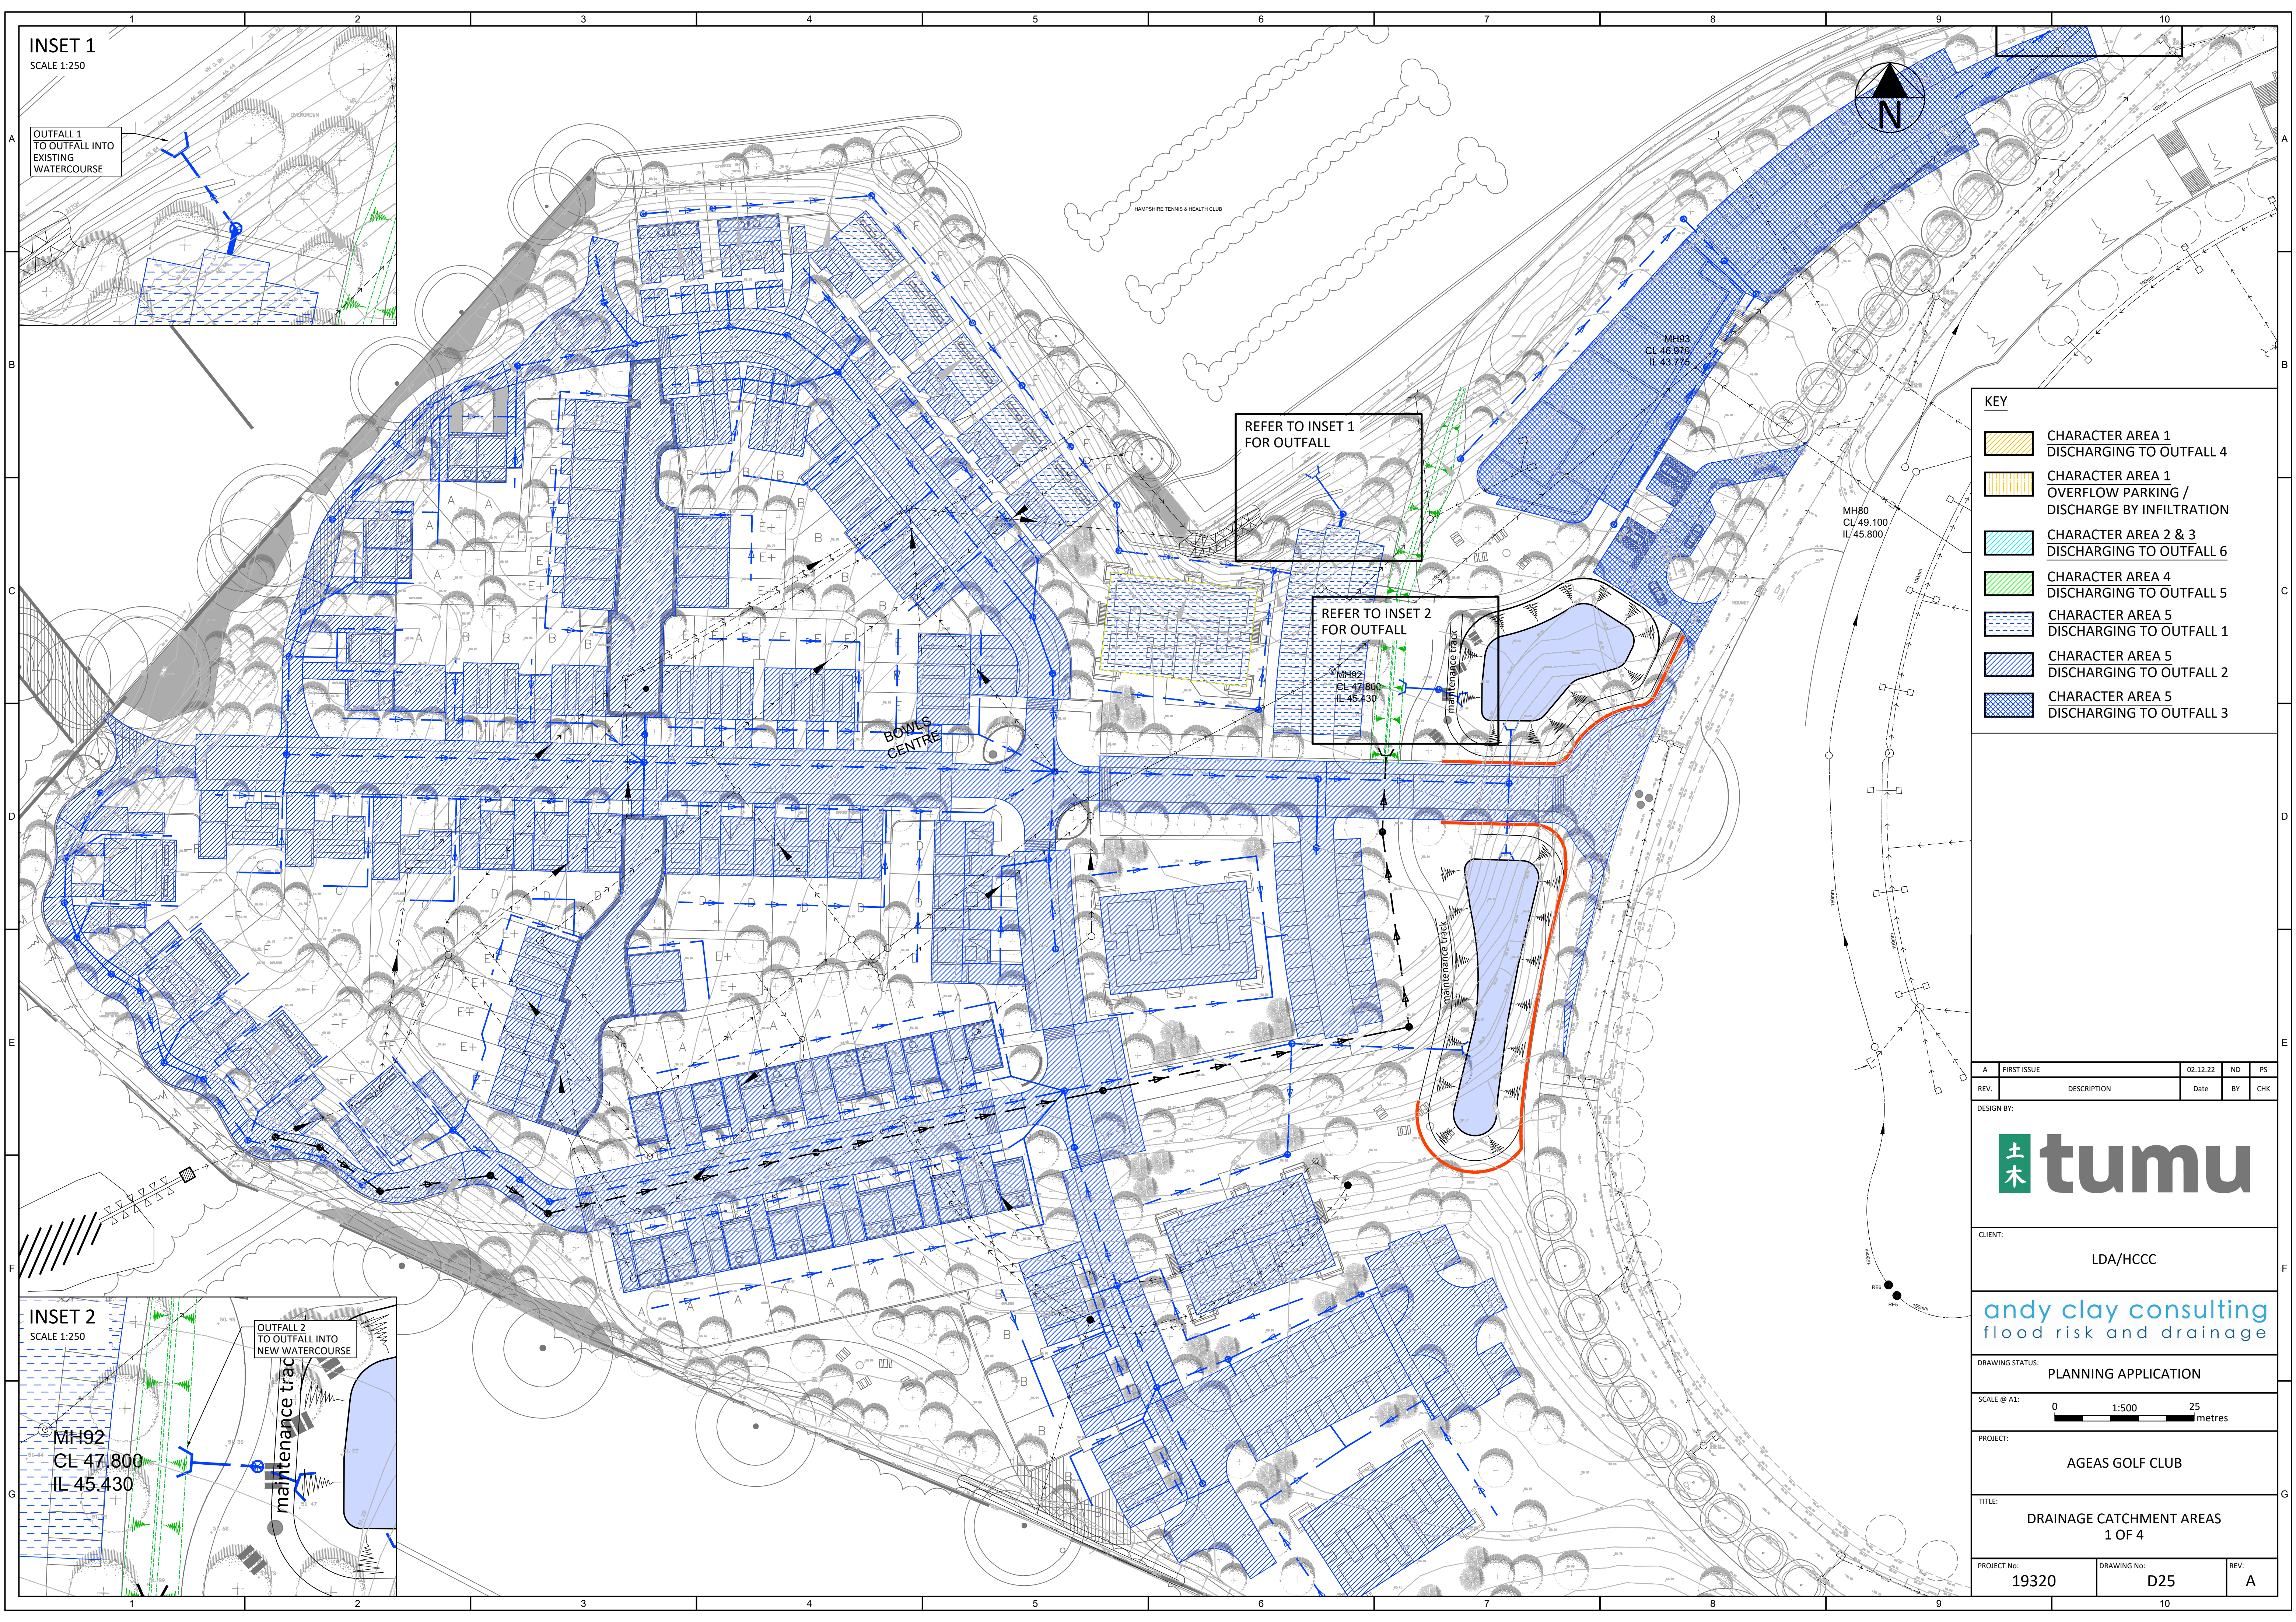

- KEY**
- CHARACTER AREA 1
DISCHARGING TO OUTFALL 4
 - CHARACTER AREA 1
OVERFLOW PARKING /
DISCHARGE BY INFILTRATION
 - CHARACTER AREA 2 & 3
DISCHARGING TO OUTFALL 6
 - CHARACTER AREA 4
DISCHARGING TO OUTFALL 5
 - CHARACTER AREA 5
DISCHARGING TO OUTFALL 1
 - CHARACTER AREA 5
DISCHARGING TO OUTFALL 2
 - CHARACTER AREA 5
DISCHARGING TO OUTFALL 3

A	FIRST ISSUE	02.12.22	ND	PS
REV.	DESCRIPTION	Date	BY	CHK
DESIGN BY:				
				
CLIENT:				
LDA/HCCC				
				
DRAWING STATUS:				
PLANNING APPLICATION				
SCALE @ A1:				
0 1:500 25 metres				
PROJECT:				
AGEAS GOLF CLUB				
TITLE:				
DRAINAGE CATCHMENT AREAS 1 OF 4				
PROJECT No:		DRAWING No:		REV:
19320		D25		A