


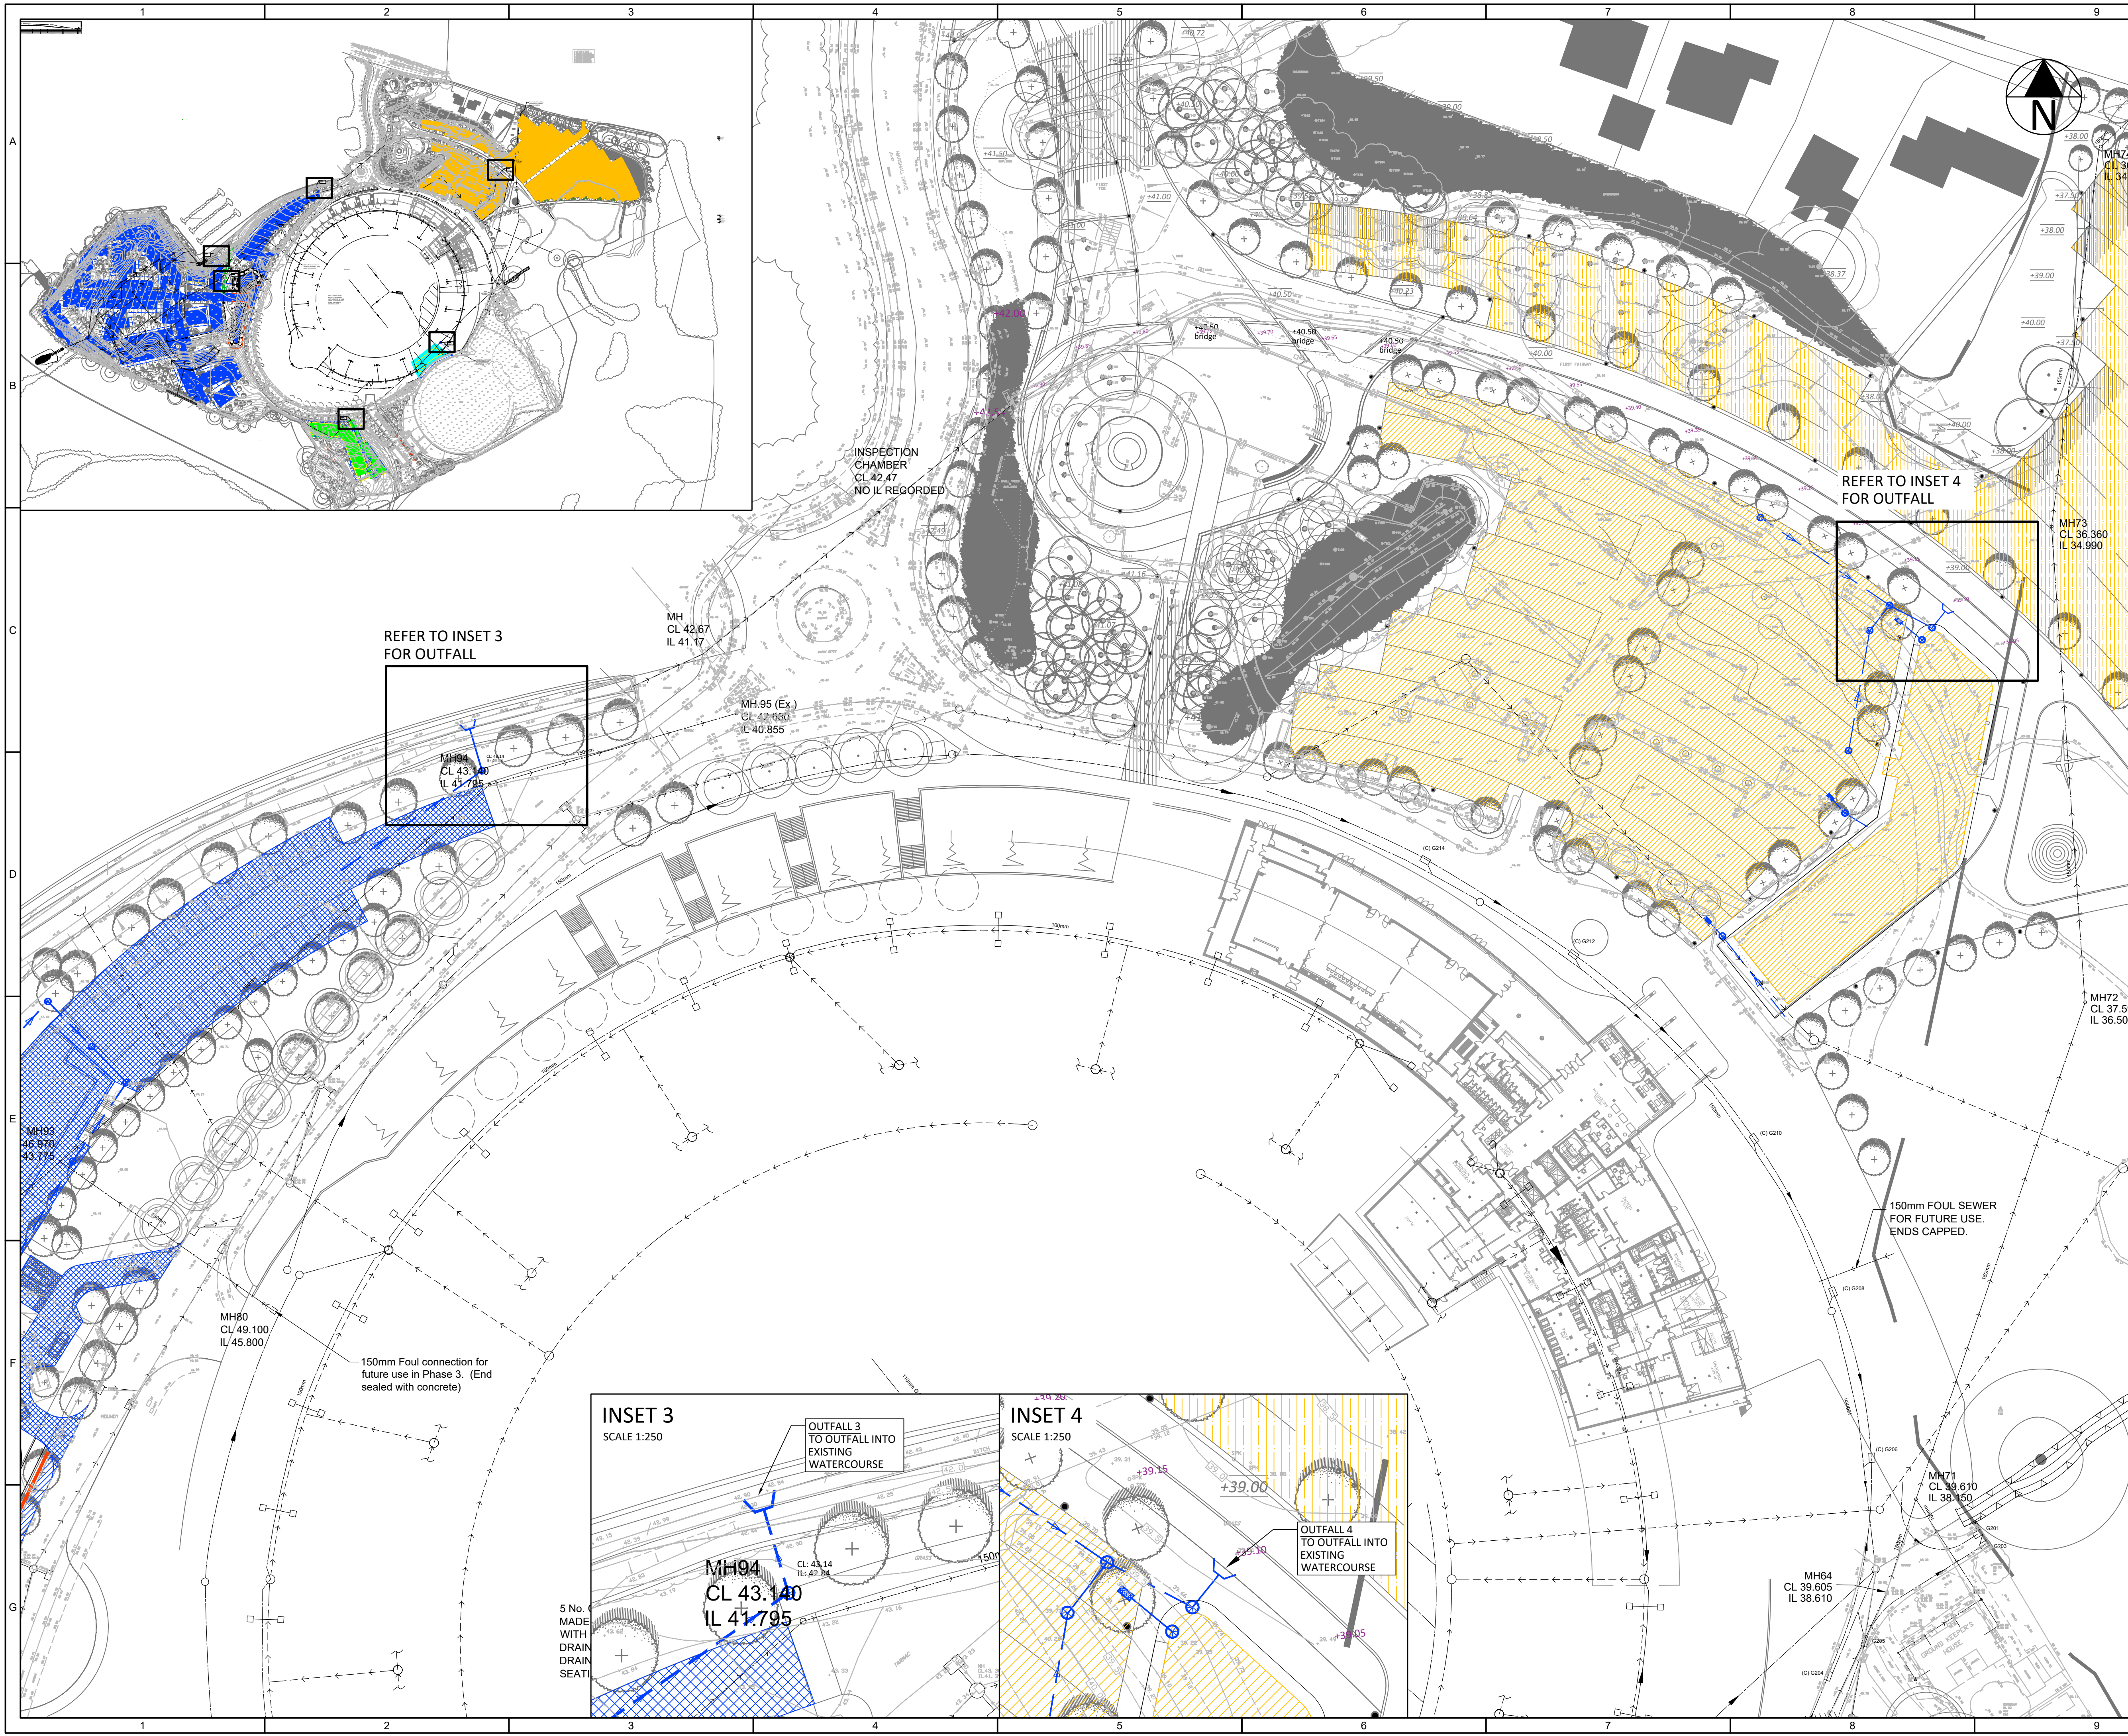

KEY

- CHARACTER AREA 1
DISCHARGING TO OUTFALL 4
- CHARACTER AREA 1
OVERFLOW PARKING /
DISCHARGE BY INFILTRATION
- CHARACTER AREA 2 & 3
DISCHARGING TO OUTFALL 6
- CHARACTER AREA 4
DISCHARGING TO OUTFALL 5
- CHARACTER AREA 5
DISCHARGING TO OUTFALL 1
- CHARACTER AREA 5
DISCHARGING TO OUTFALL 2
- CHARACTER AREA 5
DISCHARGING TO OUTFALL 3

A	FIRST ISSUE	02.12.22	ND	PS
REV.	DESCRIPTION	Date	BY	CHK
DESIGN BY:				
				
CLIENT:				
LDA/HCCC				
andyclay consulting flood risk and drainage				
DRAWING STATUS:				
PLANNING APPLICATION				
SCALE @ A1:				
0 1:500 25 metres				
PROJECT:				
AGEAS GOLF CLUB				
TITLE:				
DRAINAGE CATCHMENT AREAS 2 OF 4				
PROJECT No:		DRAWING No:		REV:
19320		D26		A