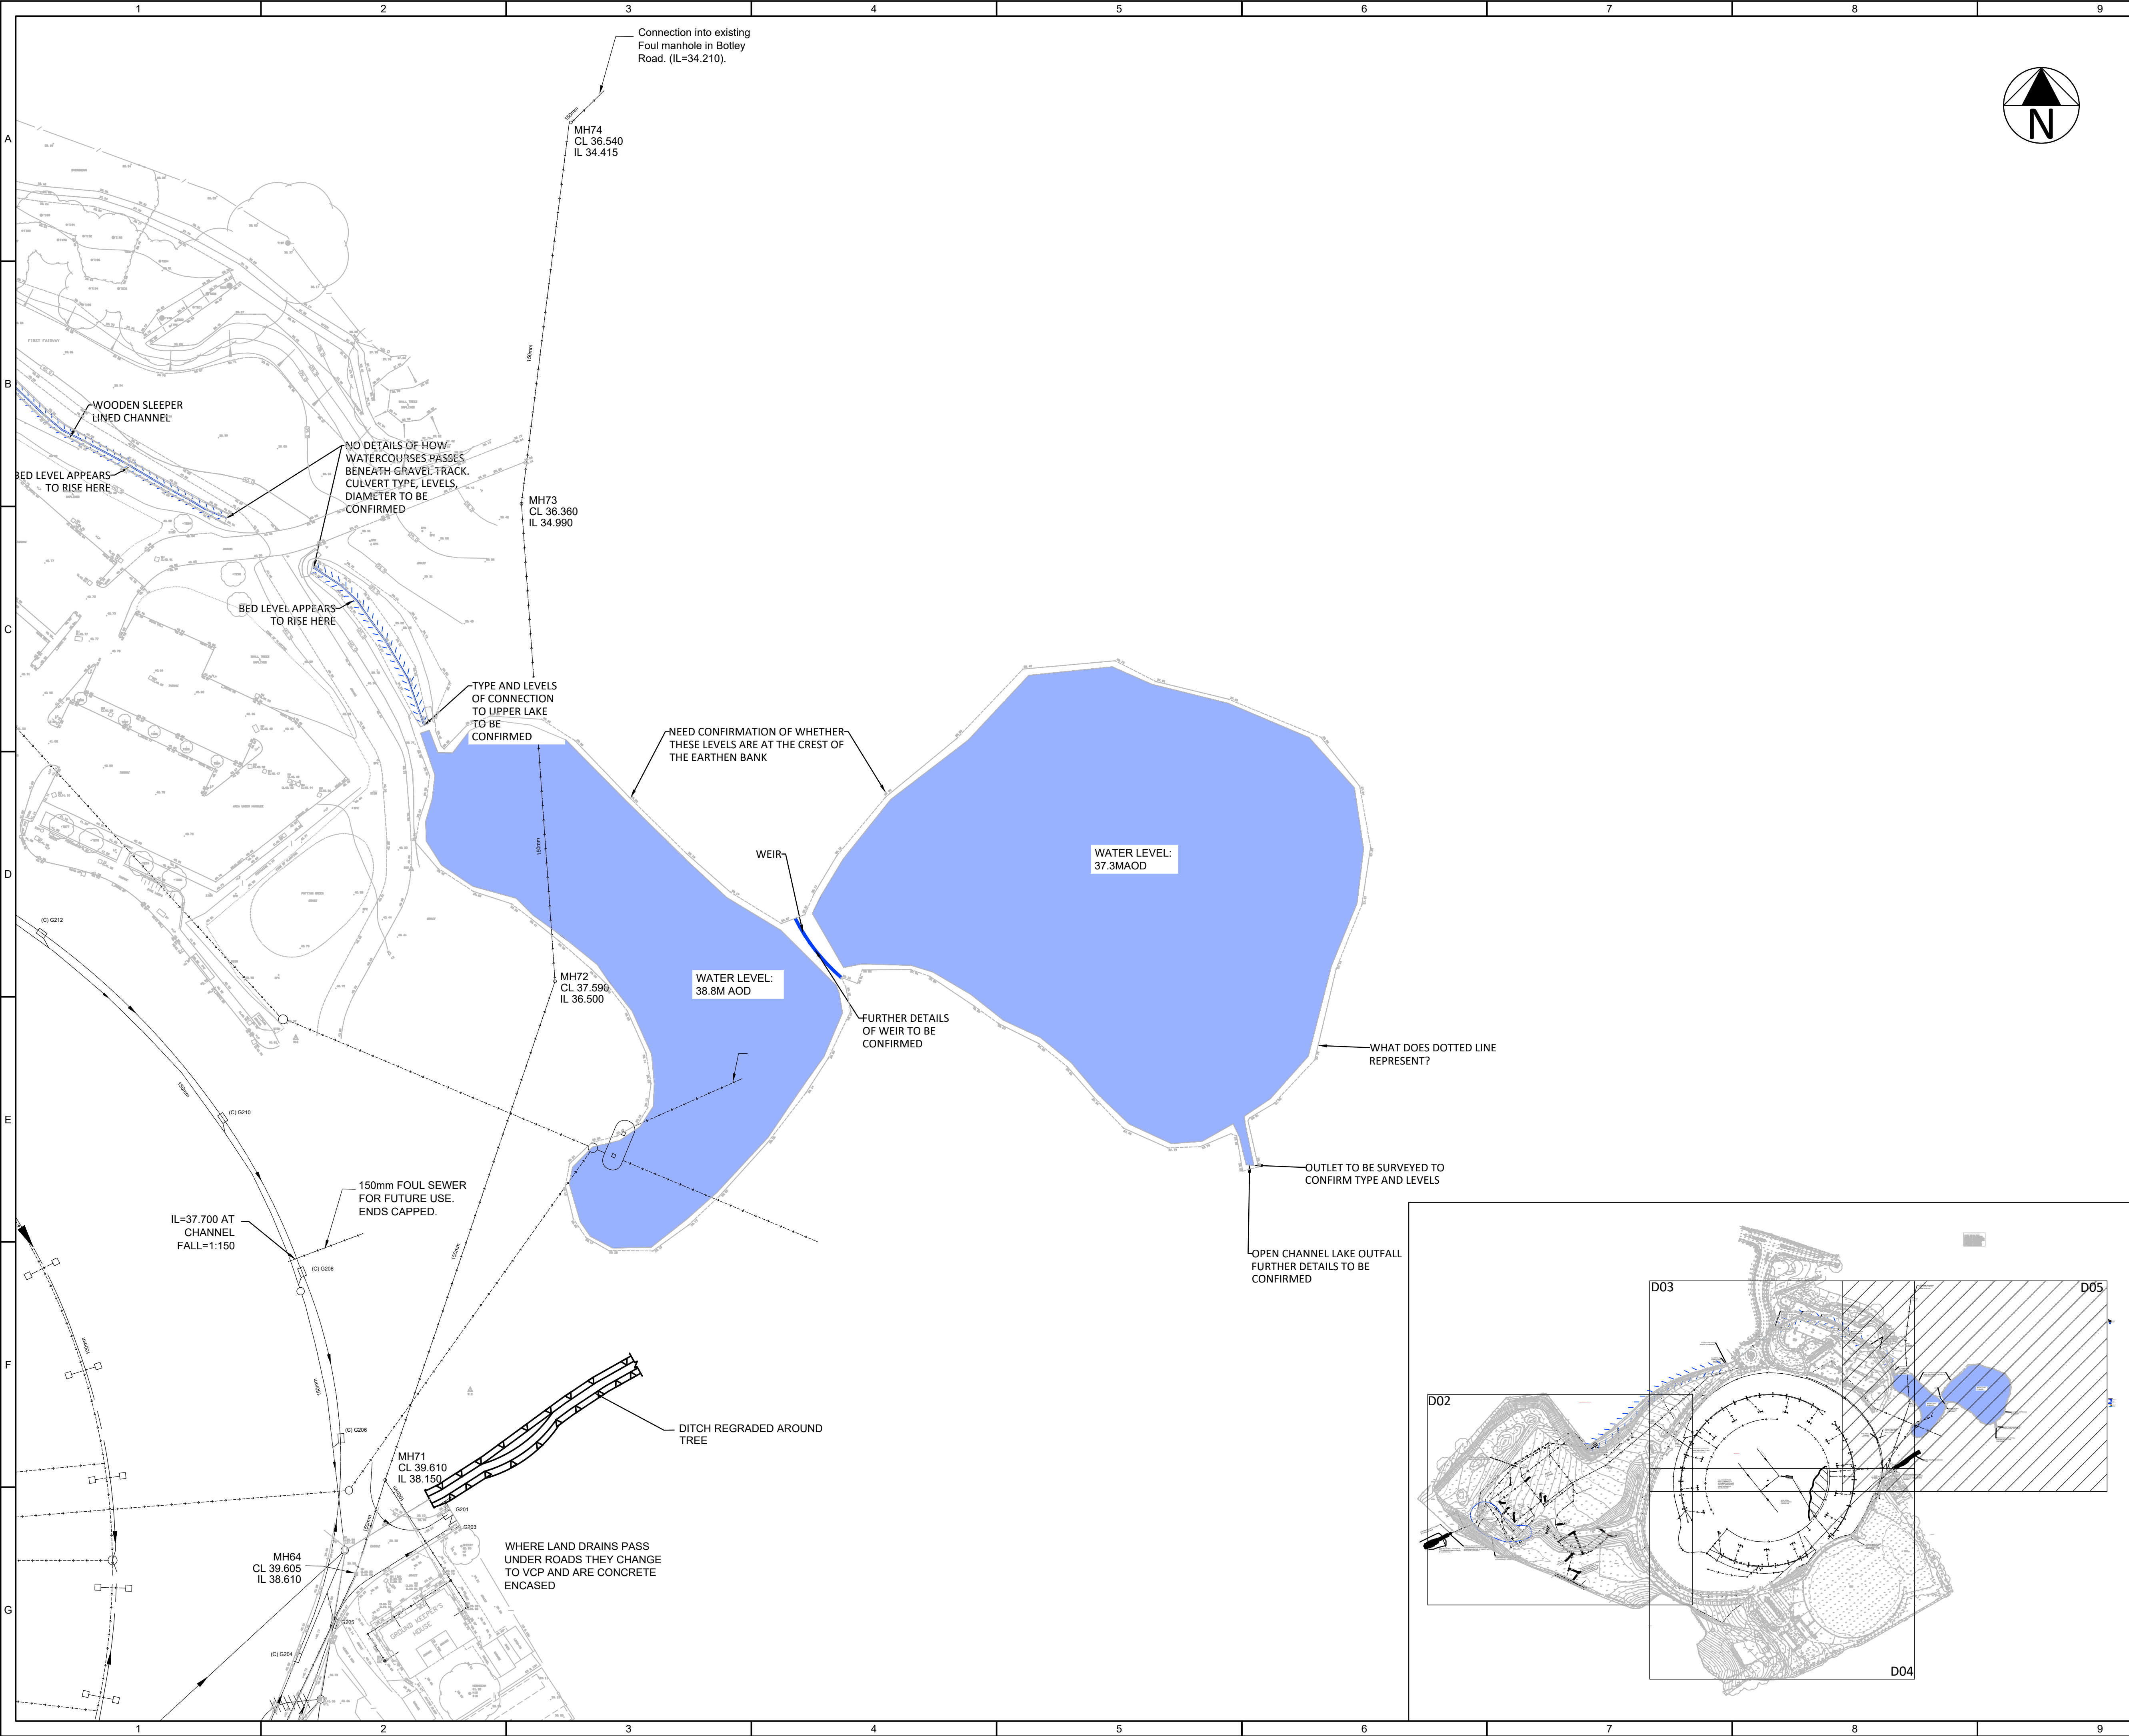


KEY

EXISTING DRAINAGE

- PRIVATE SURFACE WATER SEWER
- PRIVATE FOUL WATER SEWER
- EXISTING GROUND DRAIN
- EXISTING WATERCOURSE
- EXISTING POND LAKE

A	FIRST ISSUE	28.07.21	JE	PS
REV.	DESCRIPTION	Date	BY	CHK

DESIGN BY:



CLIENT:

LDA/HCCC

andy clay consulting
flood risk and drainage

DRAWING STATUS: PLANNING APPLICATION

SCALE @ A1: 0 1:500 25 metres

PROJECT: AGEAS GOLF CLUB

TITLE: EXISTING DRAINAGE 4 OF 4

PROJECT No: 19320	DRAWING No: D05	REV: A
-------------------	-----------------	--------

