


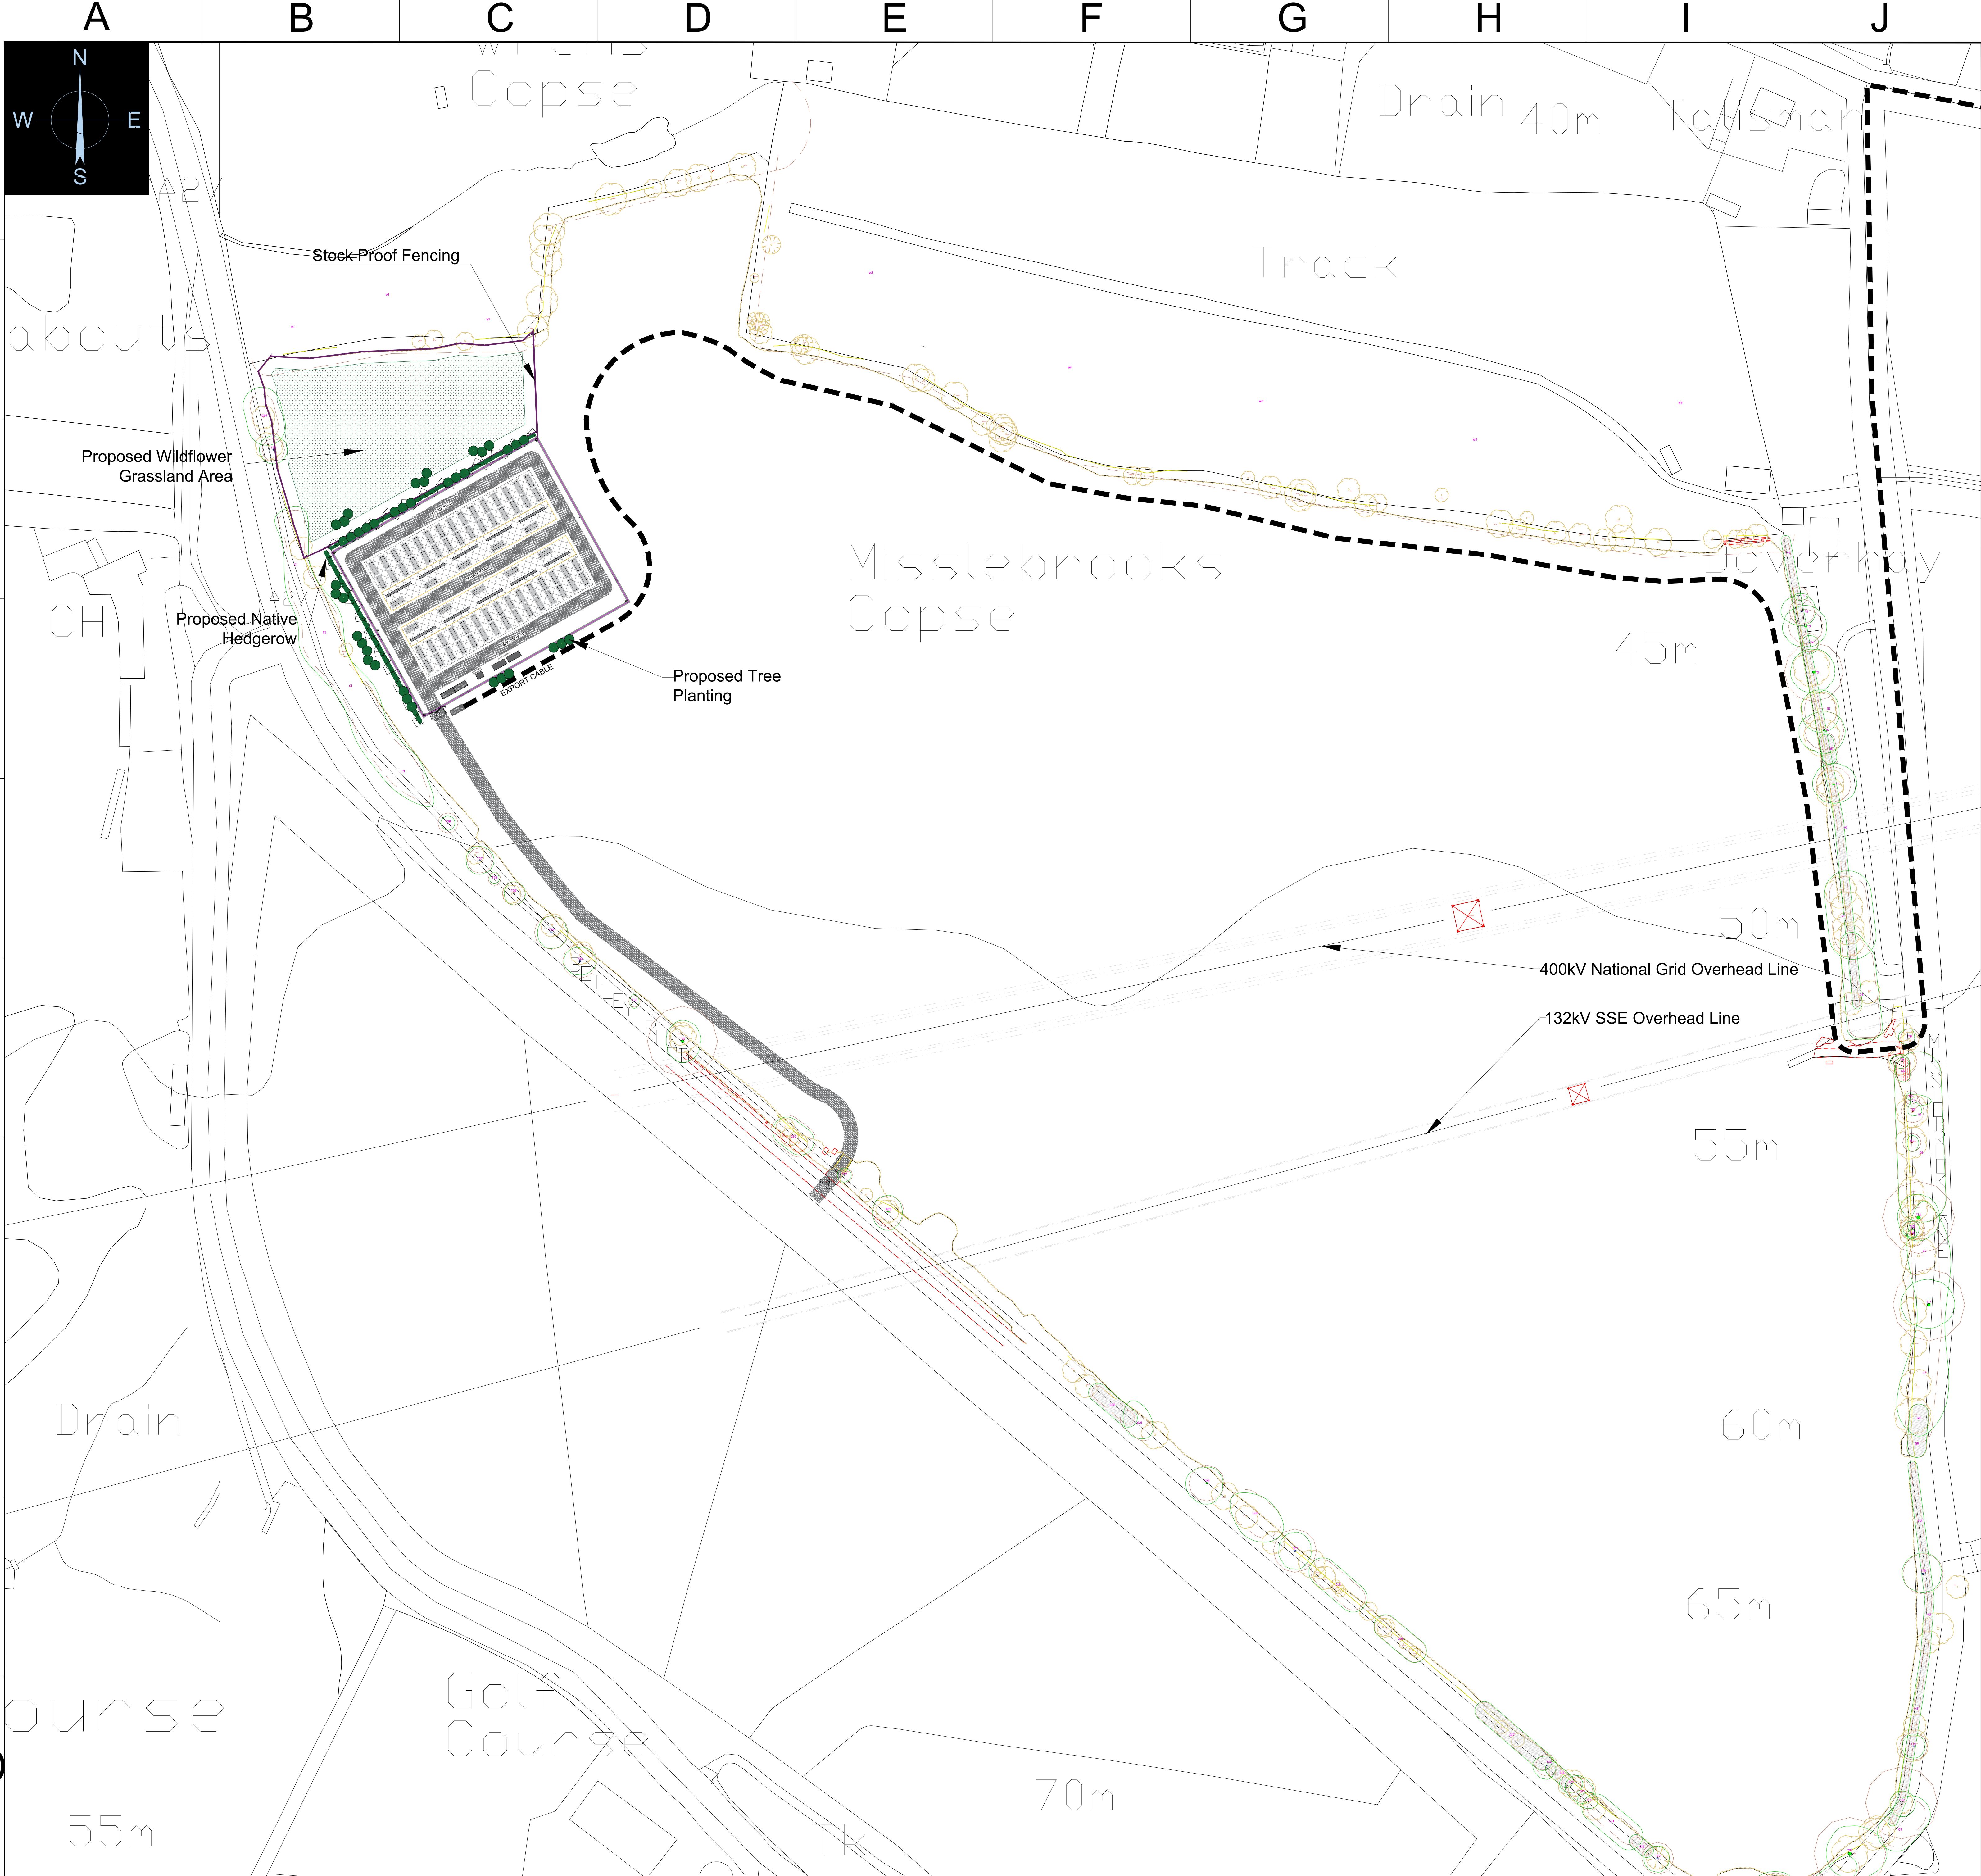

### MISSLEBROOKS BATTERY STORAGE OVERALL LAYOUT PROJECT INFOBOX

|  |                          |
|--|--------------------------|
|  | SITE BOUNDARY            |
|  | INVERTERS                |
|  | TRANSFORMERS             |
|  | LOCAL SUPPLY TRANSFORMER |
|  | BATTERY CONTAINERS       |
|  | SUBSTATIONS              |
|  | INTERNAL SERVICE ROAD    |
|  | PROPOSED ACCESS TRACK    |
|  | EXPORT CABLE ROUTE       |
|  | 400kV National Grid OHL  |
|  | 132kV SSE OHL            |

|                                                                                               |                                                                                      |
|-----------------------------------------------------------------------------------------------|--------------------------------------------------------------------------------------|
| Boom Power Ltd. Address                                                                       | Project Address                                                                      |
| Boom Power Ltd.<br>Unit 5E Park Farm<br>Chichester Road<br>Arundel<br>West Sussex<br>BN18 0AG | Land Between:<br>Botley Road A27,<br>Castle Lane &<br>Misslebrooks Lane.<br>SO52 9LY |

|                     |               |    |            |
|---------------------|---------------|----|------------|
| Drawing Information |               |    |            |
| V No                | Revision Note | By | Date       |
| 2.1                 | FINAL         | SH | 13/12/2022 |
|                     |               |    |            |
|                     |               |    |            |
|                     |               |    |            |

|                     |                                |
|---------------------|--------------------------------|
| Drawing Information |                                |
| Scale               | 1:2500 @ A0                    |
| Stage               | FINAL                          |
| Drawing Name        | Battery Storage Overall Layout |
| Drawing Number      | B201                           |
| Designed By         | Sam Hogan                      |
| Sheet 1 of 1        |                                |

BUILD | OWN | OPERATE | MAINTAIN  
BOOM-POWER.CO.UK

THIS DRAWING REMAINS THE PROPERTY OF BOOM POWER LTD. AND MUST BE RETURNED FORTHWITH UPON REQUEST.

TEL: +44 (0) 1903 323230