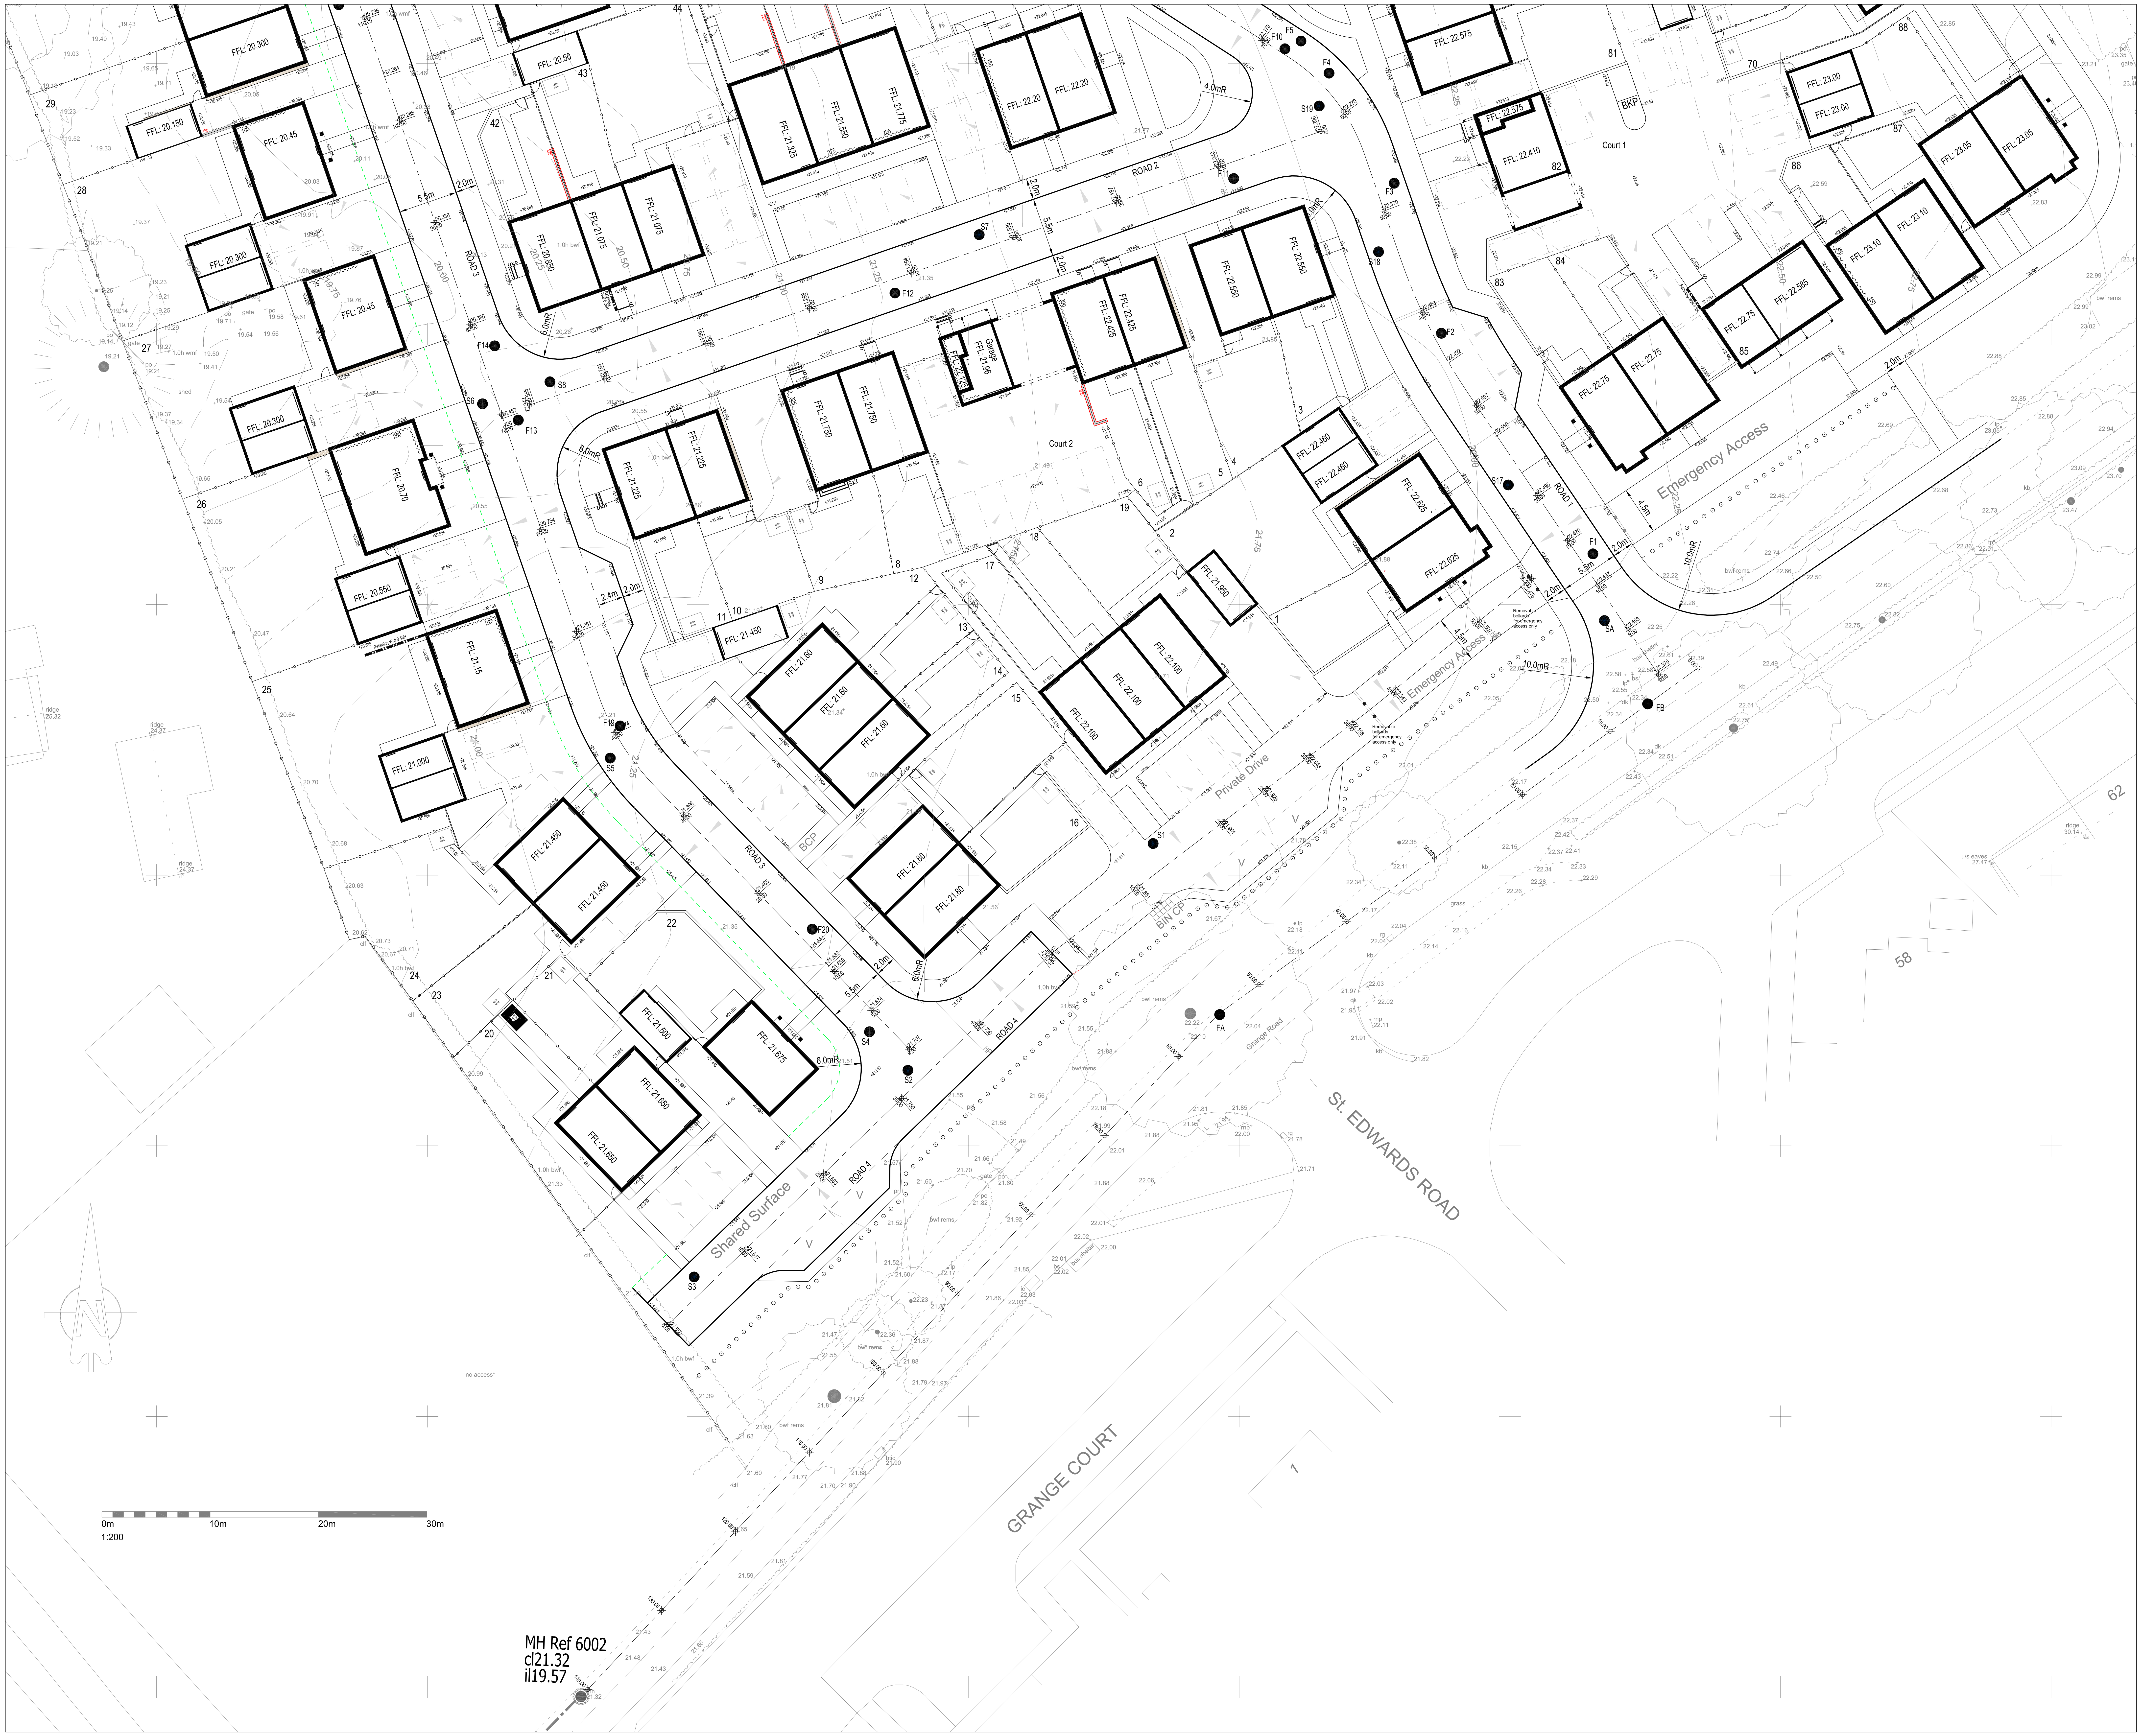

KEY

FFL: 11.40	Proposed Finished Floor Level
+11.55	Proposed Finished Road/Path Level
+22.496	Proposed Road Centre Line Levels
10.40+	Proposed Garden Level (may be adjusted subject to discussion with Engineer)
► ►	Carriageway Crossfalls
	Retaining wall
150	Close board fence with concrete gravel board (height indicated)
S	Step 150mm or 75mm
	Tree root protection line
300	Underbuild

Rev.	Date	Details	Initials
B	09.01.23	Reissued with additional information	KN
A	18.12.22	First Issue	KN

Drawing Status
PRELIMINARY FOR TENDER

Project
GRANGE ROAD
NETLEY

Client
ELIVIA
HOMES

KAZYS NARBUTAS
CONSULTING
Civil Engineering Consultant
Unit 24b, Romsey Industrial Estate, Greatbridge Road, Romsey, Hants. SO51 0HE
Telephone: 01794 223146 Email: kazys.n@knc.email

Drawing Title
Engineering Details
Levels & Setting Out Details

Drawn	Checked	Scales	Paper Size	Date
KN		1:200	A0	12.22

Job No.	Drawing No.	Revision
KNC2114	504-01	B

This drawing is the copyright of Kazys Narbutas Consulting and may not be copied, altered or reproduced in any form or passed to a third party without the consent of Kazys Narbutas Consulting. Do not scale from this drawing, use figured dimensions only.
Dimensions should be checked and verified on site and any discrepancies should be reported to Kazys Narbutas Consulting as soon as possible.