


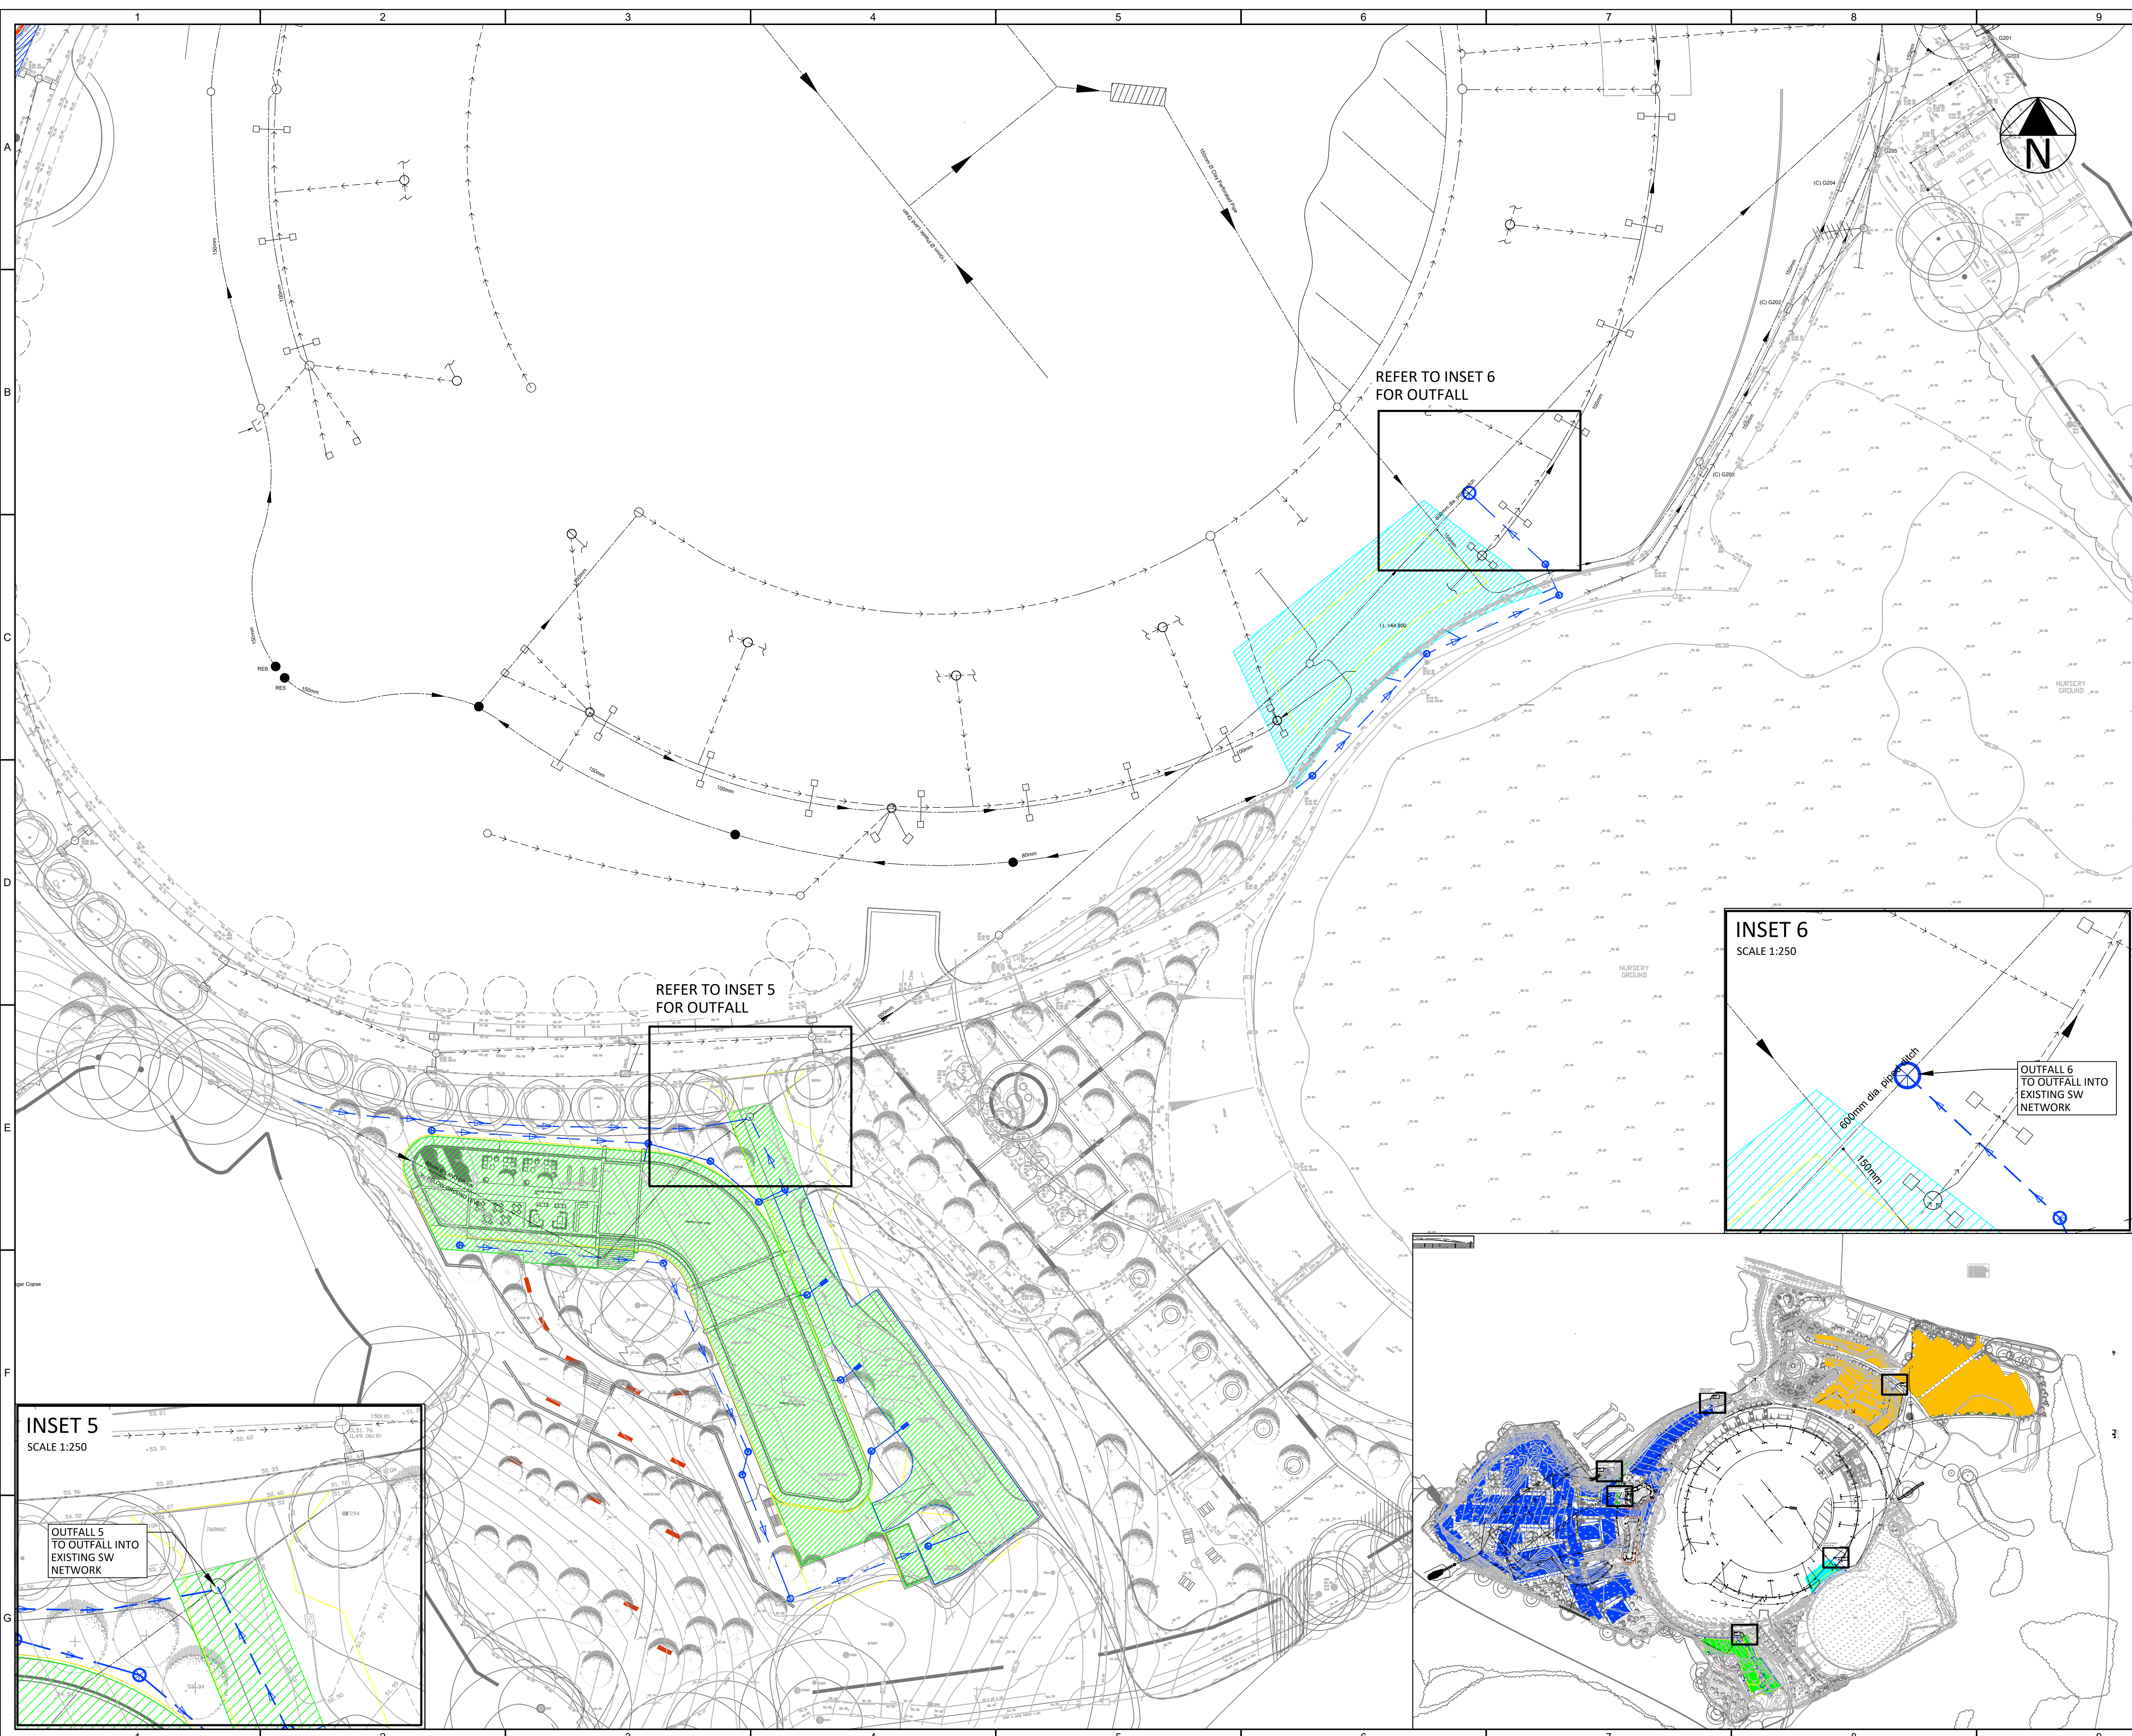

KEY

CHARACTER AREA 1
DISCHARGING TO OUTFALL 4

CHARACTER AREA 1
OVERFLOW PARKING /
DISCHARGE BY INFILTRATION

CHARACTER AREA 2 & 3
DISCHARGING TO OUTFALL 6

CHARACTER AREA 4
DISCHARGING TO OUTFALL 5

CHARACTER AREA 5
DISCHARGING TO OUTFALL 1

CHARACTER AREA 5
DISCHARGING TO OUTFALL 2

CHARACTER AREA 5
DISCHARGING TO OUTFALL 3

EXISTING SURFACE WATER DRAIN

EXISTING FOUL WATER DRAIN

SURFACE WATER DRAIN

FOUL WATER DRAIN

DIVERTED CULVERTED
WATERCOURSE

RETAINING WALL

B	KEY ADDED	04.01.23	ND	PS
A	FIRST ISSUE	02.12.22	ND	PS
REV.	DESCRIPTION	Date	BY	CHK

DESIGN BY:

tumu

CLIENT:

LDA/HCCC

andy clay consulting
flood risk and drainage

DRAWING STATUS:

PLANNING APPLICATION

SCALE @ A1:

0150025metres

PROJECT:

AGEAS GOLF CLUB

TITLE:

DRAINAGE CATCHMENT AREAS
3 OF 4

PROJECT No:	DRAWING No:	REV:
19320	D27	B