


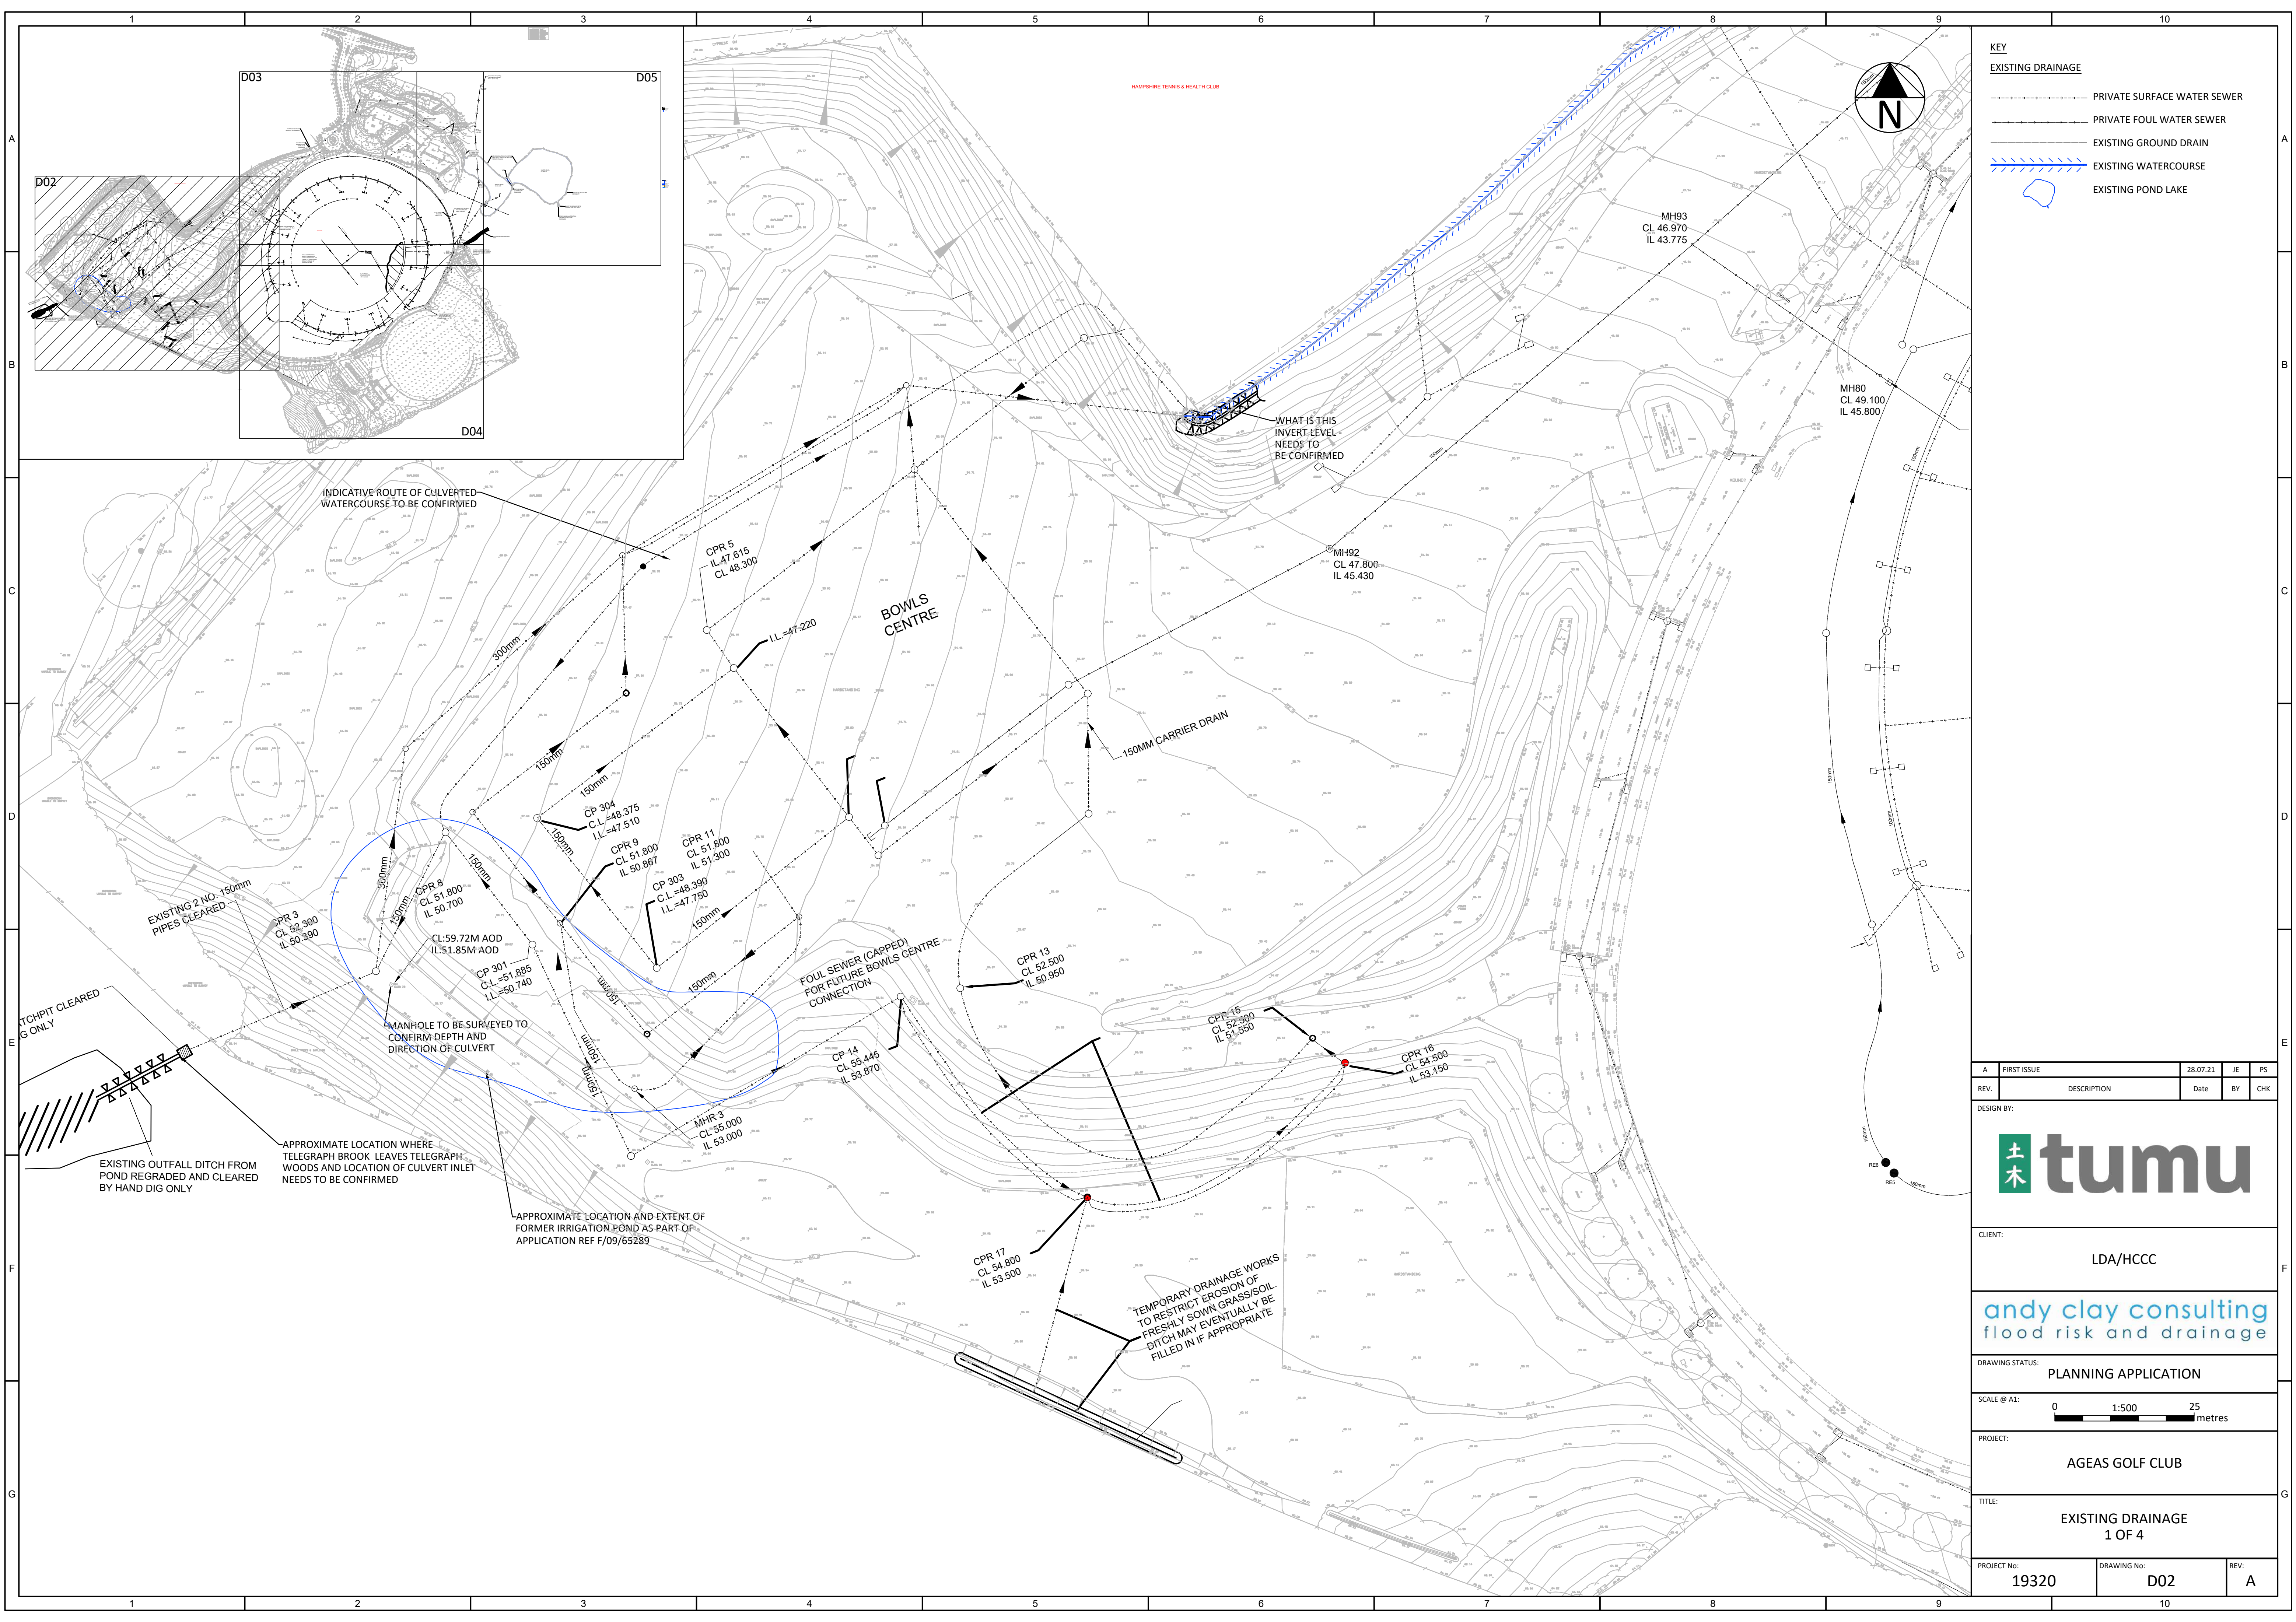

KEY

EXISTING DRAINAGE

- PRIVATE SURFACE WATER SEWER
- PRIVATE FOUL WATER SEWER
- EXISTING GROUND DRAIN
- ===== EXISTING WATERCOURSE
- ◻ EXISTING POND LAKE

A	FIRST ISSUE	28.07.21	JE	PS
REV.	DESCRIPTION	Date	BY	CHK

DESIGN BY:



CLIENT:

LDA/HCCC

andy clay consulting
flood risk and drainage

DRAWING STATUS: **PLANNING APPLICATION**

SCALE @ A1: 0 1:500 25 metres

PROJECT: **AGEAS GOLF CLUB**

TITLE: **EXISTING DRAINAGE
1 OF 4**

PROJECT No: 19320	DRAWING No: D02	REV: A
-----------------------------	---------------------------	------------------