



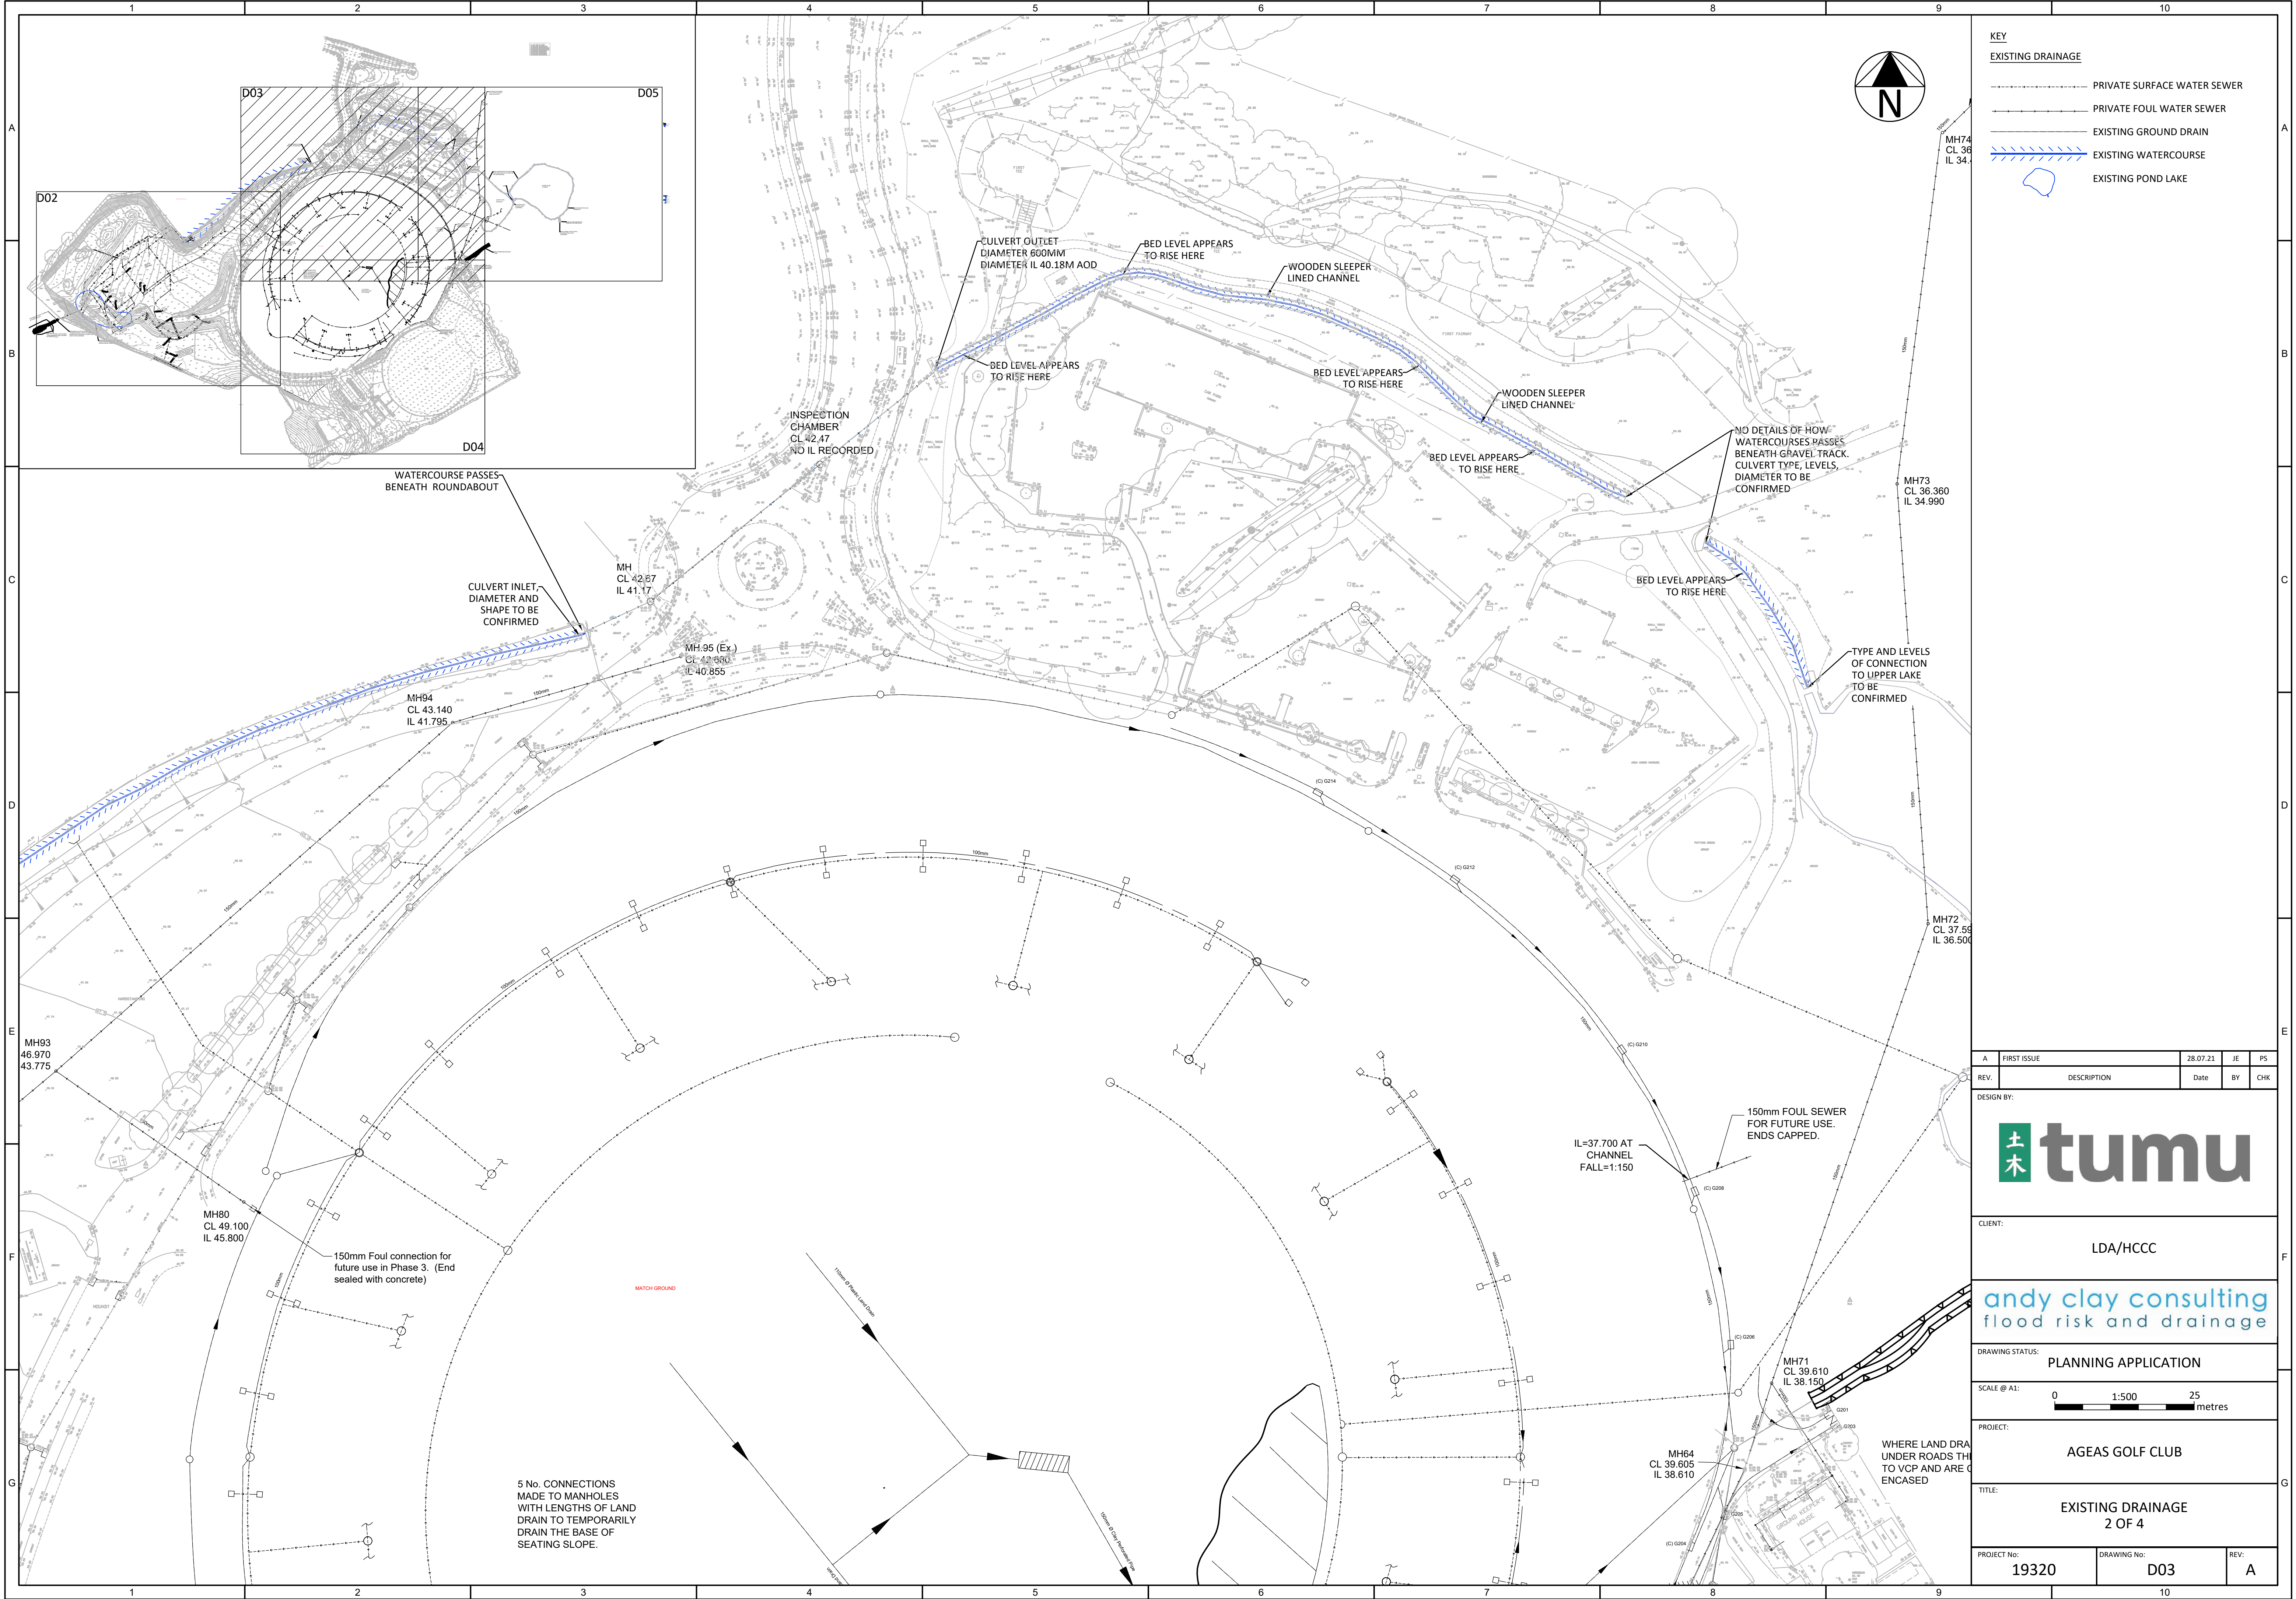

KEY

EXISTING DRAINAGE

- PRIVATE SURFACE WATER SEWER
- PRIVATE FOUL WATER SEWER
- EXISTING GROUND DRAIN
- EXISTING WATERCOURSE
- EXISTING POND LAKE

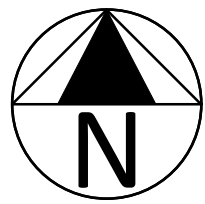

A	FIRST ISSUE	28.07.21	JE	PS
REV.	DESCRIPTION	Date	BY	CHK
DESIGN BY:				
				
CLIENT:				
LDA/HCCC				
DRAWING STATUS: PLANNING APPLICATION				
SCALE @ A1: 0 1:500 25 metres				
PROJECT:				
AGEAS GOLF CLUB				
TITLE:				
EXISTING DRAINAGE 2 OF 4				
PROJECT No:	19320	DRAWING No:	D03	REV:
				A