


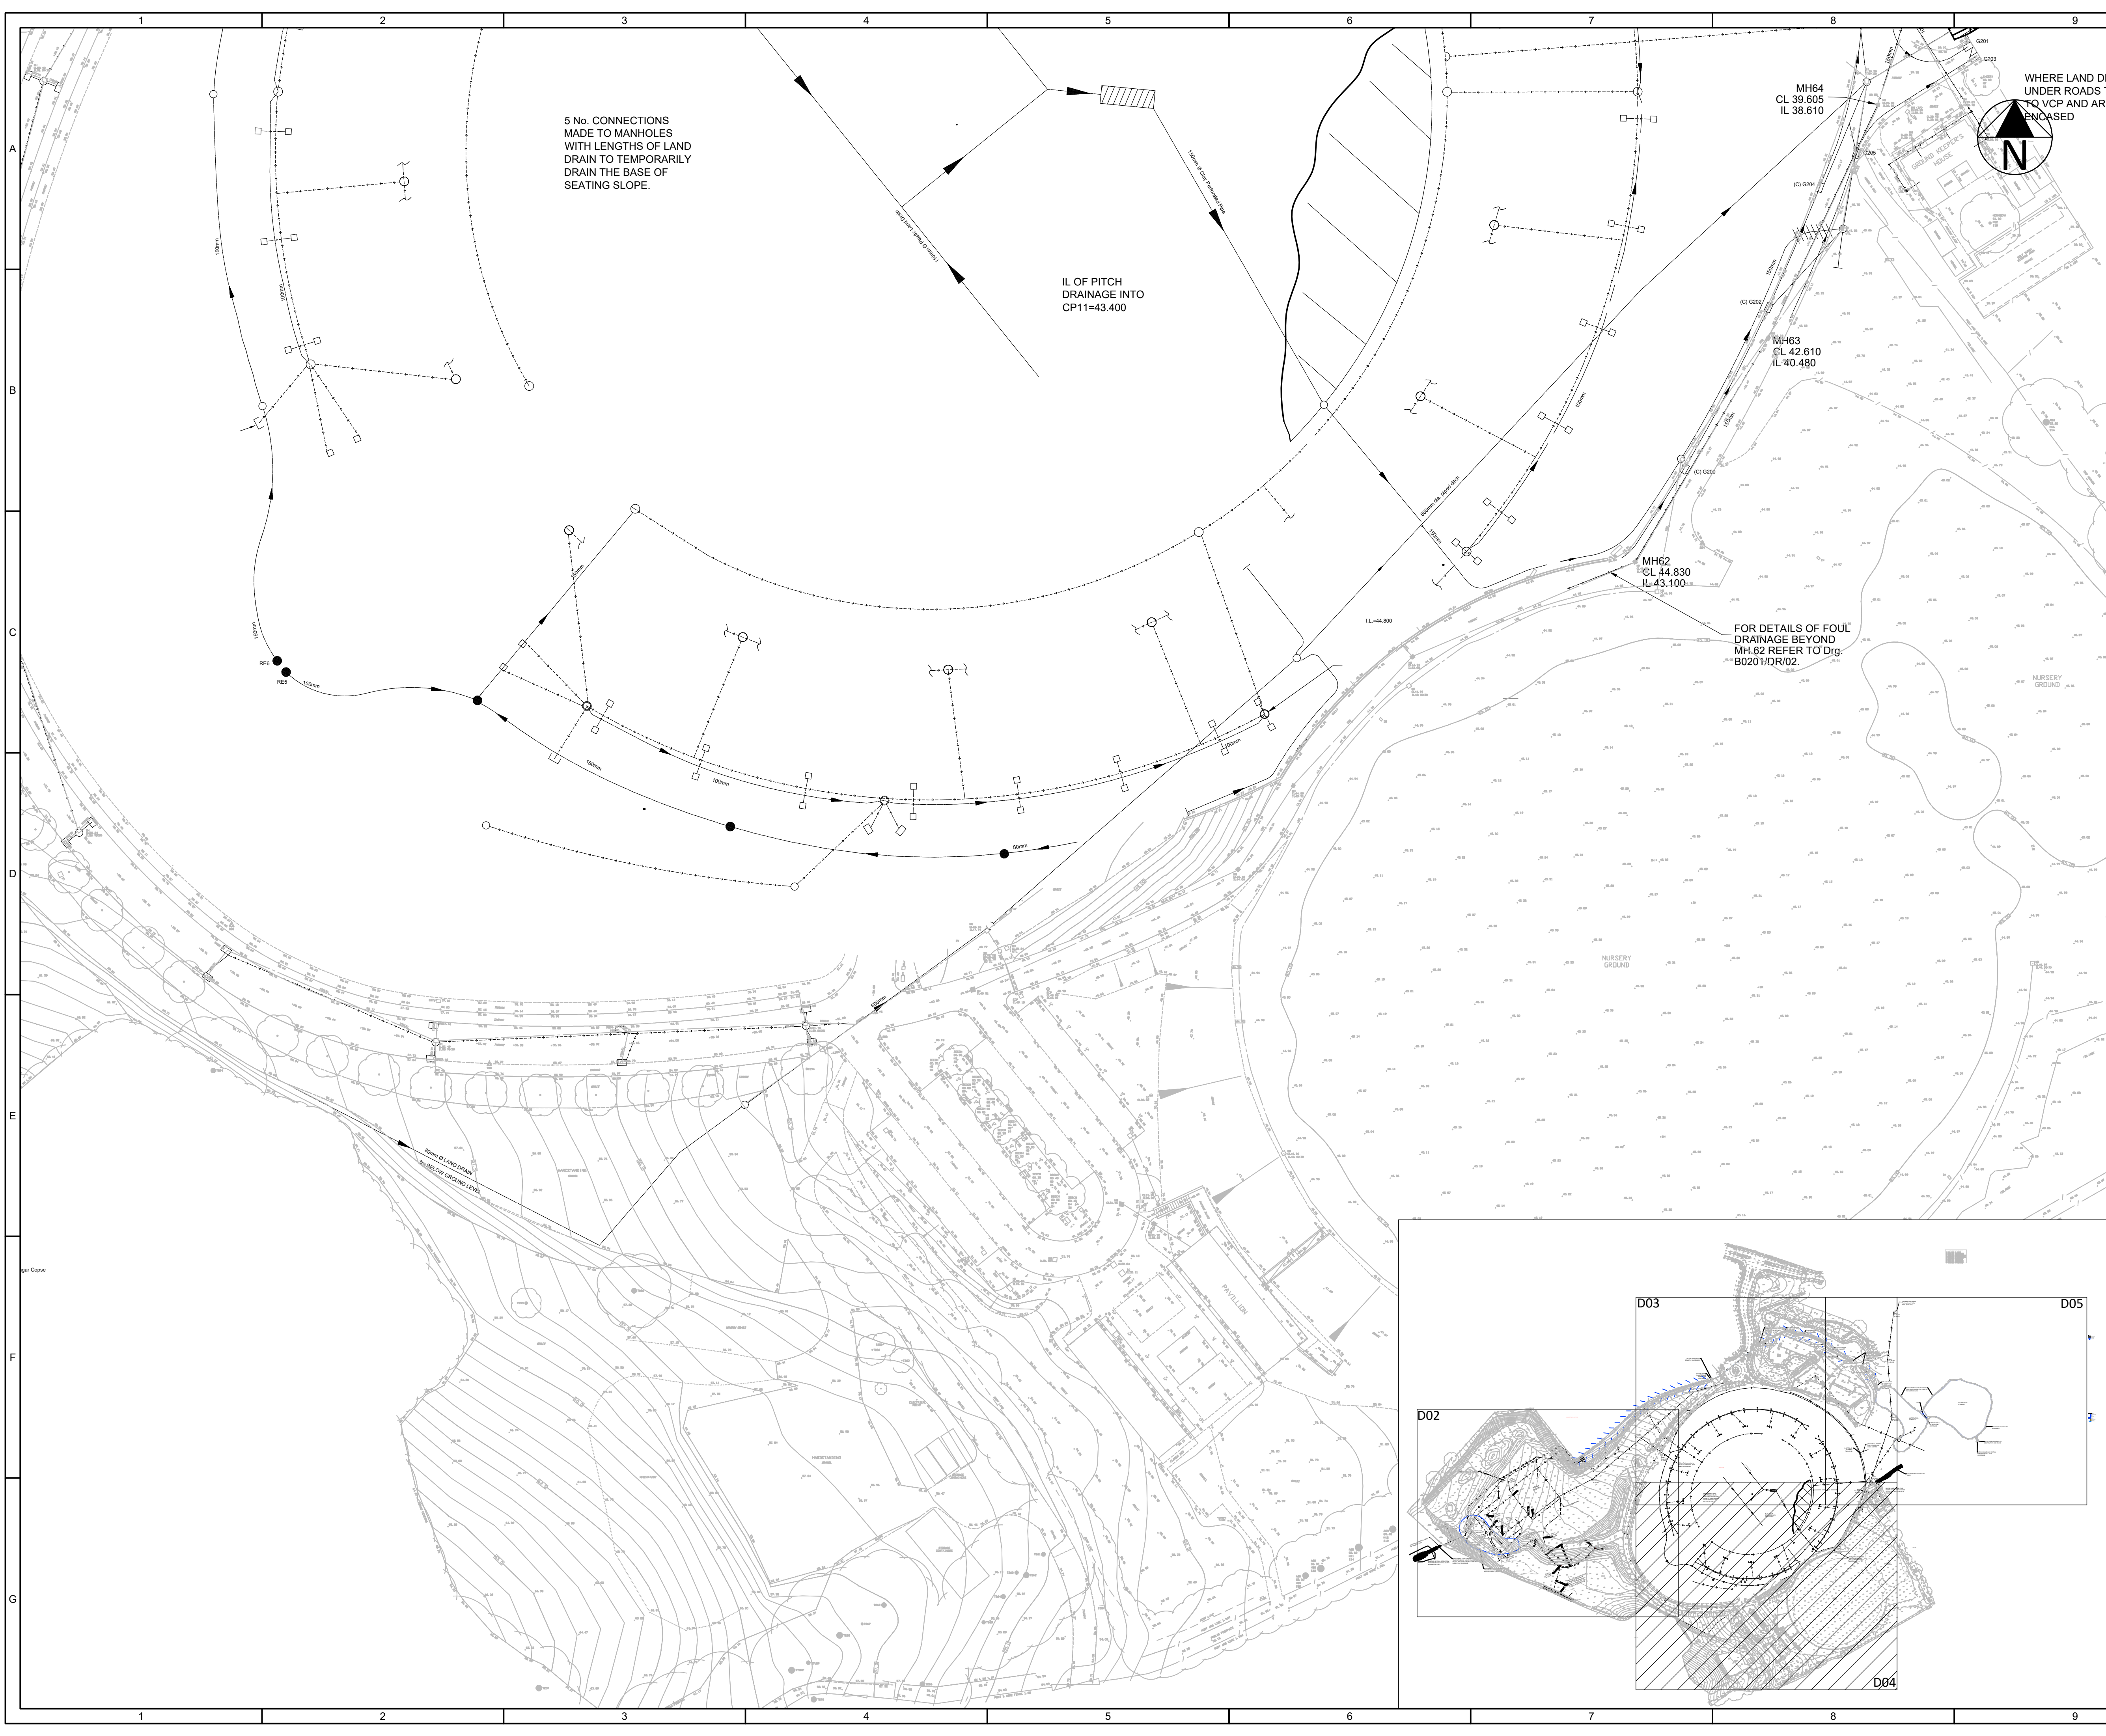

KEY

EXISTING DRAINAGE

- PRIVATE SURFACE WATER SEWER
- PRIVATE FOUL WATER SEWER
- EXISTING GROUND DRAIN
- EXISTING WATERCOURSE
- EXISTING POND LAKE

A	FIRST ISSUE	28.07.21	JE	PS
REV.	DESCRIPTION	Date	BY	CHK
DESIGN BY:				
CLIENT: LDA/HCCC				
andy clay consulting flood risk and drainage				
DRAWING STATUS: PLANNING APPLICATION				
SCALE @ A1: 0 1:500 25 metres				
PROJECT: AGEAS GOLF CLUB				
TITLE: EXISTING DRAINAGE 3 OF 4				
PROJECT No: 19320	DRAWING No: D04		REV: A	

